



Proposed East Elevation @ 1:100




Proposed South Elevation @ 1:100




Proposed West Elevation @ 1:100




Proposed North Elevation @ 1:100

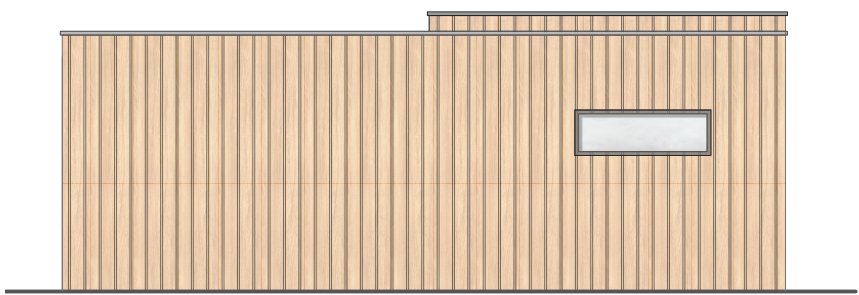


Proposed North Elevation @ 1:100

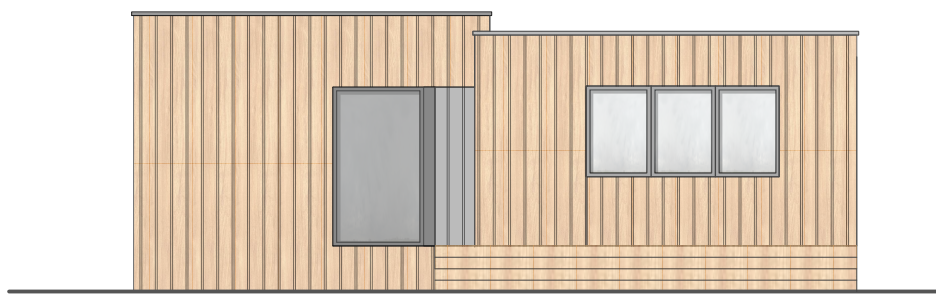

Proposed South Elevation @ 1:100

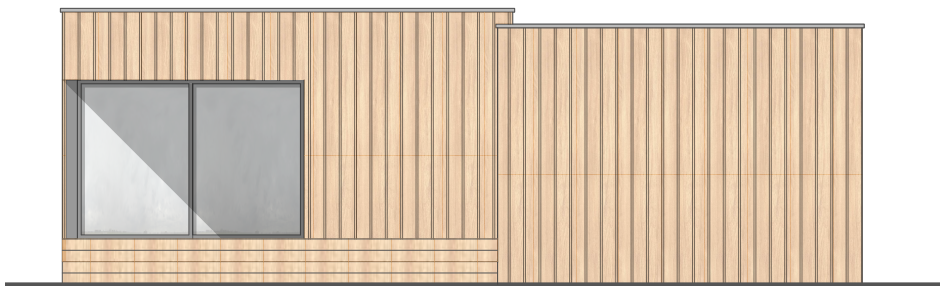

Proposed East Elevation @ 1:100

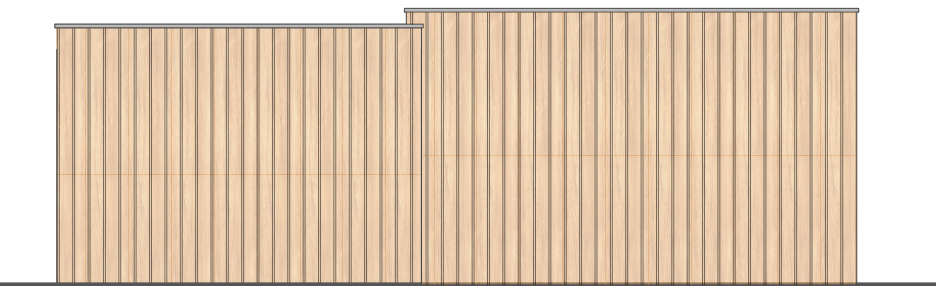

Proposed West Elevation @ 1:100

Amendments		by	Date
A	General Revision	KC	02.15
B			
C			
Job Title		075/DSSL	
Drawing: Proposed Elevations			
Scale: 1:100 @ A1			
Drg.No: HOPA-003-P-A			
Drawn by: KC			
Issued to: HBC			
Status: Planning			
Date: 30.12.20			
			
HOP Architects Ltd 01904 380077 01904 380077			