


Existing Site Location Plan

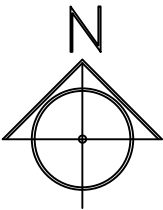

- Height ref: Havants Map 14
1. CS15 Flood Zone 2
 2. Havant BC Strategic Flood Risk Assessment site ref: HY16, The nab car park
- 1:200 year tidal flood level for Chichester Harbour = 3.4M add
 - 1:1000 year extreme tidal flood level for Chchester Harbour = 3.6M add

REV: A 26/01/2021 Kerb information added

PLANNING

RS

ARCHITECTURE

CLIENT:

PROJECT:
3 Nutbourne

TITLE:
Existing Site Location Plan


DRAWING NUMBER : 001

Scale : 1:500 @ A3

DATE: 09/12/2020
DRAWN BY: AS APPROVED BY: RS

194 Southwood Road, Hayling Island,
Hampshire, PO11 9QL
07887933281
rob@rs-architecture.co.uk
www.rs-architecture.co.uk

Proposed Site Location Plan

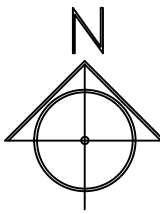

REV: A 26/01/2021 Dropped kerb added
PLANNING

RS
ARCHITECTURE

CLIENT:

PROJECT:
3 Nutbourne

TITLE:
Proposed Site Location Plan




DRAWING NUMBER : 002

Scale : 1:500 @ A3

DATE: 09/12/2020
DRAWN BY: AS APPROVED BY: RS

194 Southwood Road, Hayling Island,
Hampshire, PO11 9QL
07887933281
rob@rs-architecture.co.uk
www.rs-architecture.co.uk

Existing Site Plan

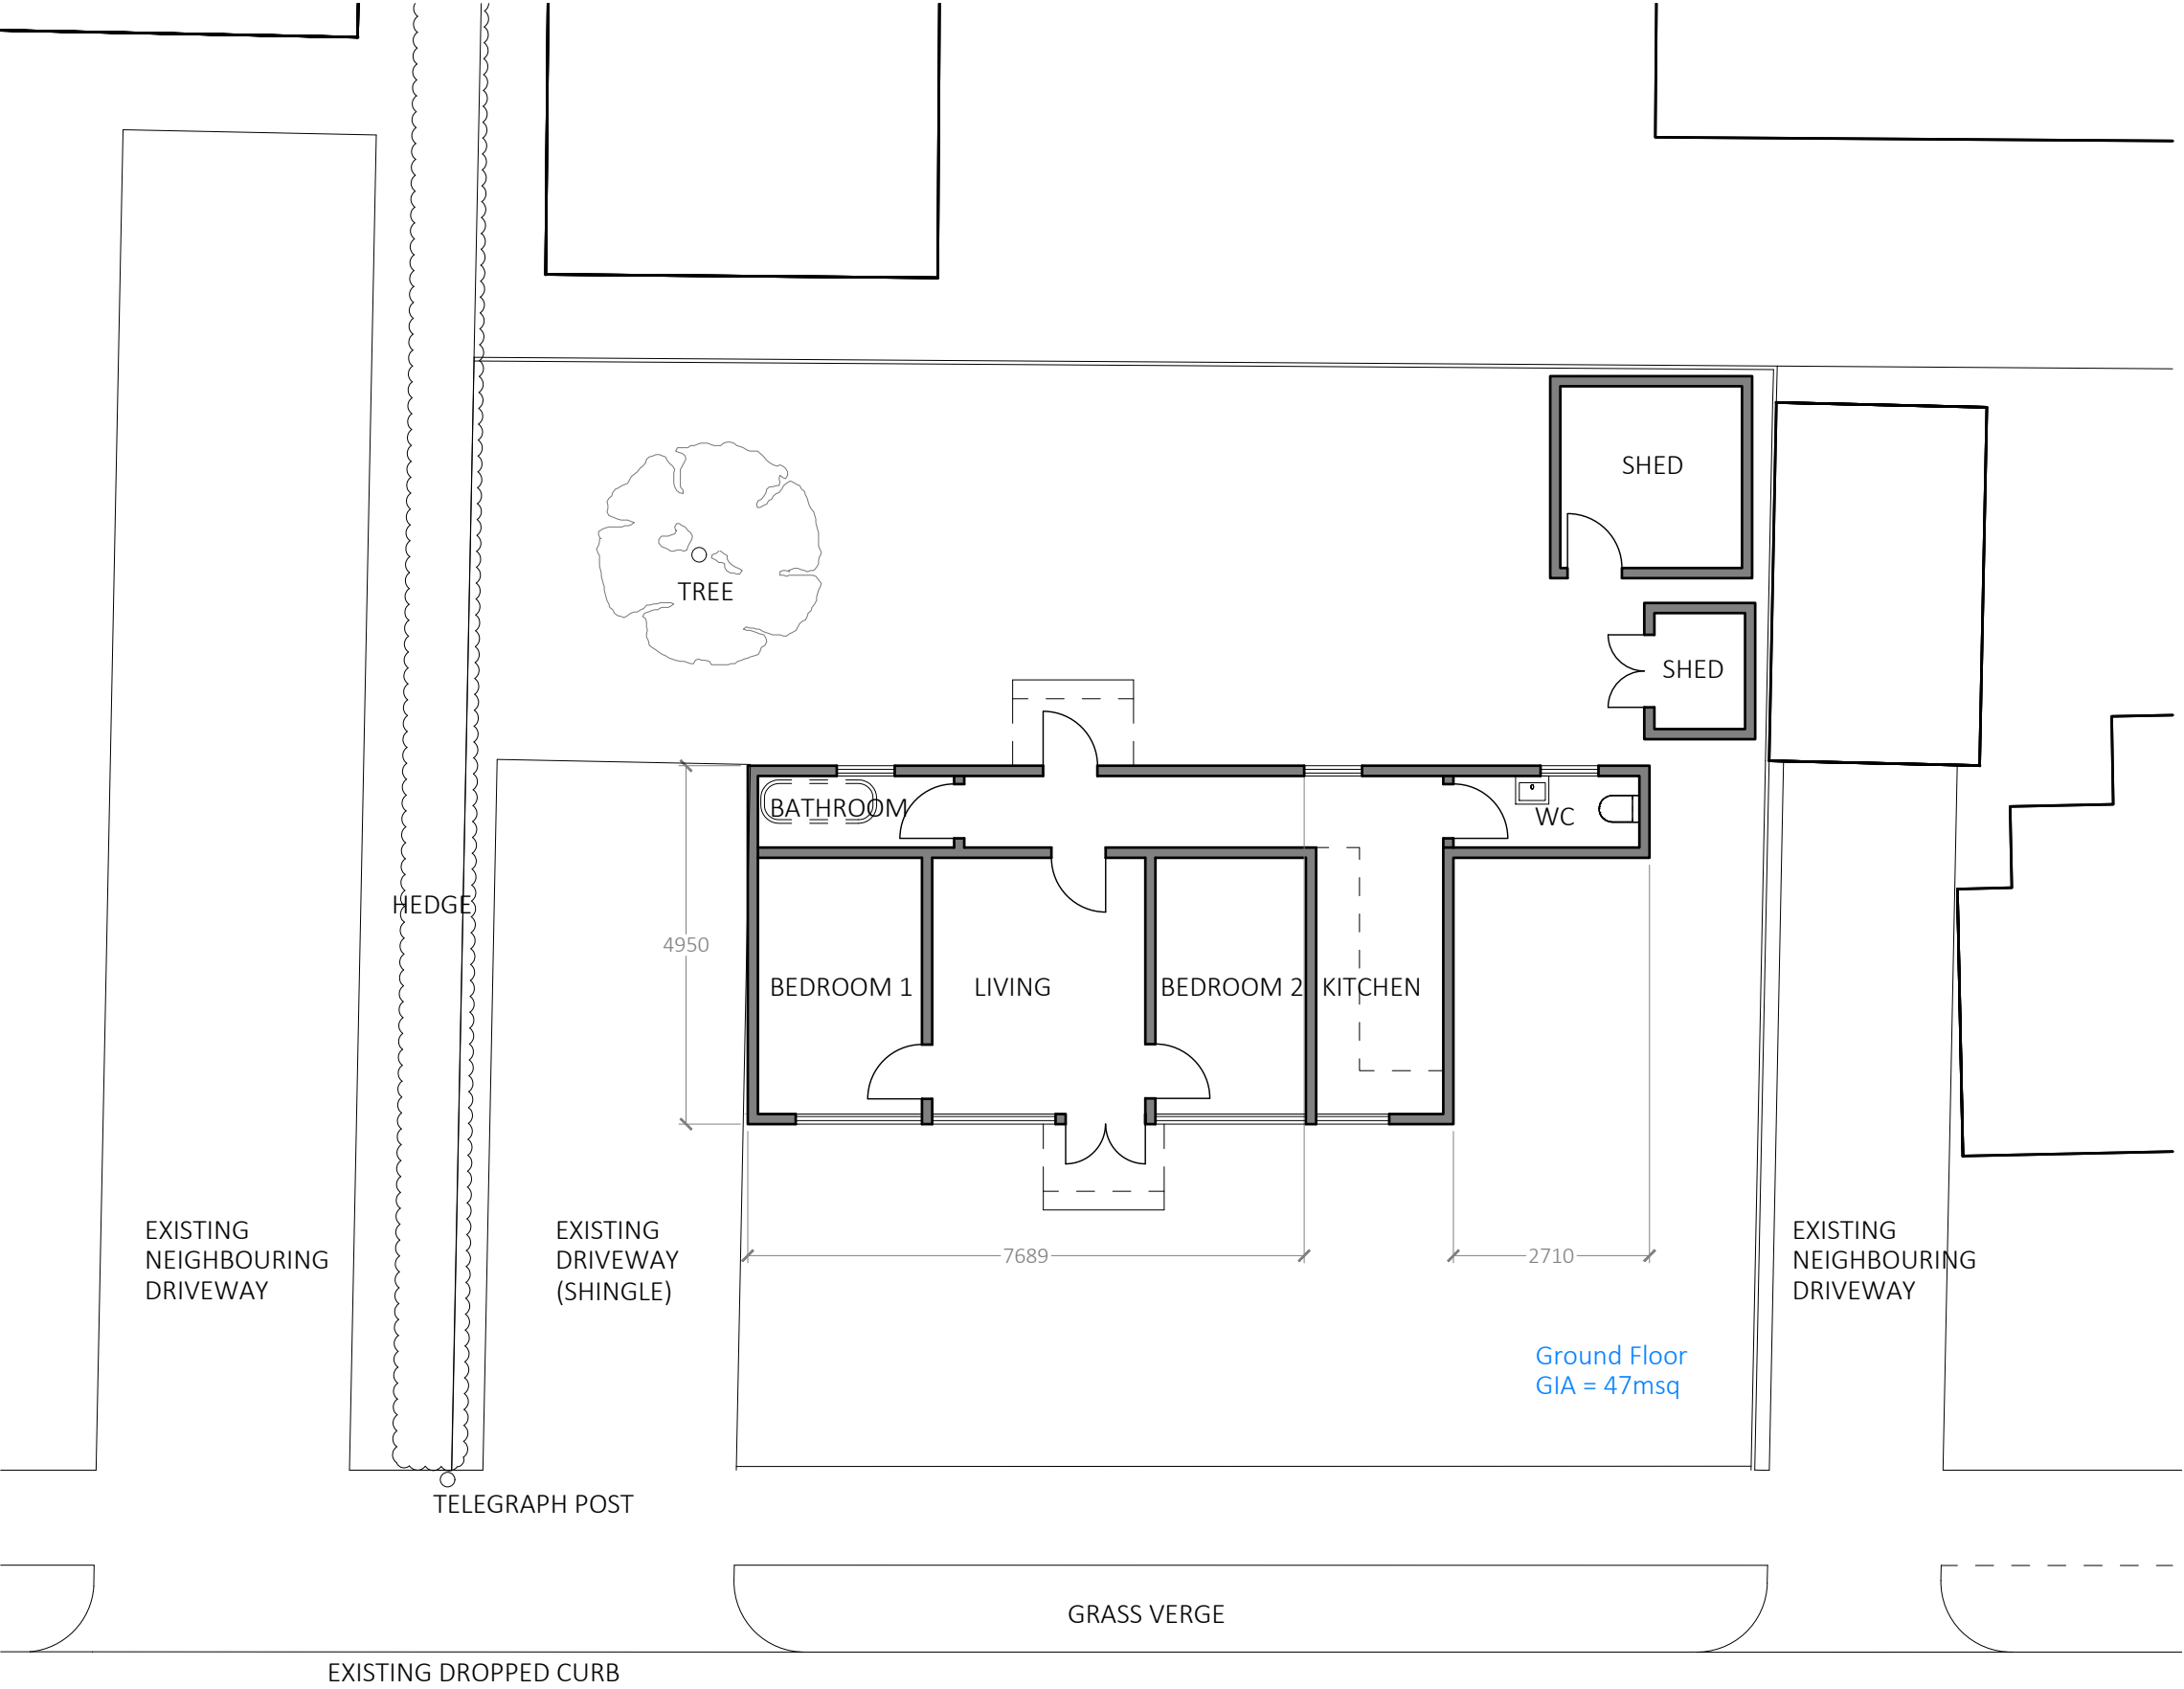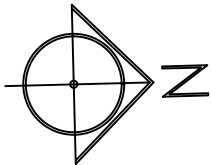 

REV: A 26/01/2021 Kerb information added

PLANNING

RS

ARCHITECTURE

CLIENT:

PROJECT:
3 Nutbourne

TITLE:
Existing Site Plan




DRAWING NUMBER : 003

Scale : 1:100 @ A3

DATE: 09/12/2020
DRAWN BY: AS APPROVED BY: RS

194 Southwood Road, Hayling Island,
Hampshire, PO11 9QL
07887933281
rob@rs-architecture.co.uk
www.rs-architecture.co.uk

Proposed Ground Floor GA Plan

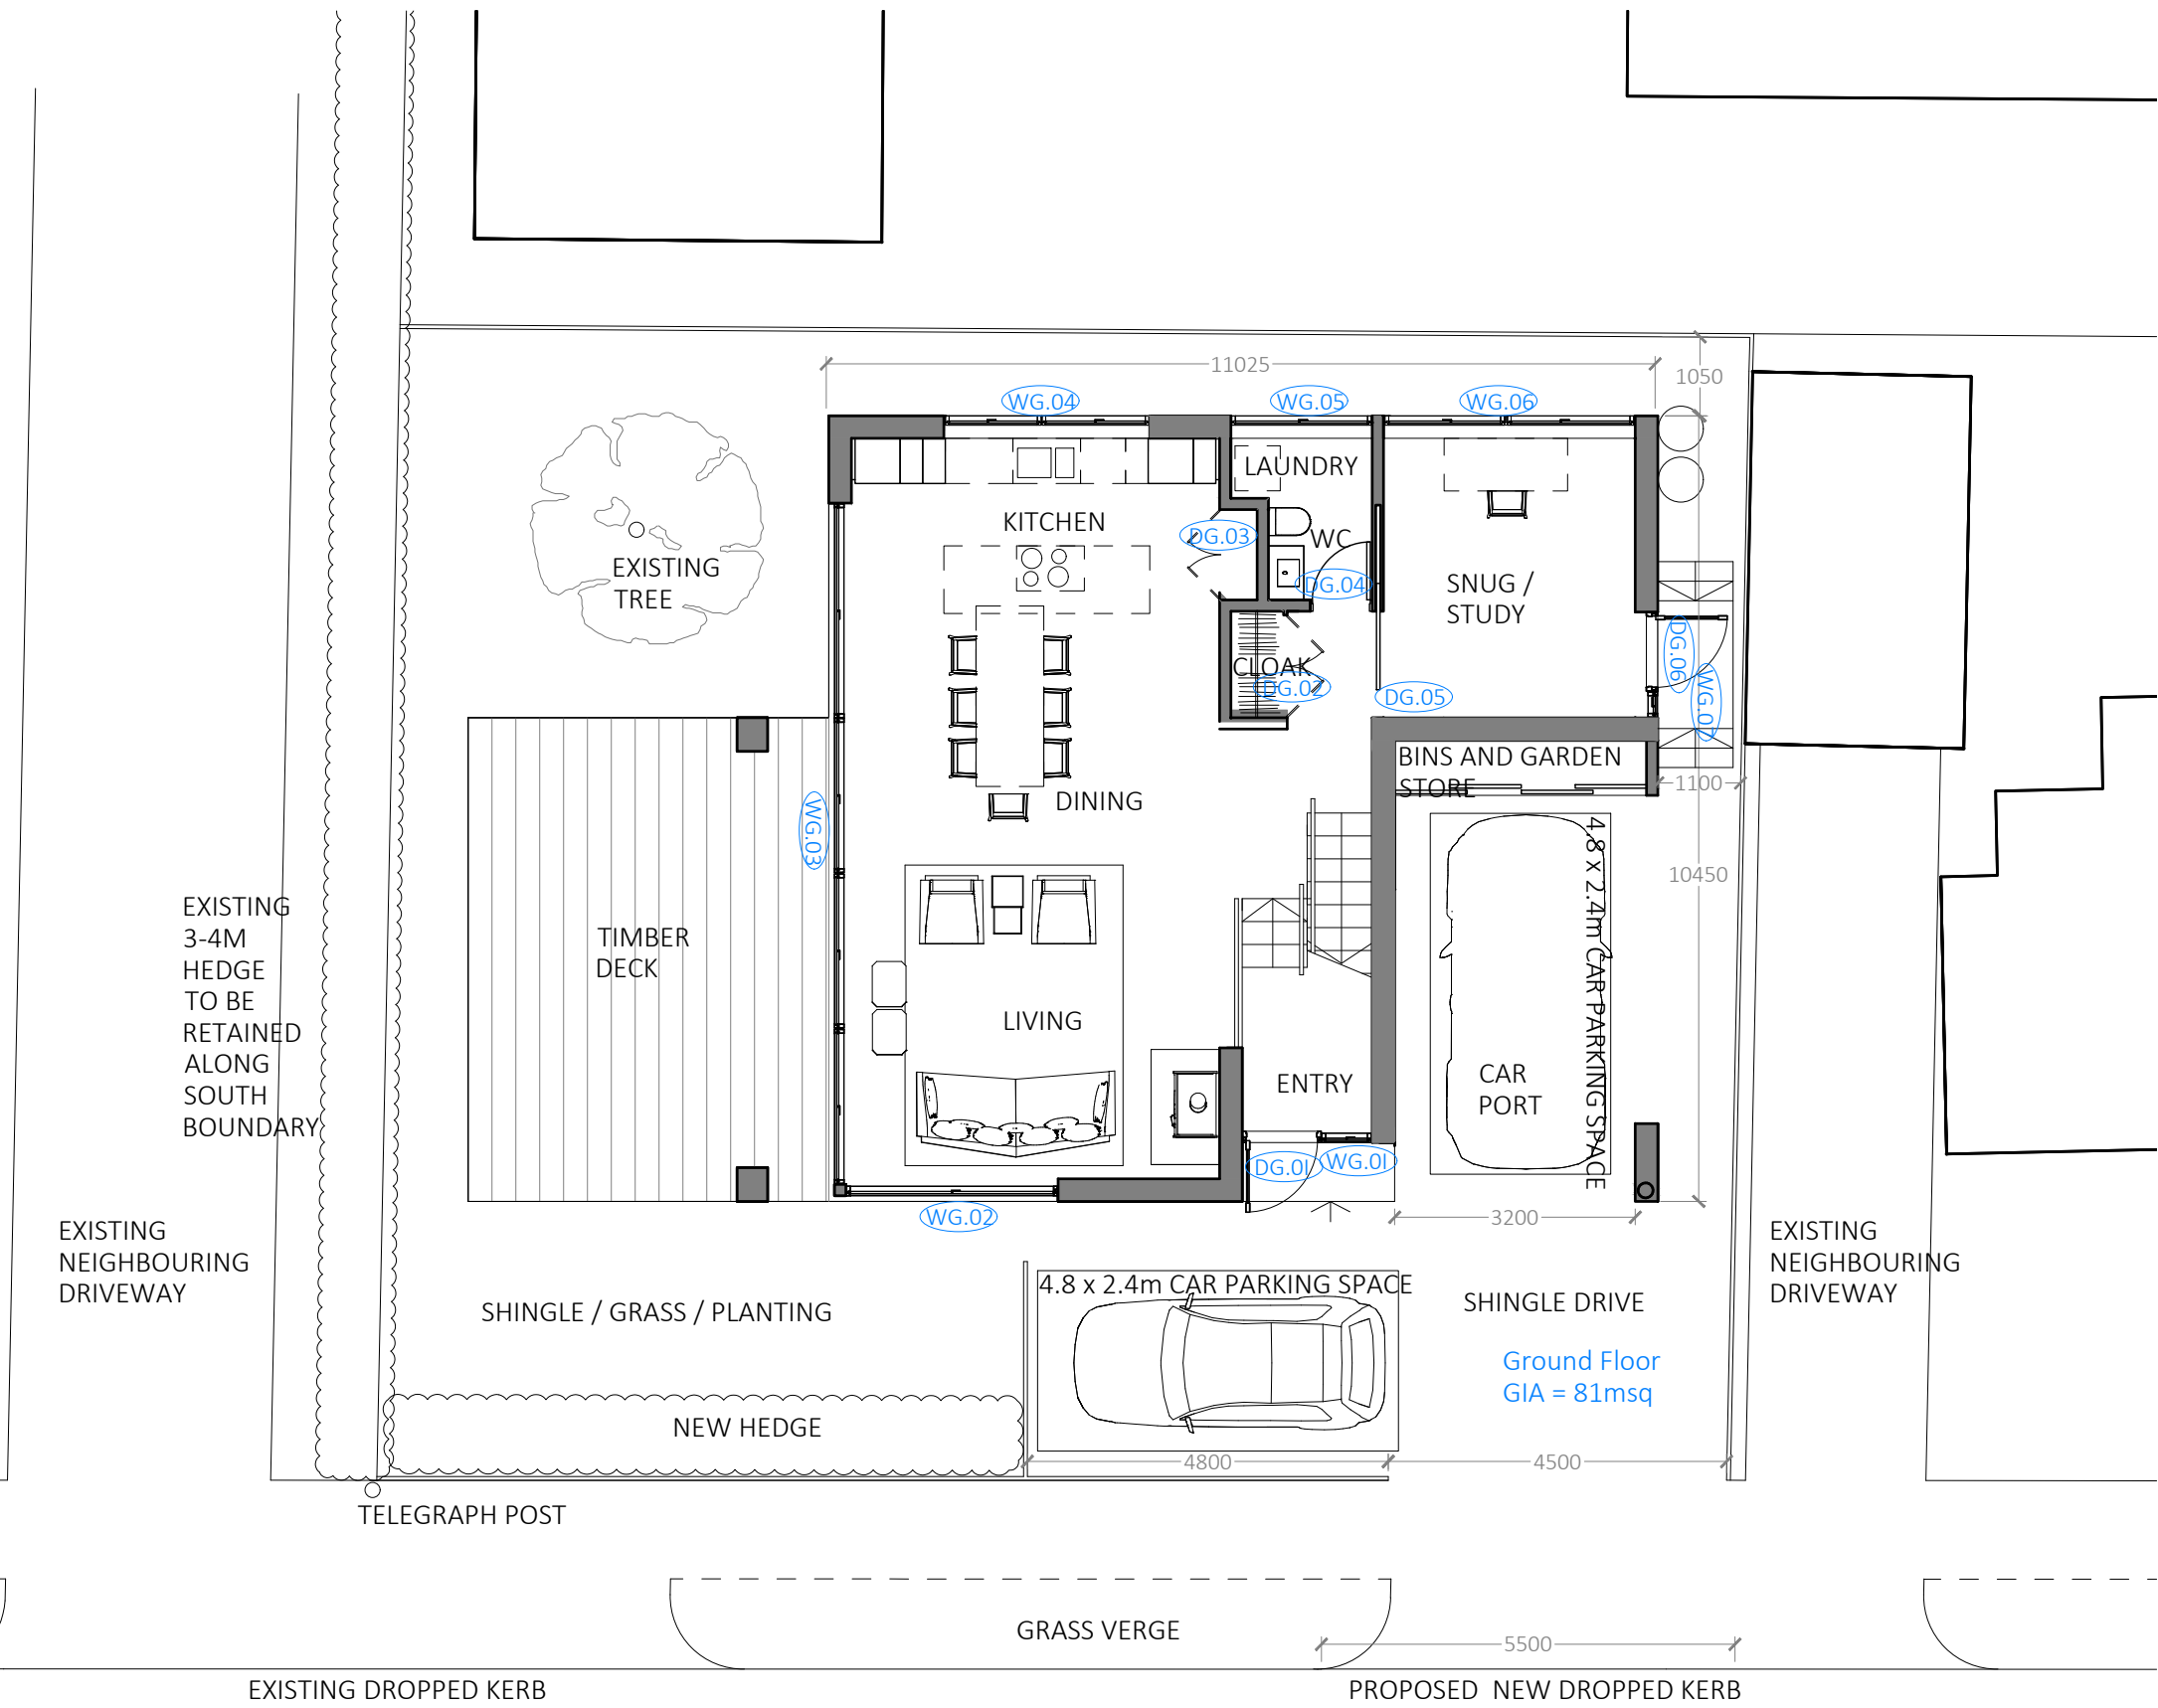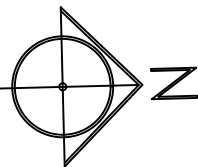 

REV: A 26/01/2021 Dropped kerb added,
proposed house moved away from boundaries

PLANNING

RS

ARCHITECTURE

CLIENT:

PROJECT:
3 Nutbourne

TITLE:
Proposed Ground Floor GA Plan

DRAWING NUMBER : 004

Scale : 1:100 @ A3

DATE: 09/12/2020

DRAWN BY: AS APPROVED BY: RS

194 Southwood Road, Hayling Island,
Hampshire, PO11 9QL

07887933281
rob@rs-architecture.co.uk
www.rs-architecture.co.uk