



BOUNDARY TREATMENTS KEY


- PROPOSED 2000mm HIGH PALADIN FENCE INSTALLED ON POSTS FIXED @ APPROX. 2500mm CTRS. COLOUR: RAL 7037
- 1100mm HIGH RAILINGS
- EXISTING RETAINING WALL
- PROPOSED RETAINING WALL

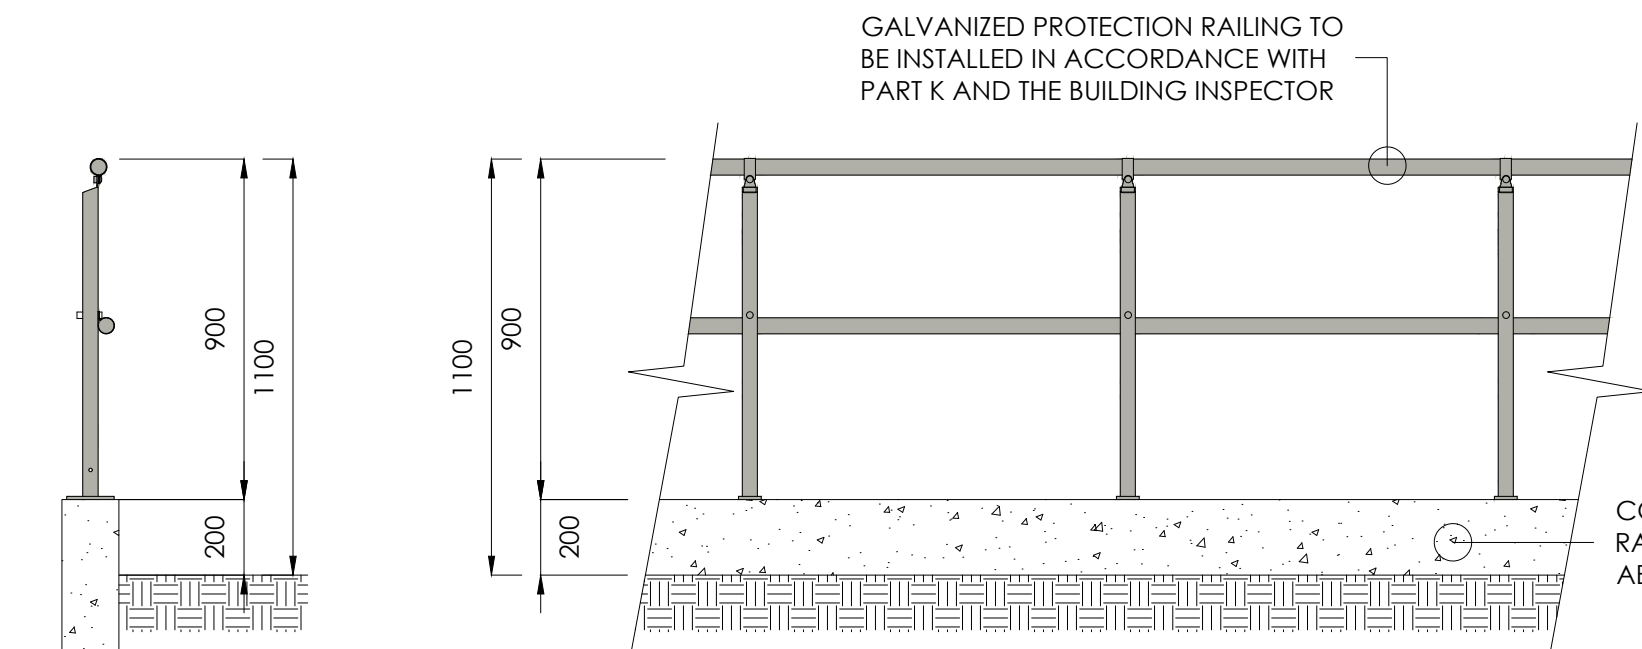

1100mm RAILING OVER RETAINING WALL
RAL COLOUR 7038

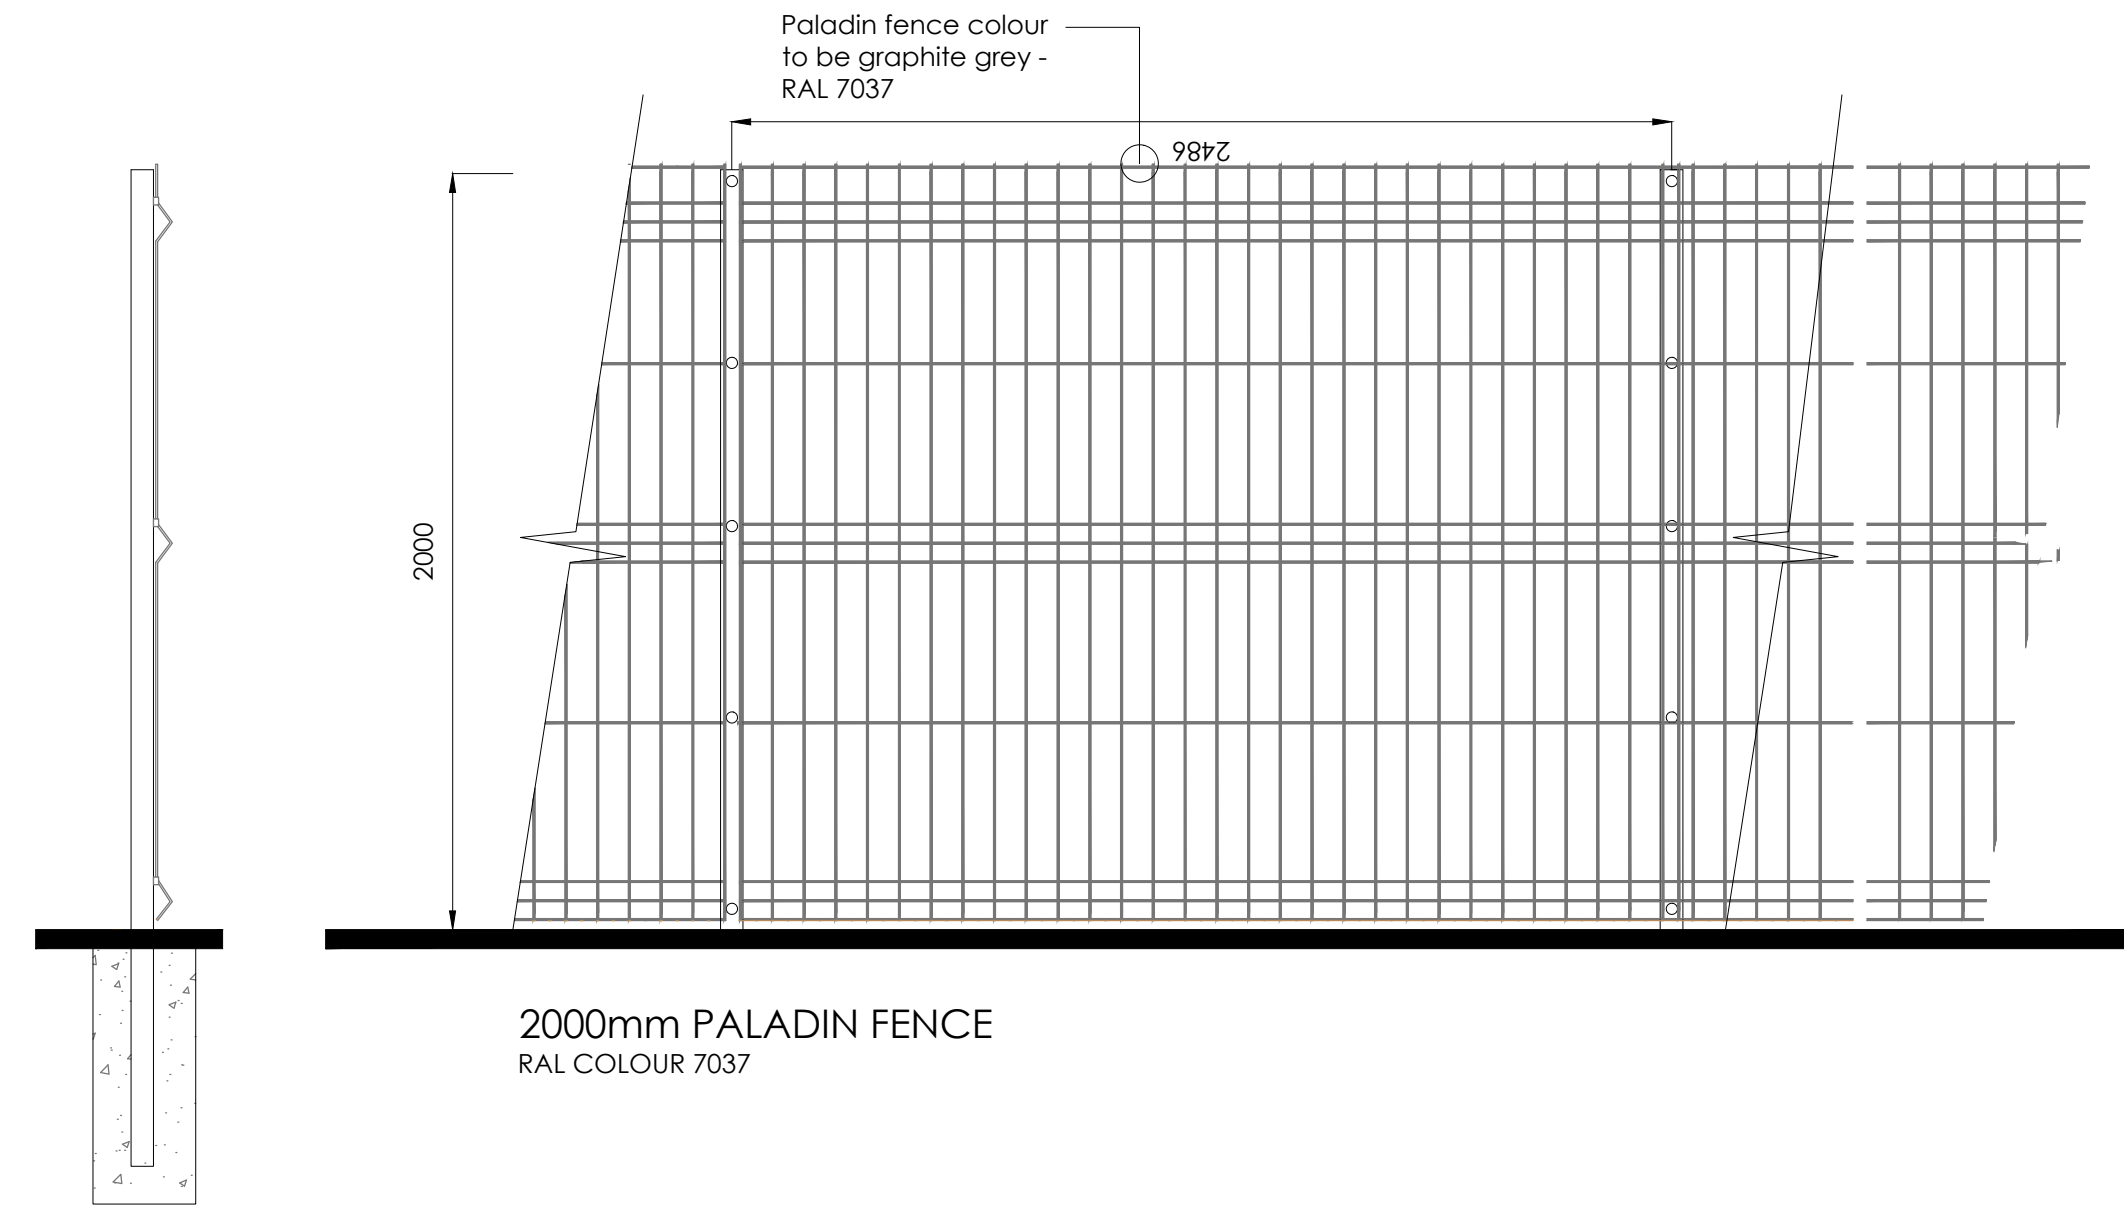

2000mm PALADIN FENCE
RAL COLOUR 7037

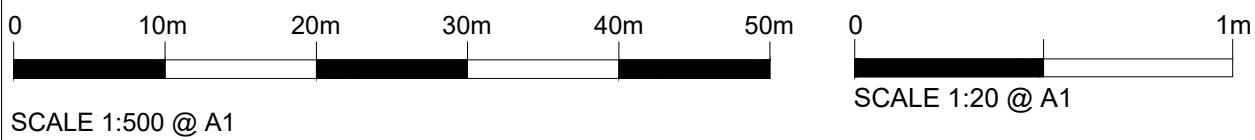


SCALE 1:500 @ A1

SCALE 1:20 @ A1



IMPORTANT INFORMATION
Dimensions to be confirmed on site prior to start of works and ODAS to be informed of discrepancies immediately. No dimensions to be scaled from this drawing.
All materials and works are to be carried out in accordance with current British Standards, Planning Approval, current Building Regulations and Codes of Practice.
Party Wall Act - Notices under the Party Wall Act are to be served by the property owner or appointed third party by property owner.
Health and Safety - CDM 2015 Regulations apply to all construction works to be carried out and apply to designers, contractors and the client. As such all parties have duties under these regulations.

Notes

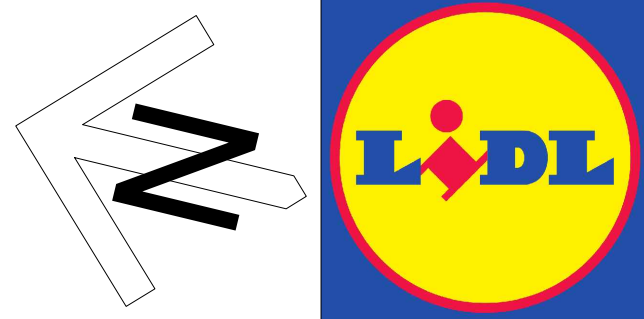

Rev	Date	Description	Revised By	Checked By

Revisions

Client:
LIDL GREAT BRITAIN LTD.
FOXES PARK, BROWN HILL WAY,
SOUTHAMPTON, SO16 0AW
Project Name:
HAVANT

Drawing Title:
PROPOSED SITE PLAN
BOUNDARY TREATMENTS

Drawing Status: PLANNING

Project No: 19139
Drawing No: AD 114
Drawn By: EH
Checked By: LMC
Date: JULY 2020
Scale @ A1: 1:250

ARCHITECTURE

ONE DESIGN
ARCHITECTURAL SERVICES

One Design Architectural Services Ltd
Unit 1 Merchants Quay,
Phase II, Ashley Lane, Shipley,
West Yorkshire, BD17 7DB
Tel: 01274 591188
www.onedesignarchs.com
mail@onedesignarchs.com
Registered in England & Wales No: 8355643