
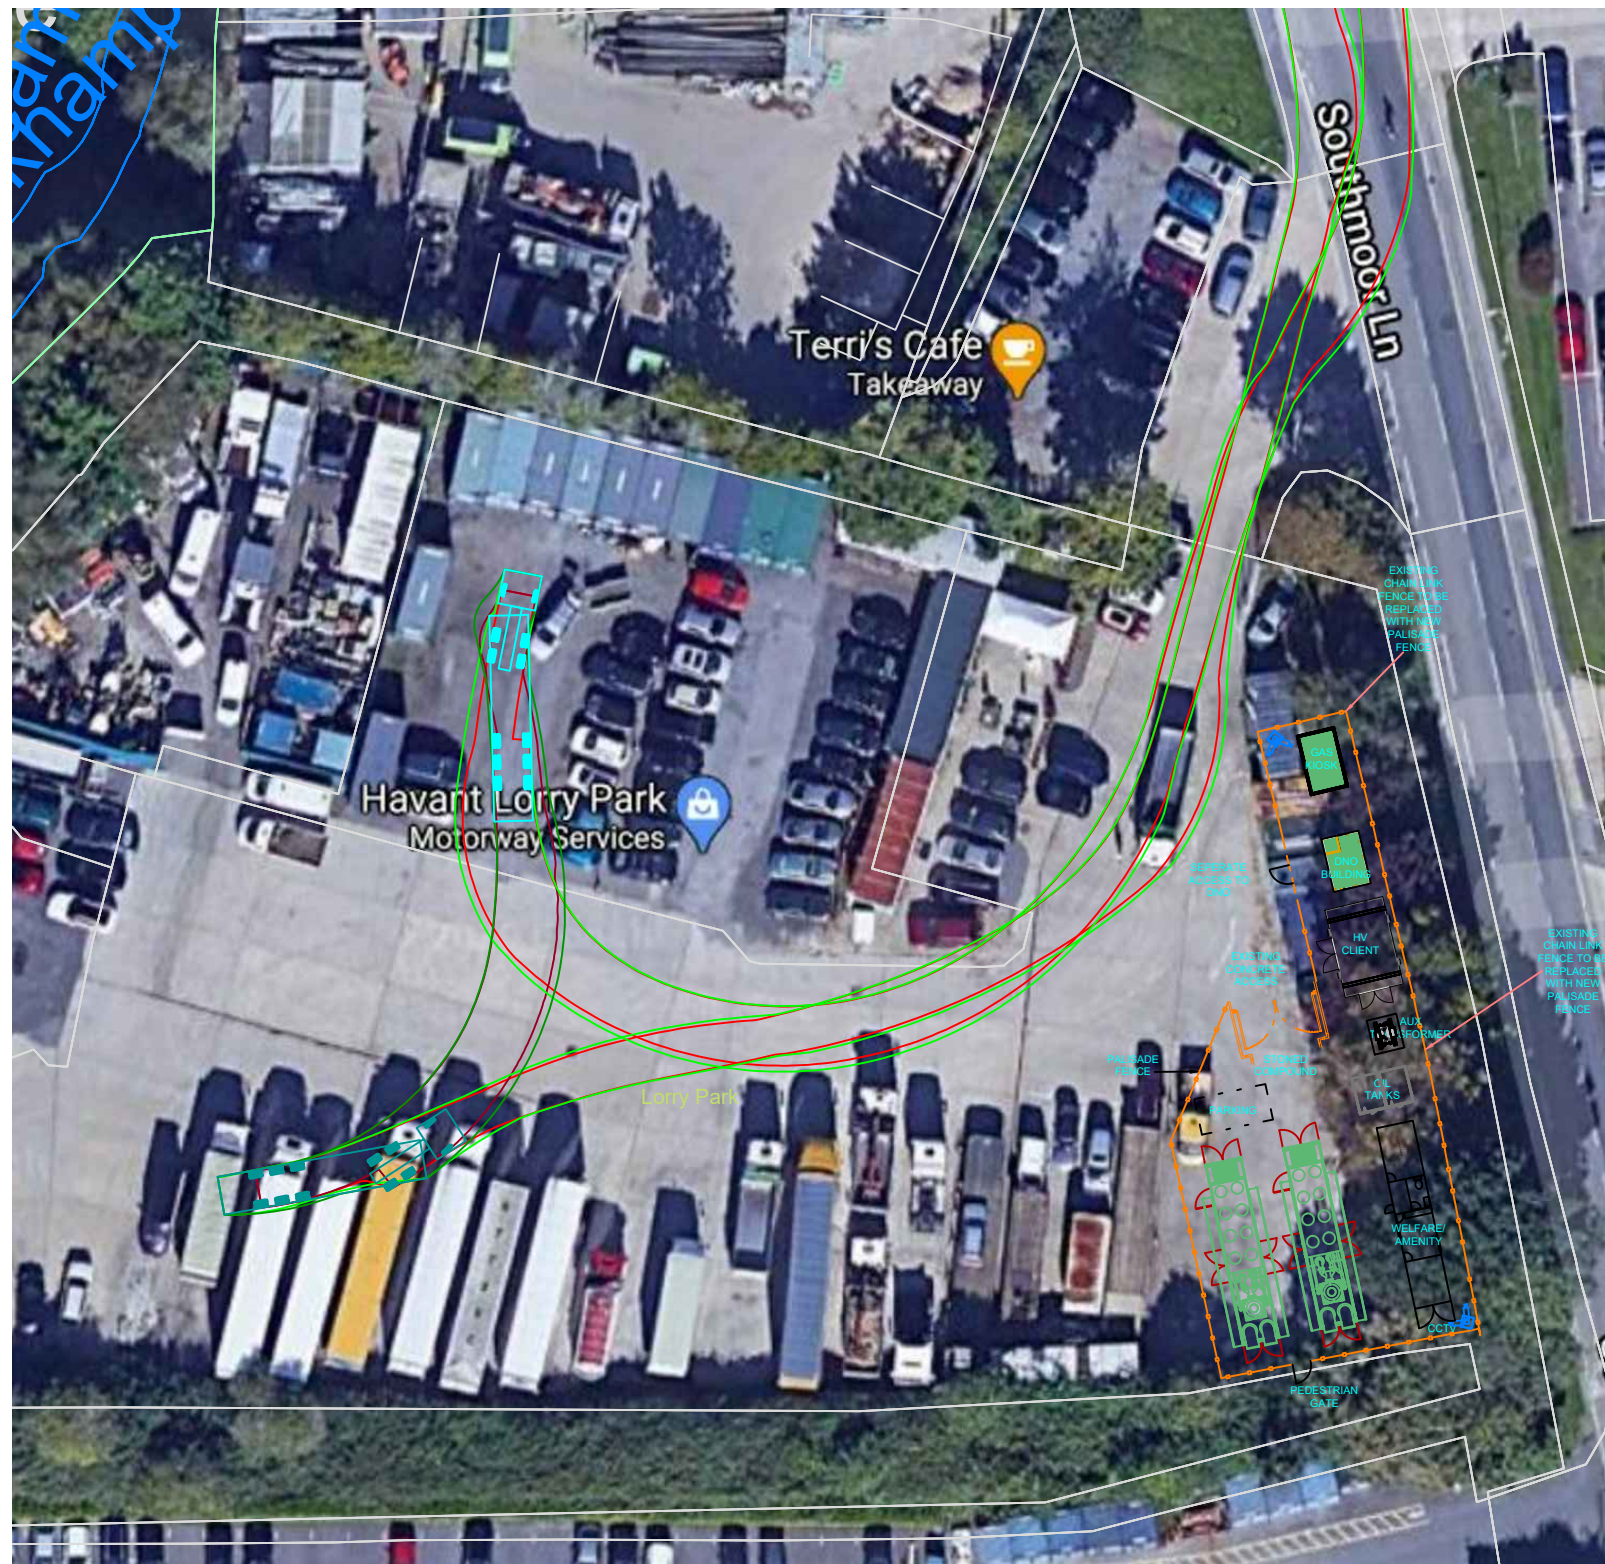
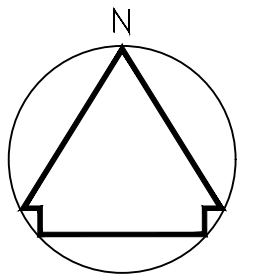


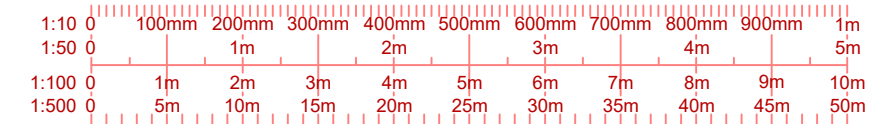

El Sub Sta

Contains OS data © Crown copyright and database rights
2019 0100031673

A	15.12.2020	First Issue				
Revision	Rev Date:	Revision Description:	Dm	Ckd	Appd	

Do not scale from this drawing

THIS DOCUMENT IS THE PROPERTY OF CONRAD ENERGY LTD. IT
CONTAINS PROPRIETARY AND CONFIDENTIAL INFORMATION
WHICH MUST NOT BE DUPLICATED, USED OR DISCLOSED OTHER
THAN AS EXPRESSLY AUTHORIZED BY CONRAD ENERGY LTD OR
ITS REPRESENTATIVE ©2019

© 2019 Copyright of Conrad Energy Limit. All Rights Reserved.



CONRAD ENERGY LIMITED
UNITS D & E, WINDRUSH COURT, BLACKLANDS WAY, ABINGDON OX21 1SY
T: +44(0)1865 338166 E: info@conradenergy.co.uk W: www.conradenergy.co.uk
Registered in England No. 09960299. Registered office: 71 - 75 Shelton Street, Covent Garden, London, WC2H 9JQ

Project Number:	N/A
-----------------	-----

Project Title:	Langstone
----------------	-----------

Client(s):	Conrad Energy
------------	---------------

Project Issue Date:

Drawn By: JS	Checked By: PS	Approved By: PS
--------------	----------------	-----------------

Drawing Number:	LGN-VT-01	Rev:	A
-----------------	-----------	------	---

Drawing Name: _____

	vehicle tracking with satellite

Sheet Print Stamp:

Source: AS Shown	© Paper Size:	AS
Drawing Status:		

PLANNING

SITE PLAN

Scale: 1:500 @ A3