


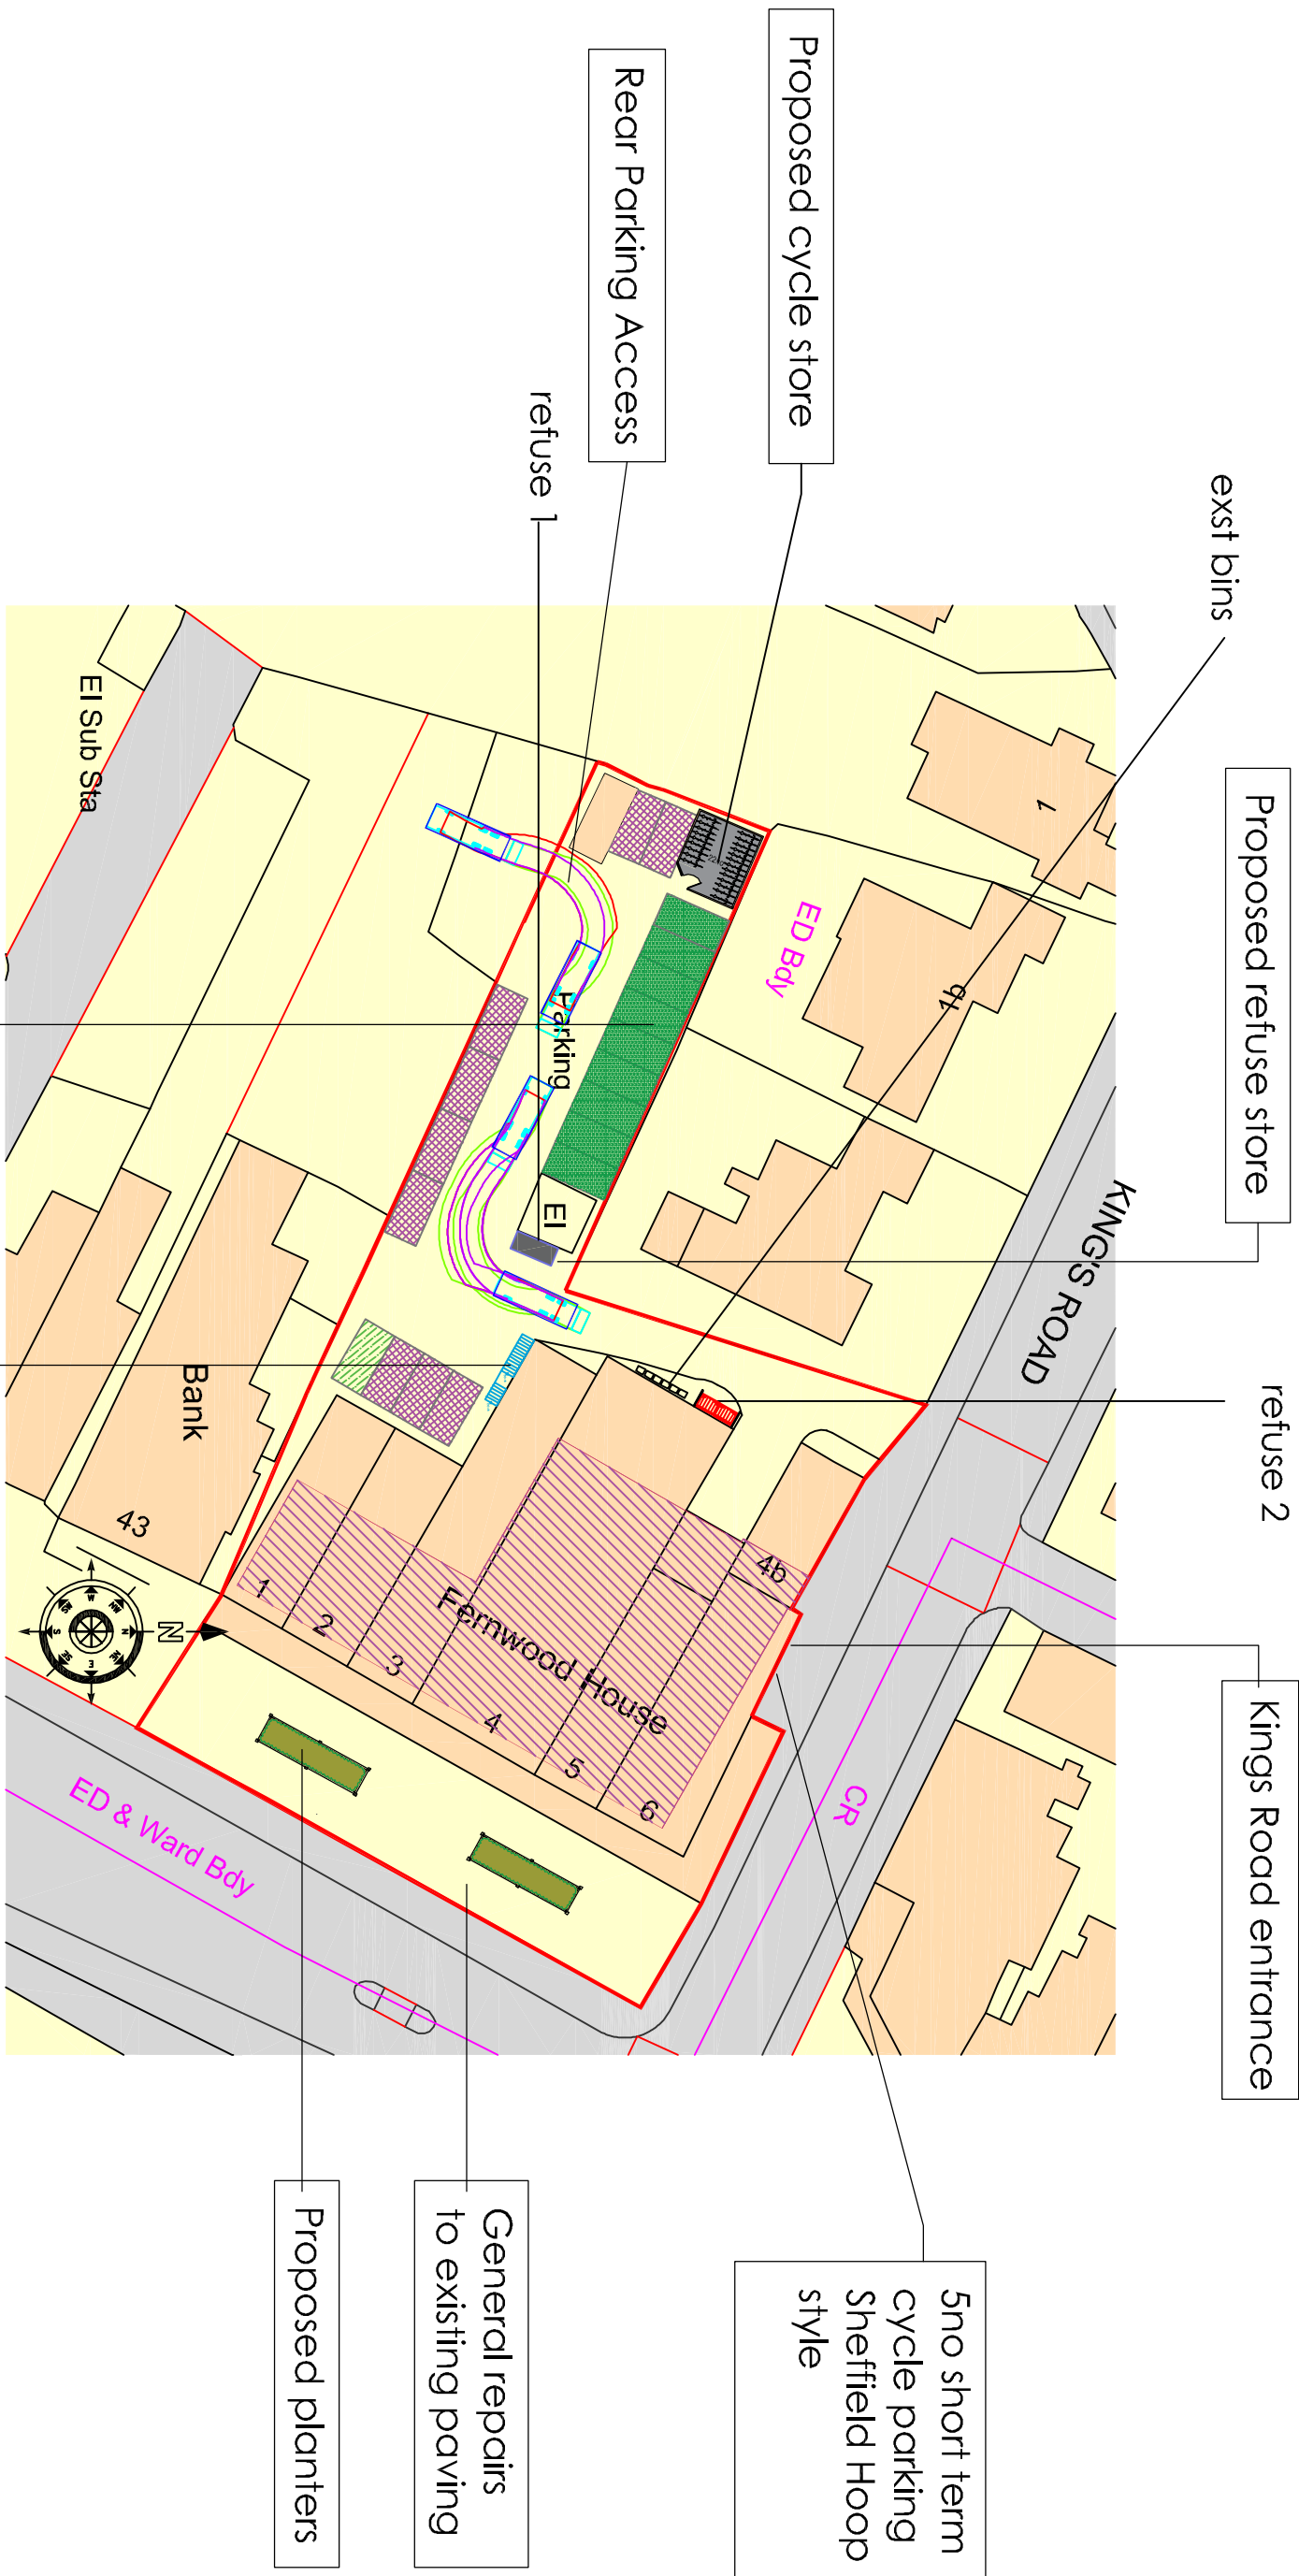
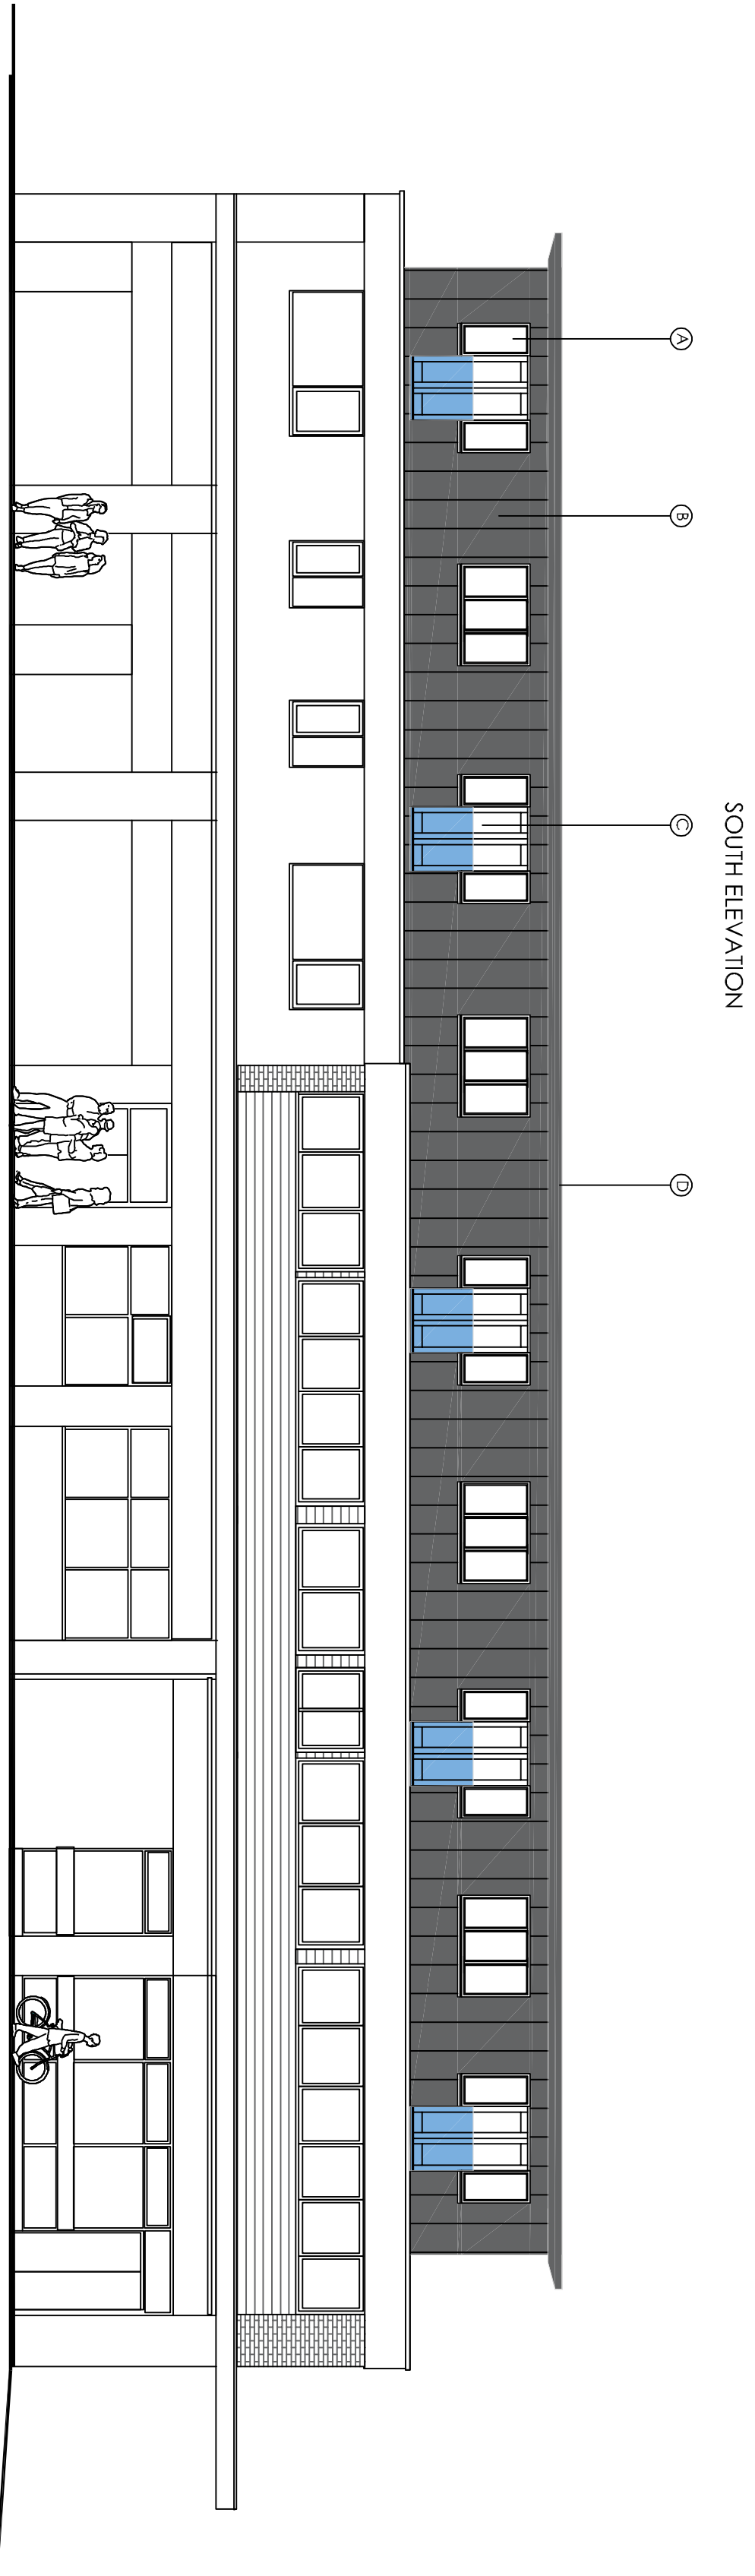


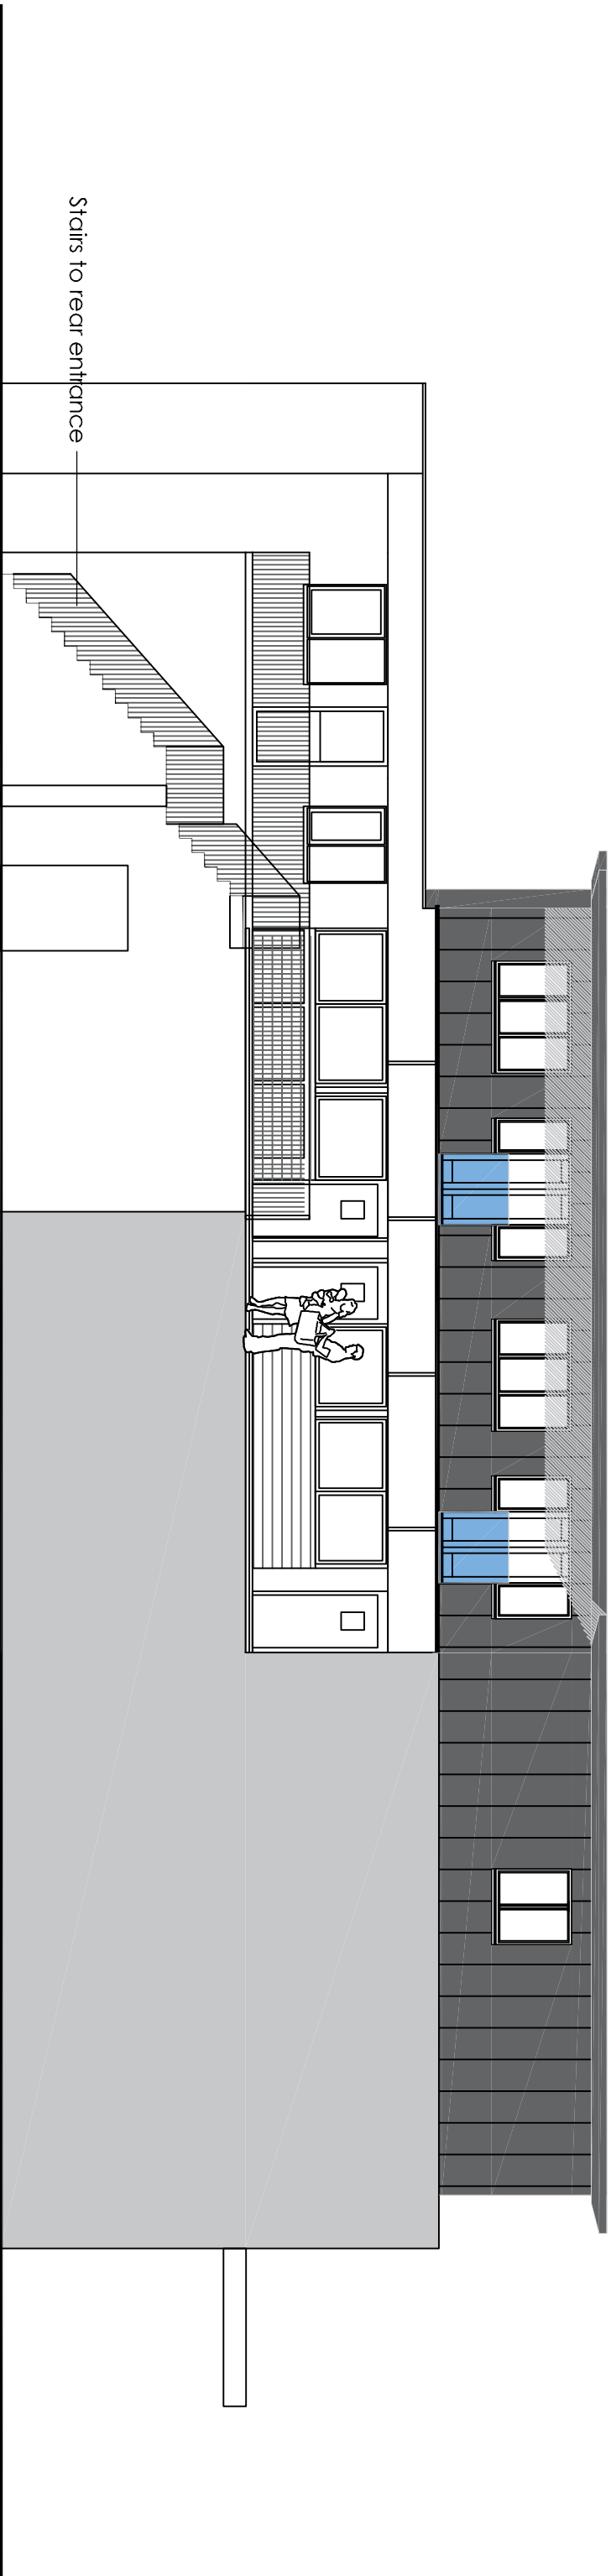

Ordnance Survey, (c) Crown Copyright 2019.
All rights reserved. Licence number 100022432

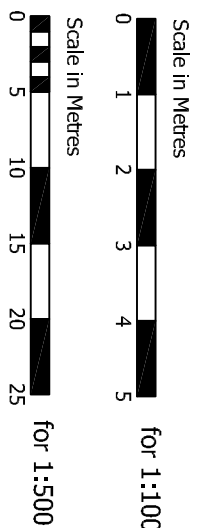

Key:

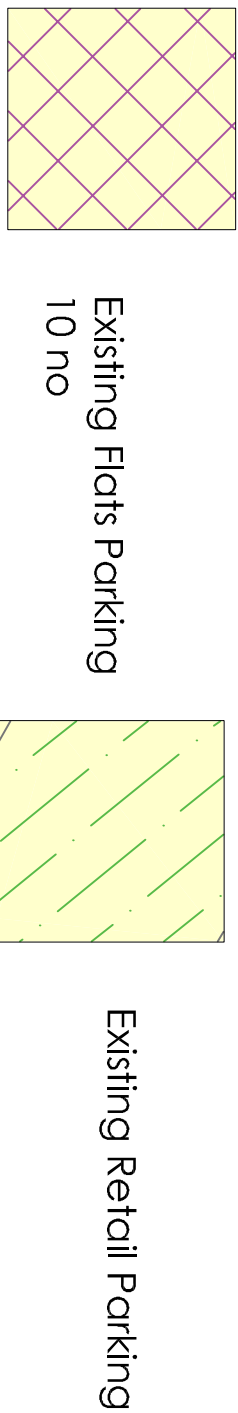

- Materials**
- A - Double glazed windows colour white
 - B - Vertical cladding colour Grey
 - C - Double glazed doors colour white
 - D - Fascia and soffit plastic colour Grey

Project:	Fernwood House London Rd, Waterlooville PO7 7HG		
Drawing Title:	Proposed Elevations & Site Plan		
Drawn By:	Date:	SHEET SIZE:	Approved By:
CF	13/03/20	A1	
Drawn By:	Date:	SHEET SIZE:	Approved By:
CFA	FULL	R1	02
1-100			
PLANNING			
Chris Flint Associates Ltd CHARTERED SURVEYORS - PROJECT MANAGERS DEVELOPMENT CONSULTANTS			
2 Emerald Close Waterlooville, Hants PO7 8NZ tel: 023 92 432484 fax: 023 92 358554 Email: info@flintassociates.co.uk			