


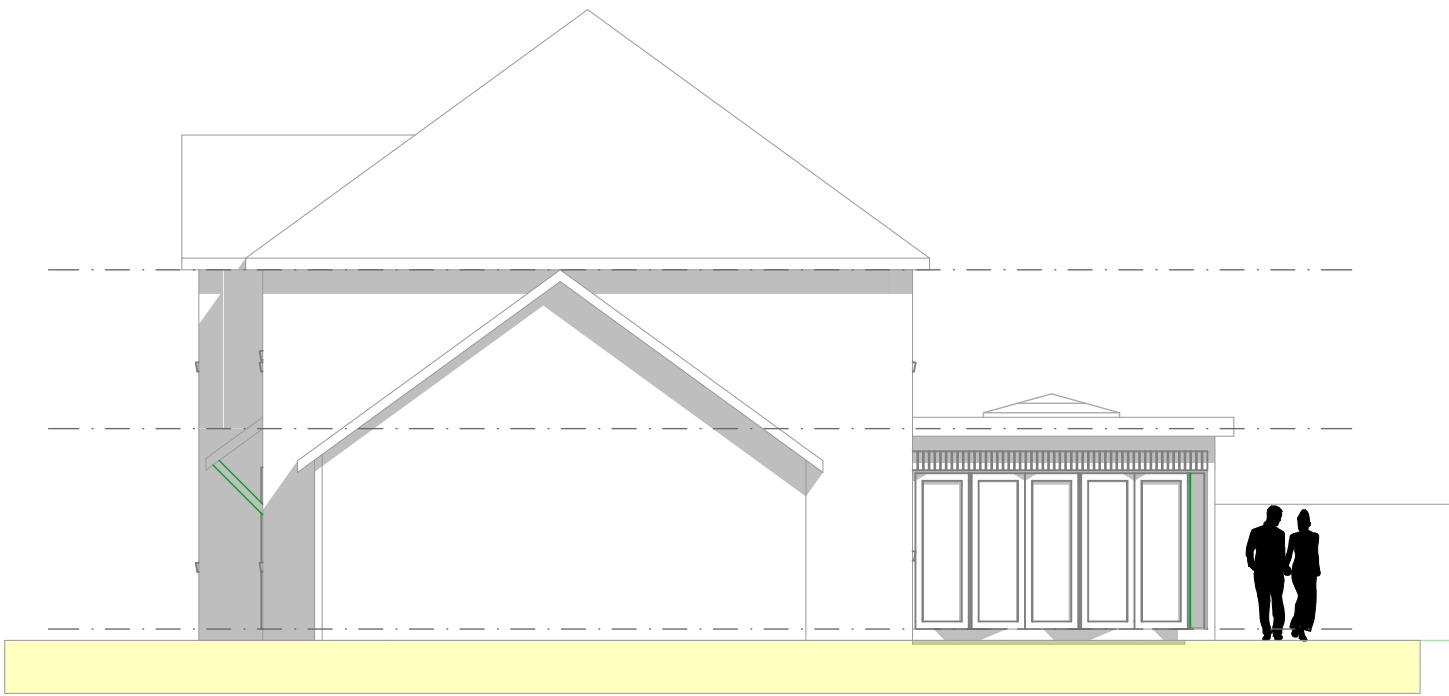


South Elevation as Proposed @1:100



West Elevation as Proposed @1:100

NOTES:
This drawing is the copyright of
EDWARD CAUSH + ASSOCIATES
All dimensions must be checked on site prior to the
commencement of construction and the Architect notified of any
discrepancy. Figured dimensions are to be used in preference to
scaled dimensions. The Local Planning Authority may scale from
this drawing as the only exception. No deviation from the
drawing will be permitted without the written consent of the
Architect.

REVISIONS			
Issue ID	Revision ID	Change Name	Date

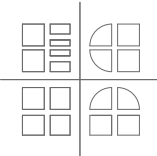

EDWARD CAUSH + ASSOCIATES
ARCHITECTS

11 SOUTHDOWN ROAD COSHAM PORTSMOUTH
PO6 2EB

phone 023 92 384477
mob 07860 848306
email: eca@architectureltd.co.uk

CLIENT
Mr & Mrs Michael Fenlon

JOB TITLE
7 Oyster Close
Hayling Island
PO11 9FP

DRAWING TITLE
South & West Elevations as Proposed

SCALE		DATE	
1:100 @ A3		22:09:2020	
DRAWN BY		CHECKED BY	
EC			
DRAWING NUMBER		LAYOUT ISSUE	DRWG REVISION
18:2088:L(2-)104		06	