




2 ELDERFIELD CLOSE
PROPOSED

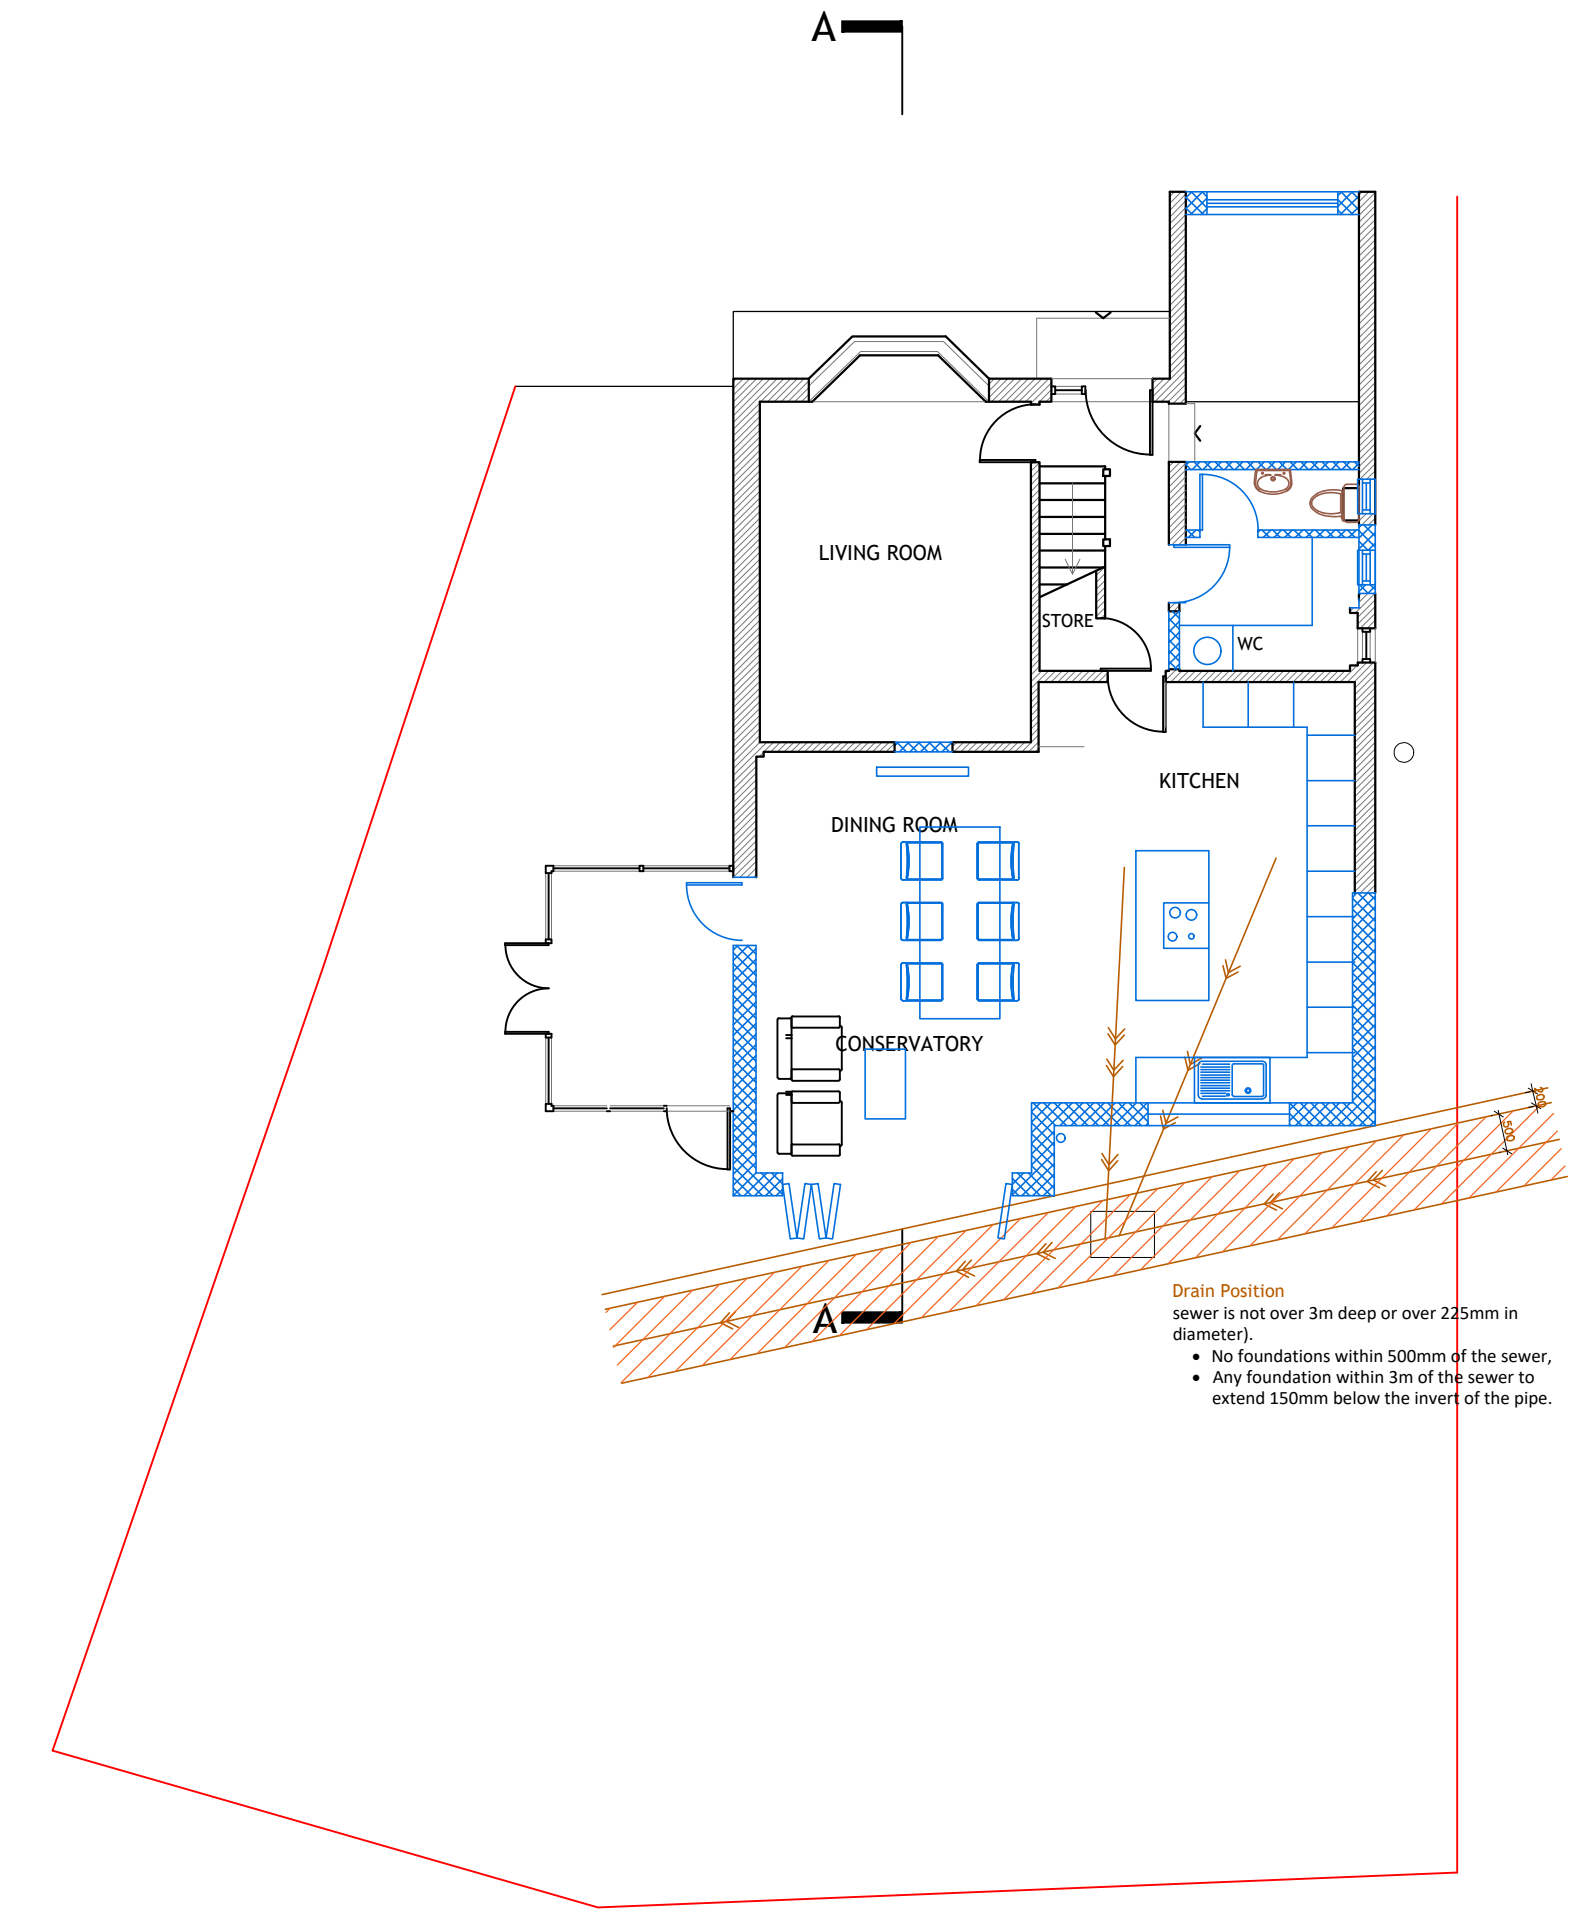



FIRST FLOOR PLAN
1:100

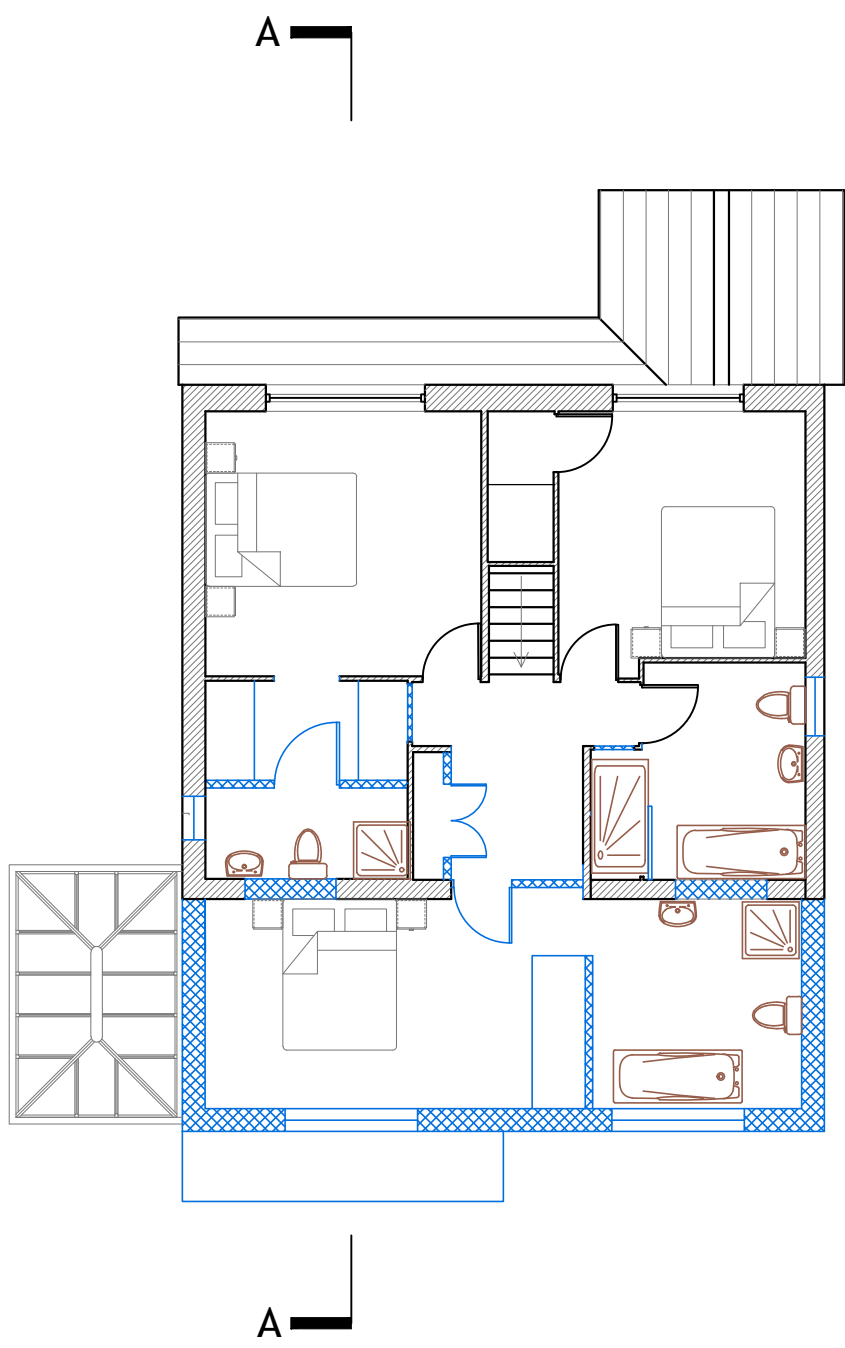


ROOF PLAN
1:100

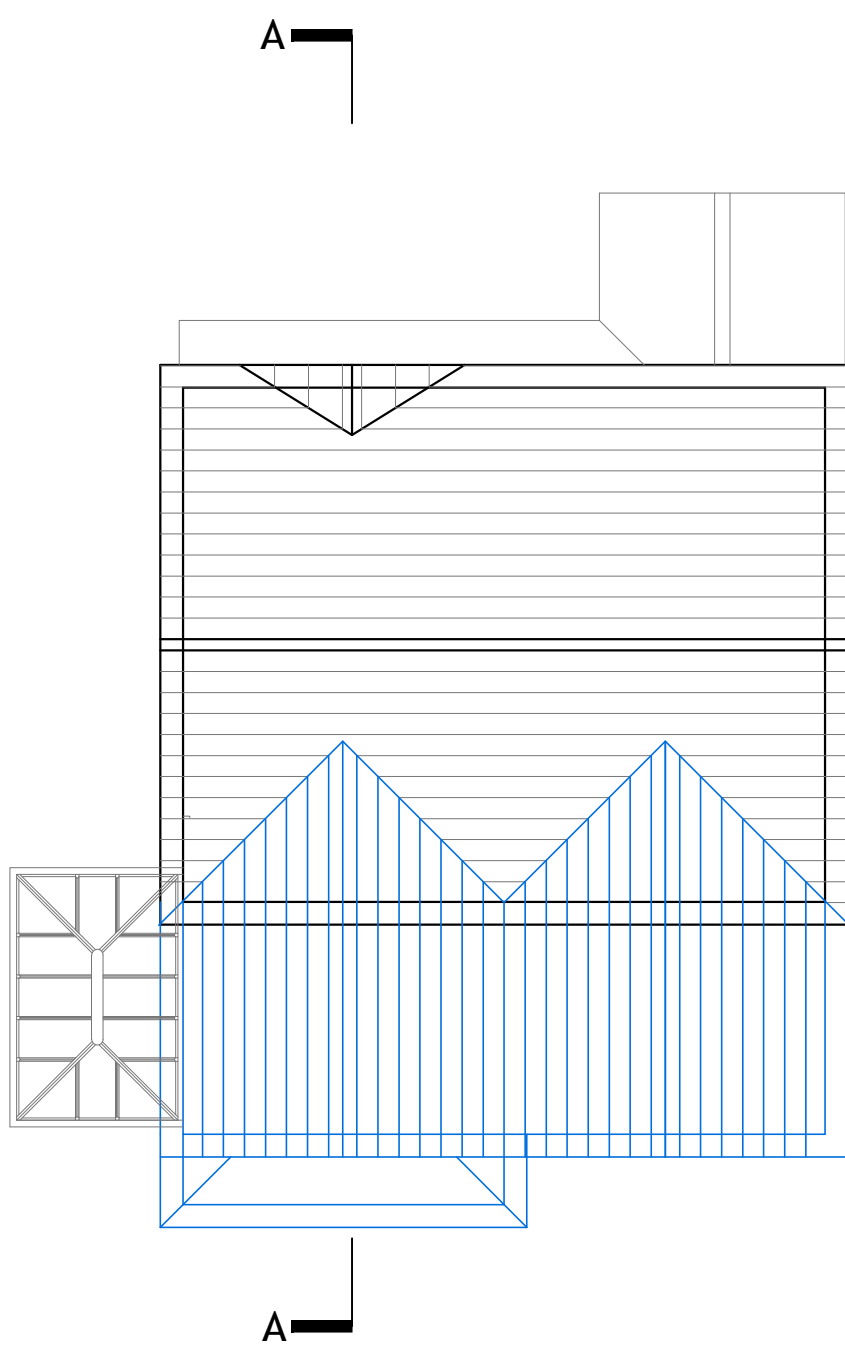

BLOCK PLAN
1:500

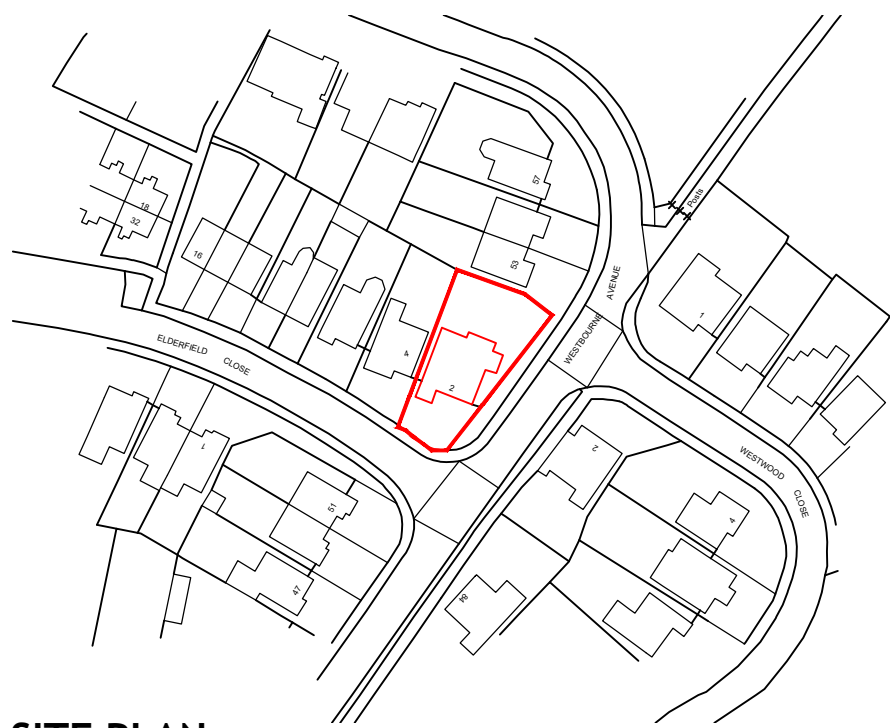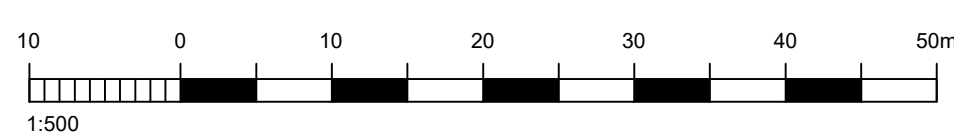

SITE PLAN
1:1250

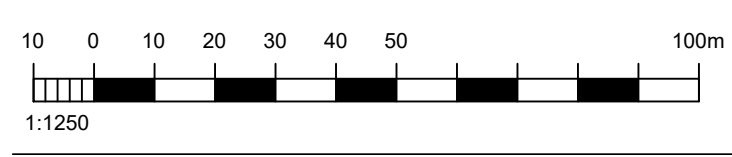

Ordnance Survey (c) Crown Copyright 2021.
All rights reserved.
Licence number 100022432

GROUND FLOOR PLAN
1:100




REAR ELEVATION
[north] 1:100




SIDE ELEVATION
[west] 1:100



SIDE ELEVATION
[east] 1:100

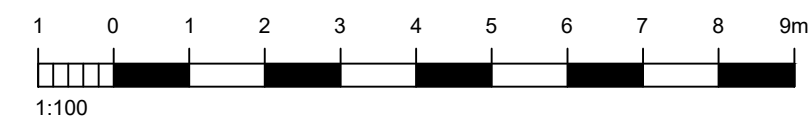


FRONT ELEVATION
[south] 1:100

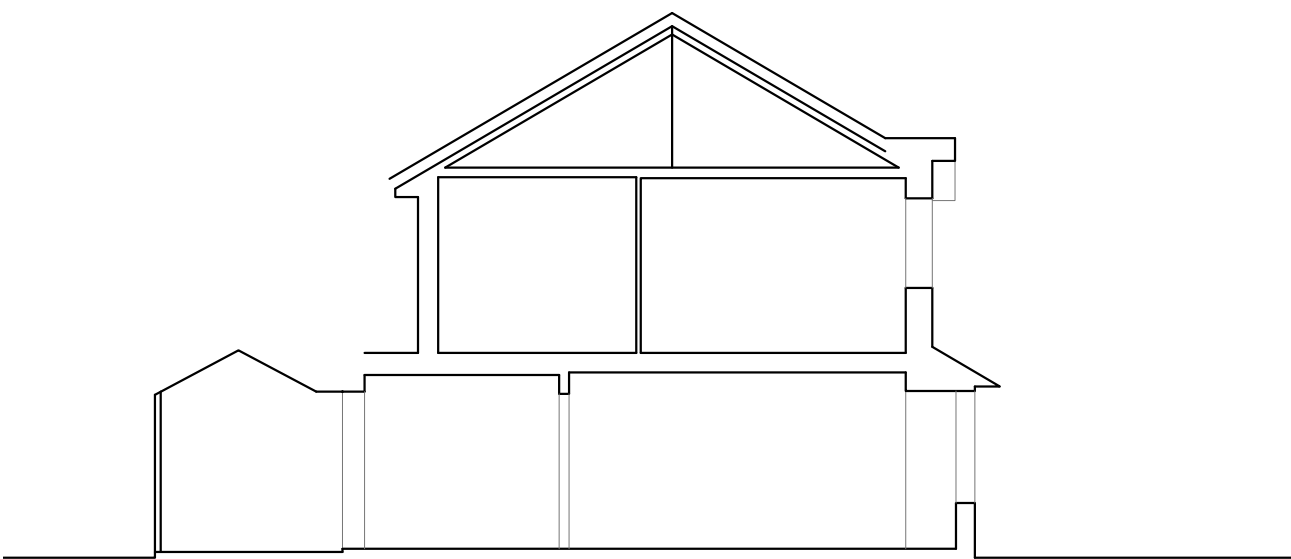

SECTION A
1:100

NOTES:
Dimensions to be checked on site before commencing work.
Any discrepancies shall be reported to the architect immediately.
Do not scale from these drawings except for planning purposes.
Use figured dimensions only.
Where applicable this drawing is to be read in conjunction with other consultants' drawings.
All drawings to be read in conjunction with specification and all other drawings including structural engineer and mechanical and electrical drawings / specification

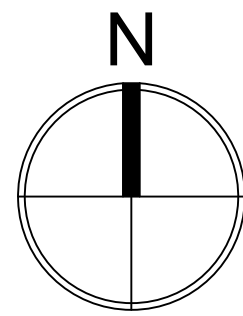

REV	DATE	AMENDMENT	DRAWN

hd
architects
Helyer Davies Architects Ltd
1 The Old Flour Mill,
Emsworth, PO10 7BT
01243 370 715
www.hdarchitects.co.uk mail@hdarchitects.co.uk

PROJECT
2 ELDERFIELD CLOSE
EMSWORTH

DRAWING
PROPOSED
Elevations
Floor Plans
Site and Block Plan
SCALE
as noted @ A1

DATE	JAN 2019	DRAWN	TP
DRAWING NUMBER	2019/002	REVISION	A