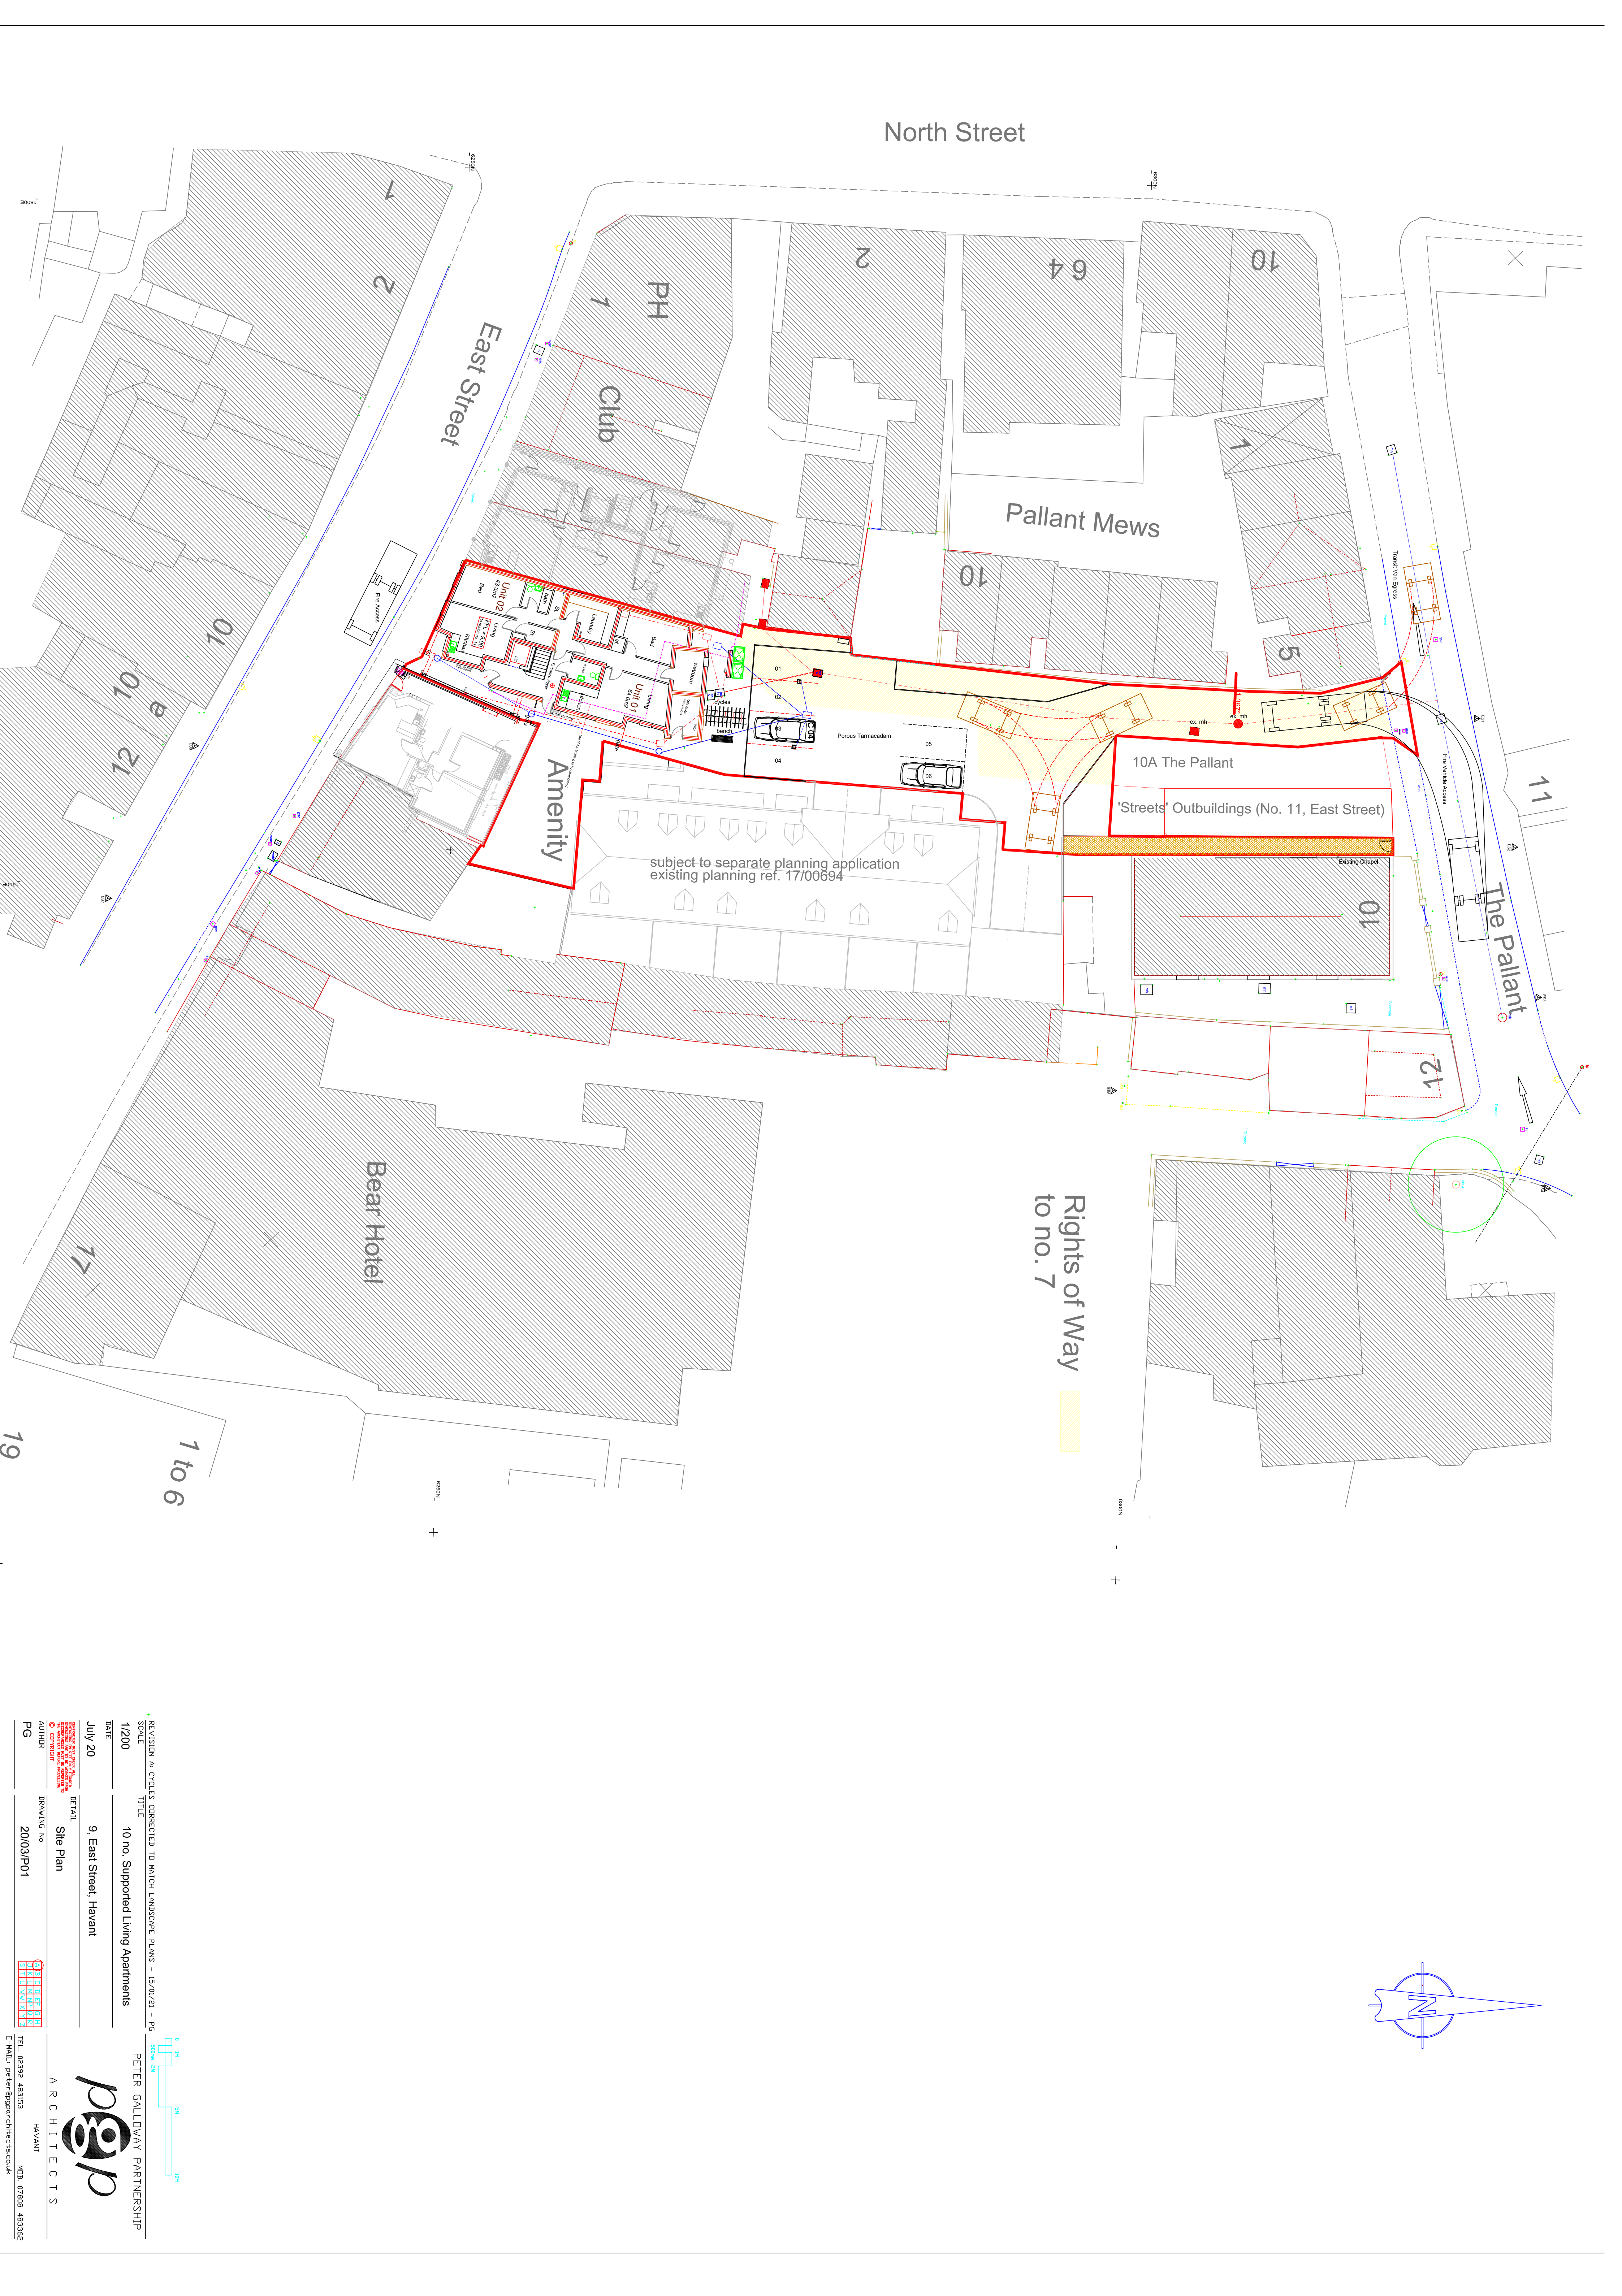


REVISION A: CYCLES CORRECTED TO MATCH LANDSCAPE PLANS - 15/01/21 - PG	
SCALE	TITLE
1/200	10 no. Supported Living Apartments
DATE	
July 20	9, East Street, Havant
AUTHOR	DETAIL
PG	Site Plan
	DRAWING NO
	20/03/P01
PETER GALLOWAY PARTNERSHIP	
ARCHITECTS	
HAVANT	
TEL: 02392 483153	
E-MAIL: peter@gallowayarchitects.co.uk	
MOB: 07808 483662	