



15 THIRD AVENUE
PROPOSED


NOTES:
Dimensions to be checked on site before commencing work.
Any discrepancies shall be reported to the architect immediately.
Do not scale from these drawings except for planning purposes.
Use figured dimensions only.
Where applicable this drawing is to be read in conjunction with other consultants' drawings.
All drawings to be read in conjunction with specification and all other drawings including structural engineer and mechanical and electrical drawings / specification

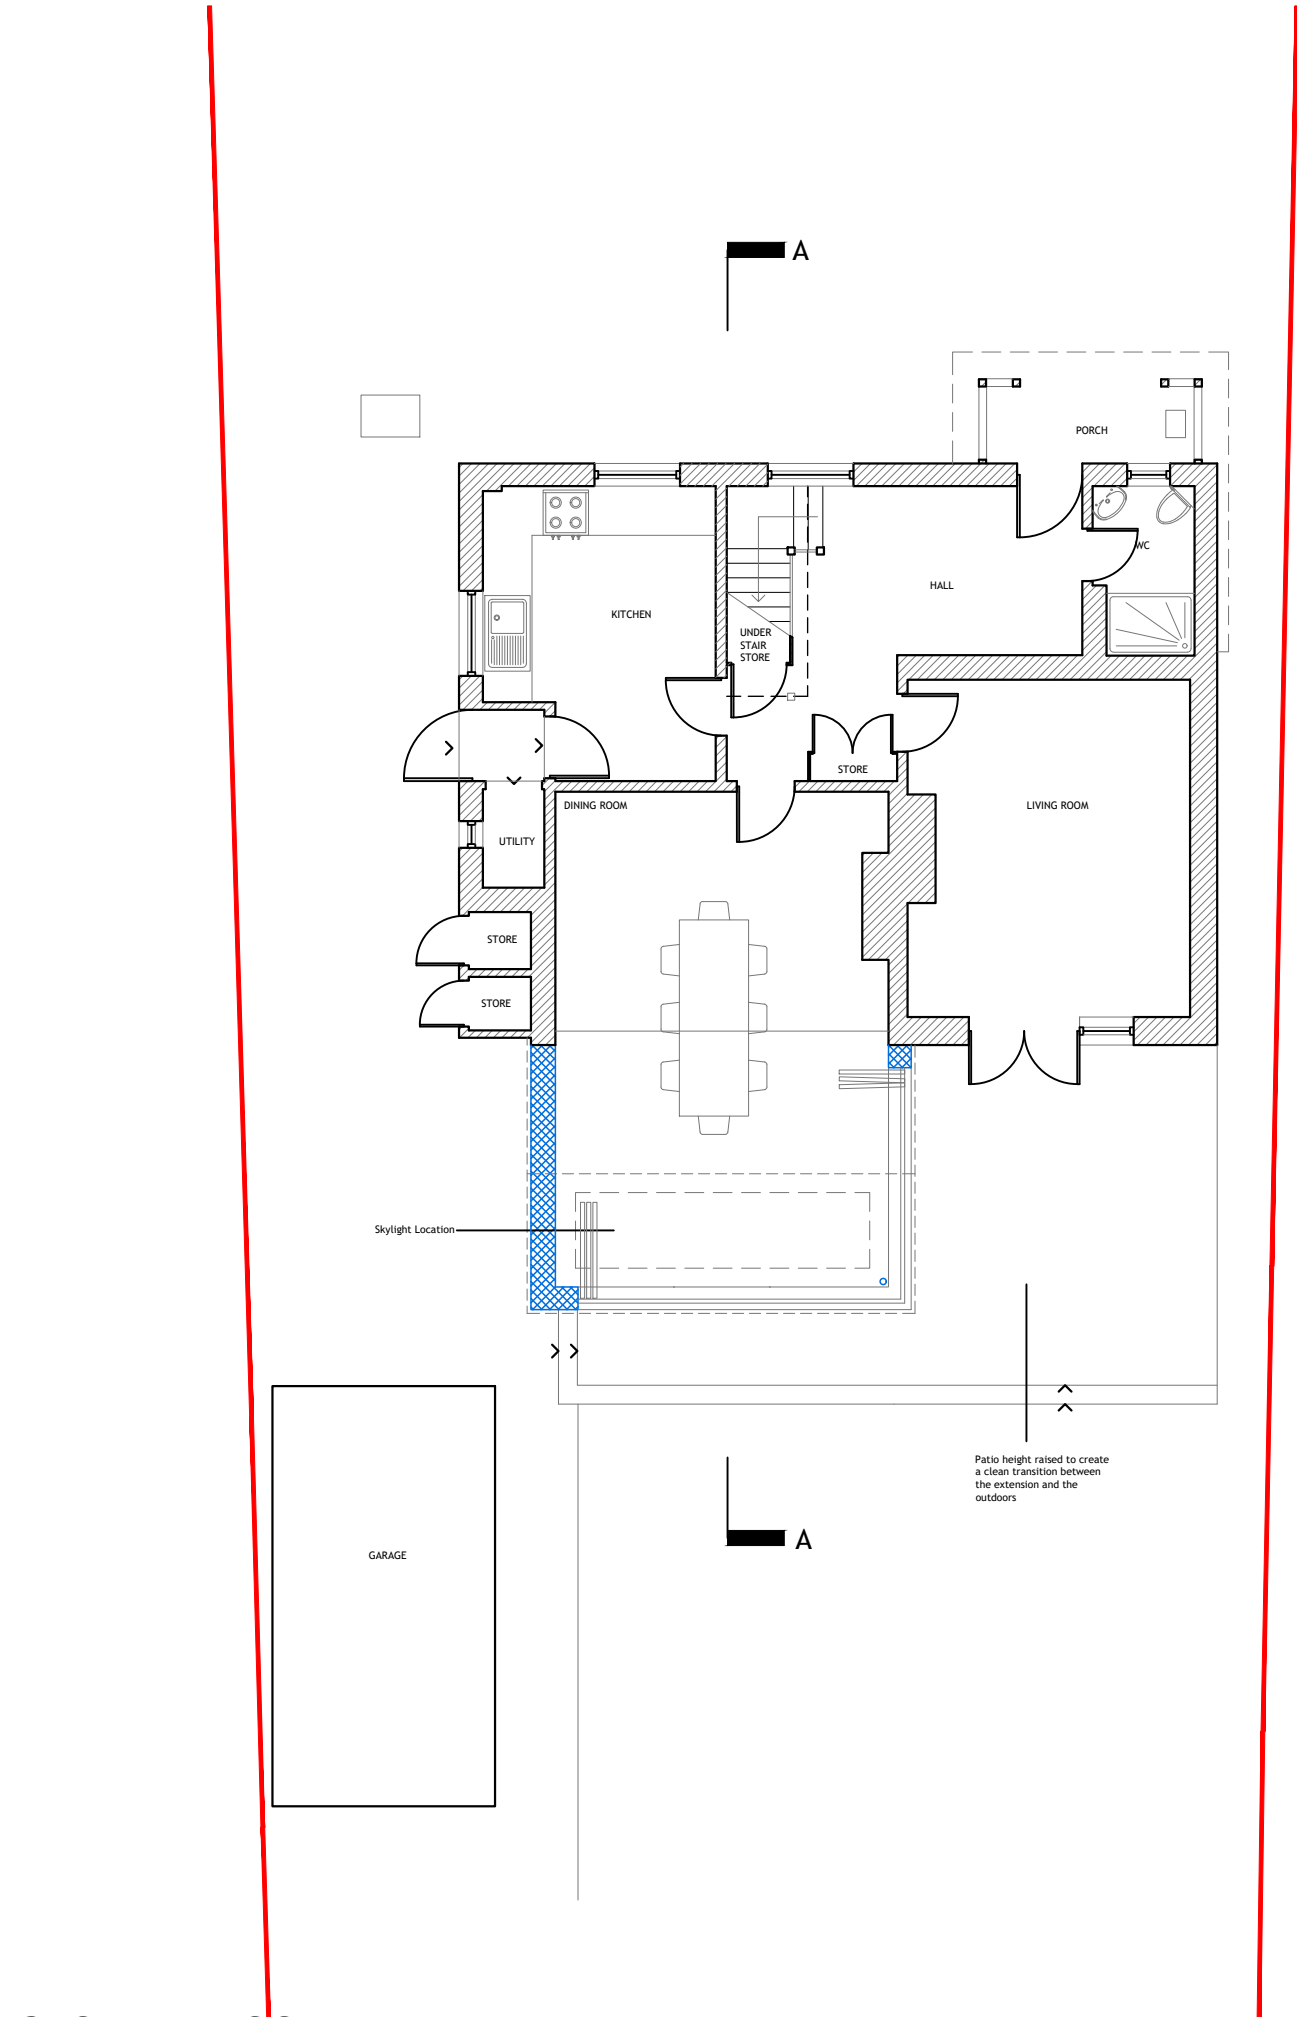



GROUND FLOOR PLAN
1:100

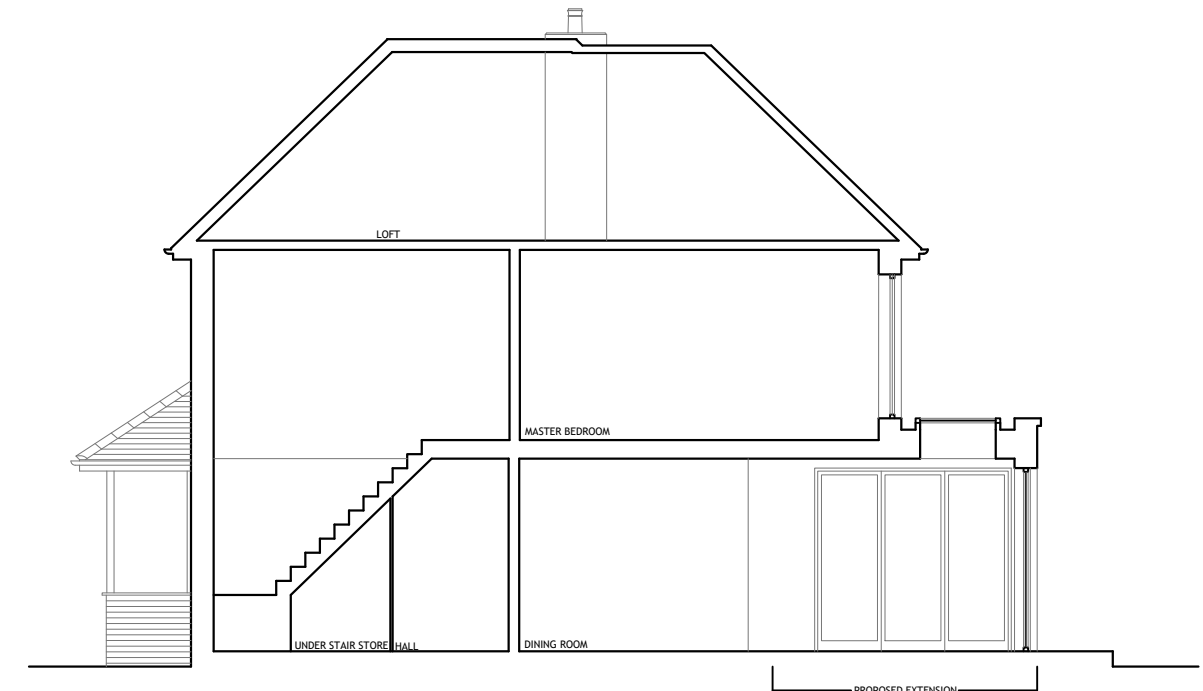


SECTION A
1:100

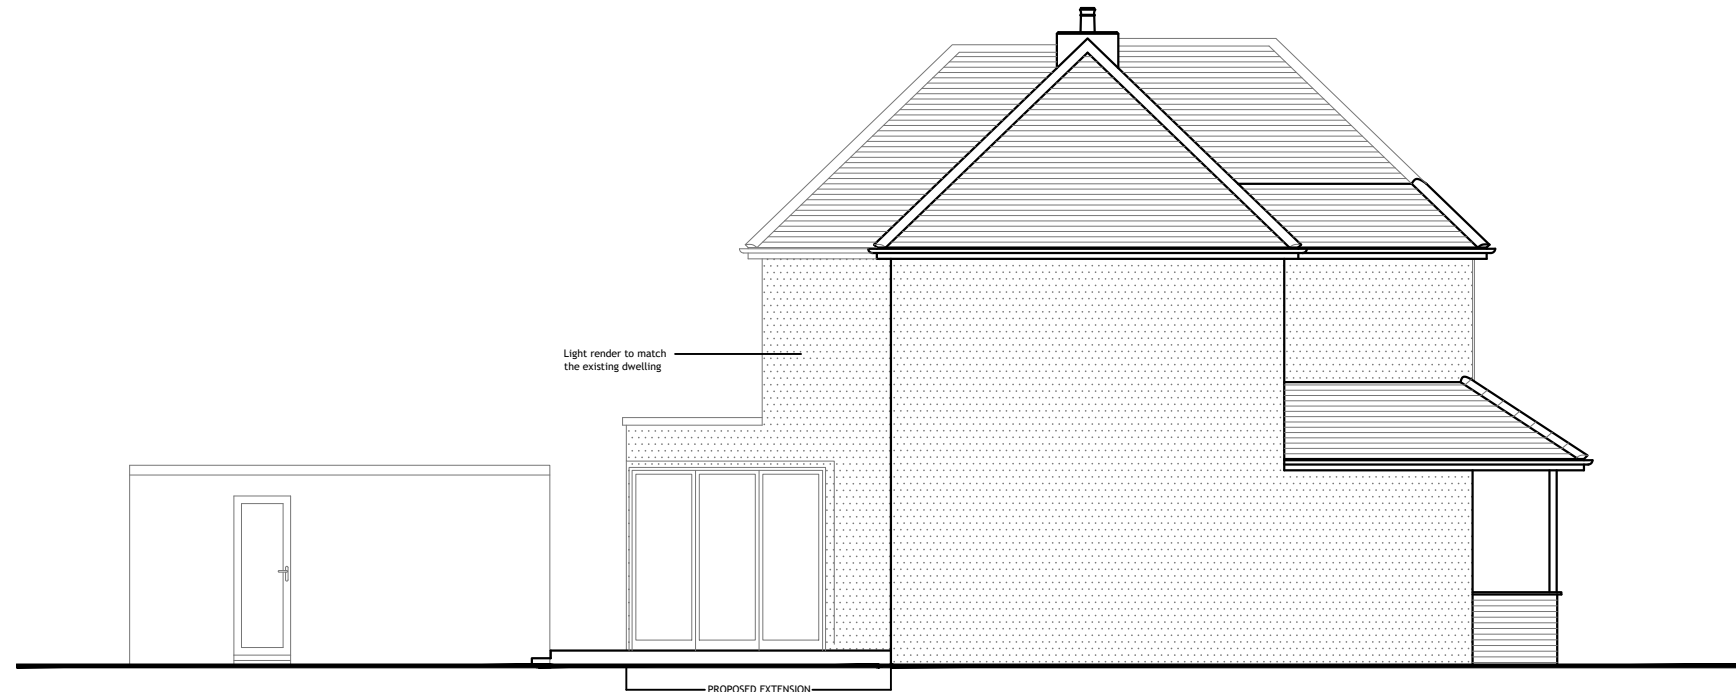


SIDE ELEVATION
[east] 1:100

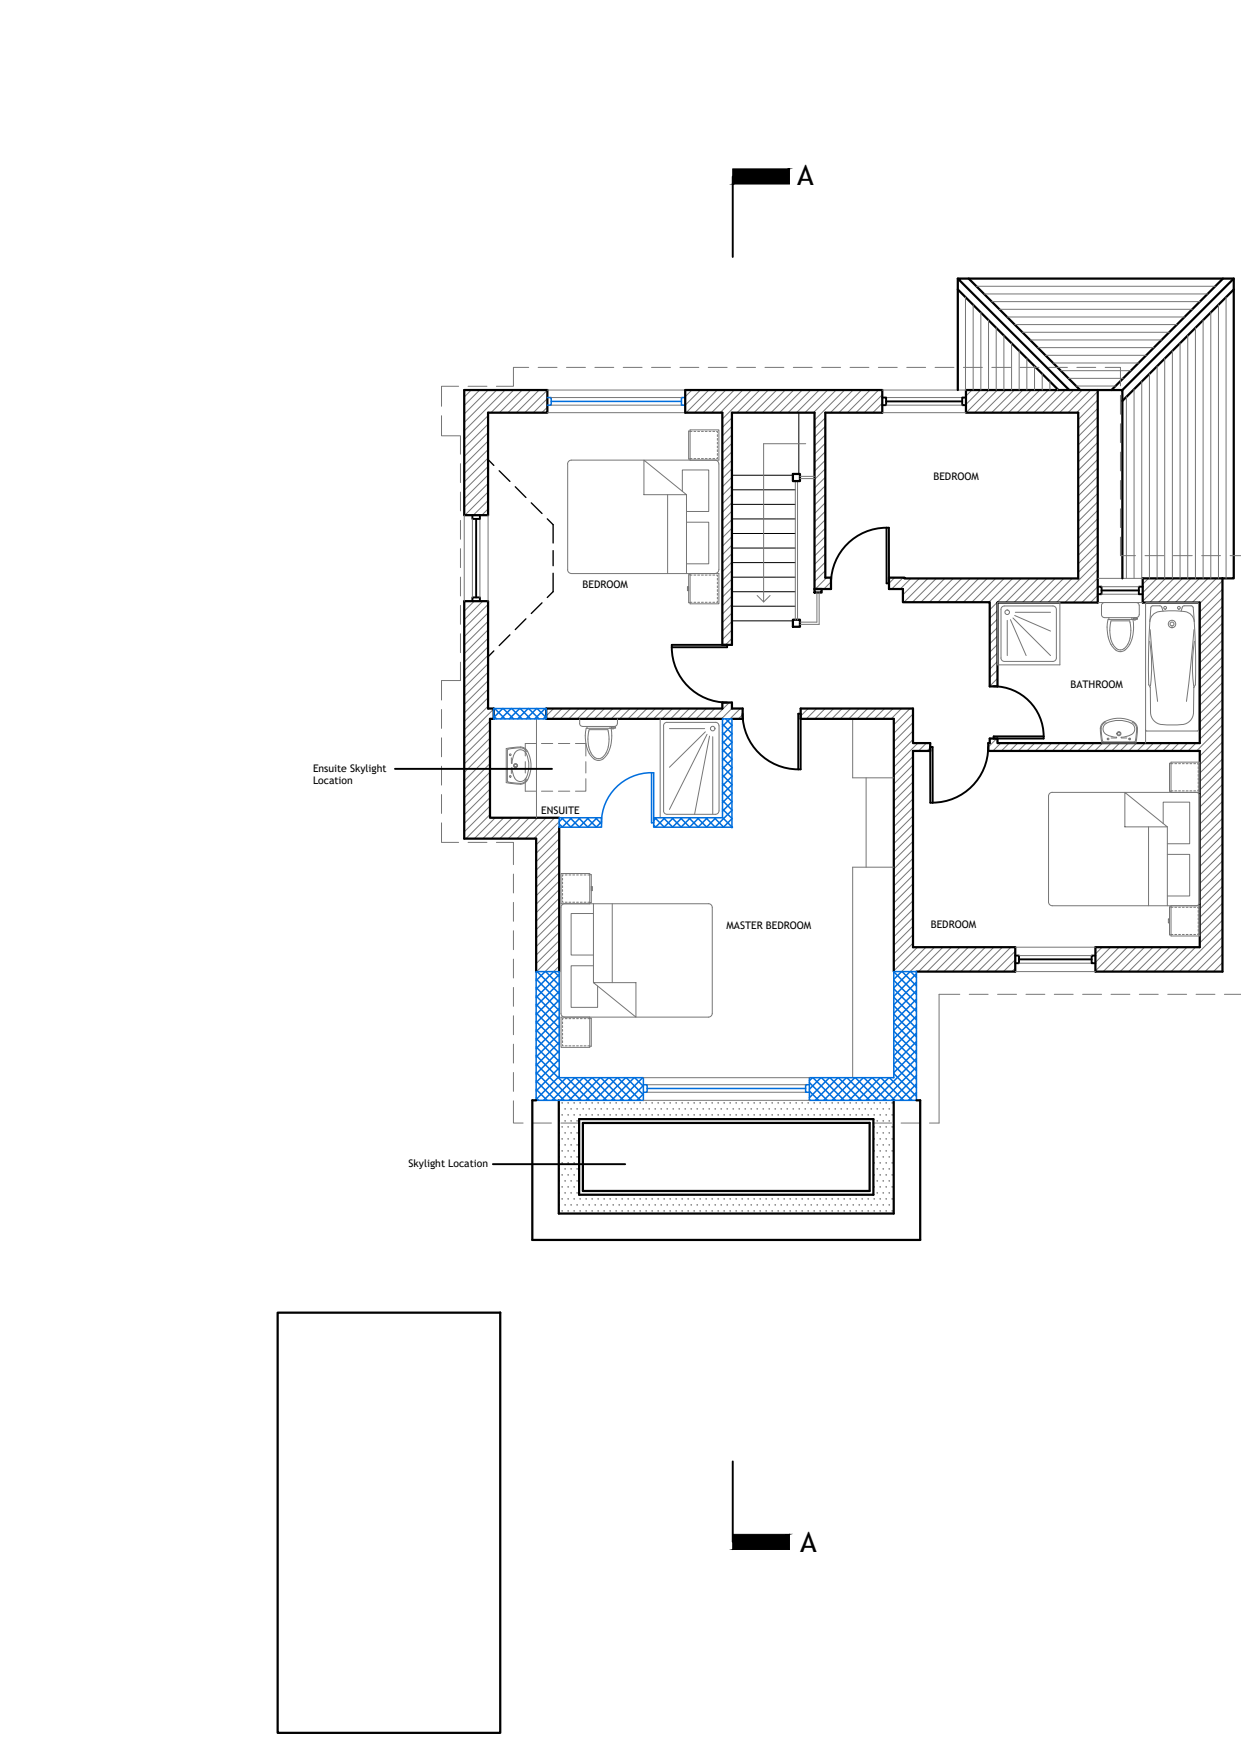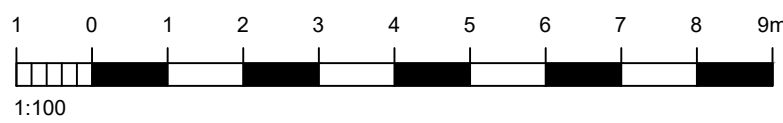


FIRST FLOOR PLAN
1:100

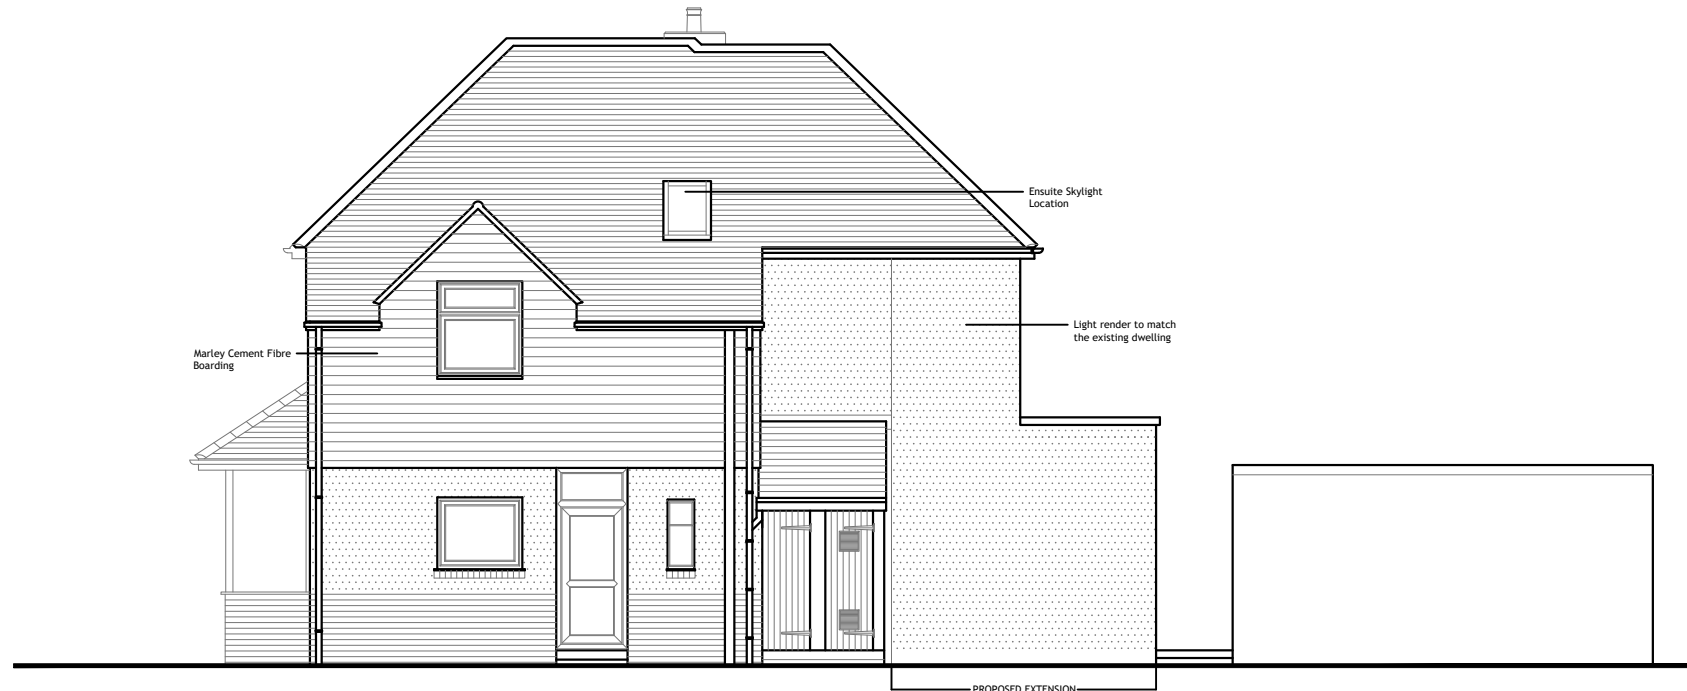

SIDE ELEVATION
[west] 1:100

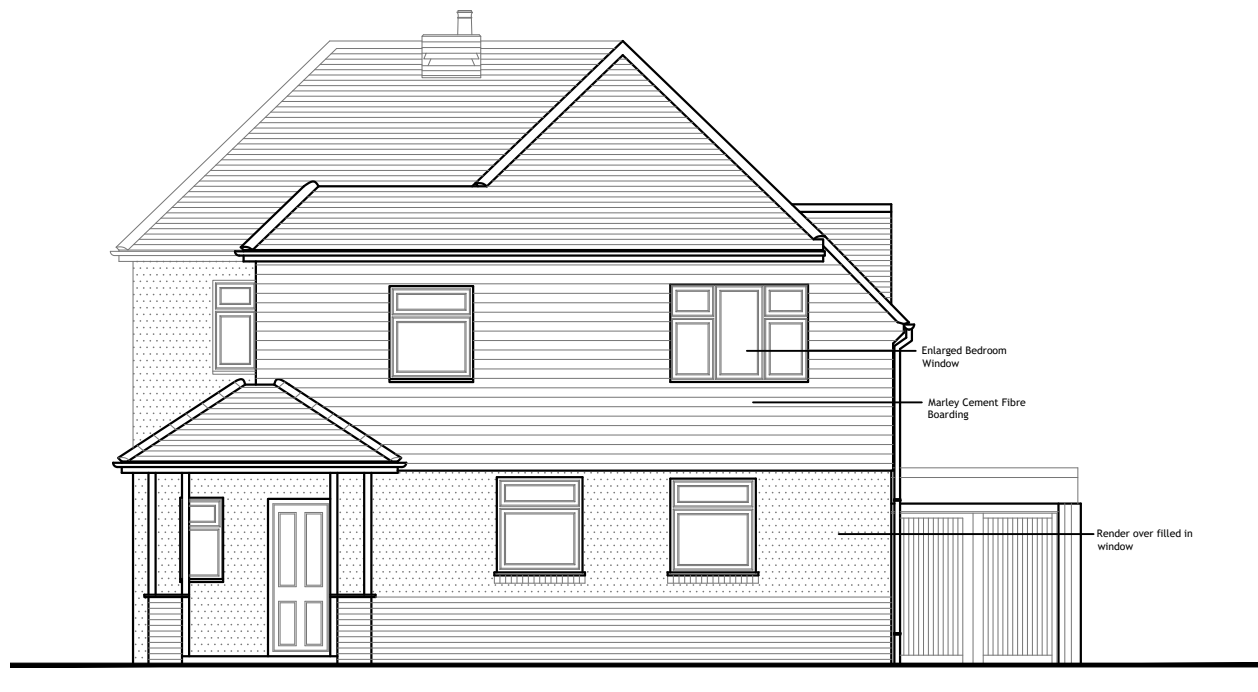


FRONT ELEVATION
[north] 1:100

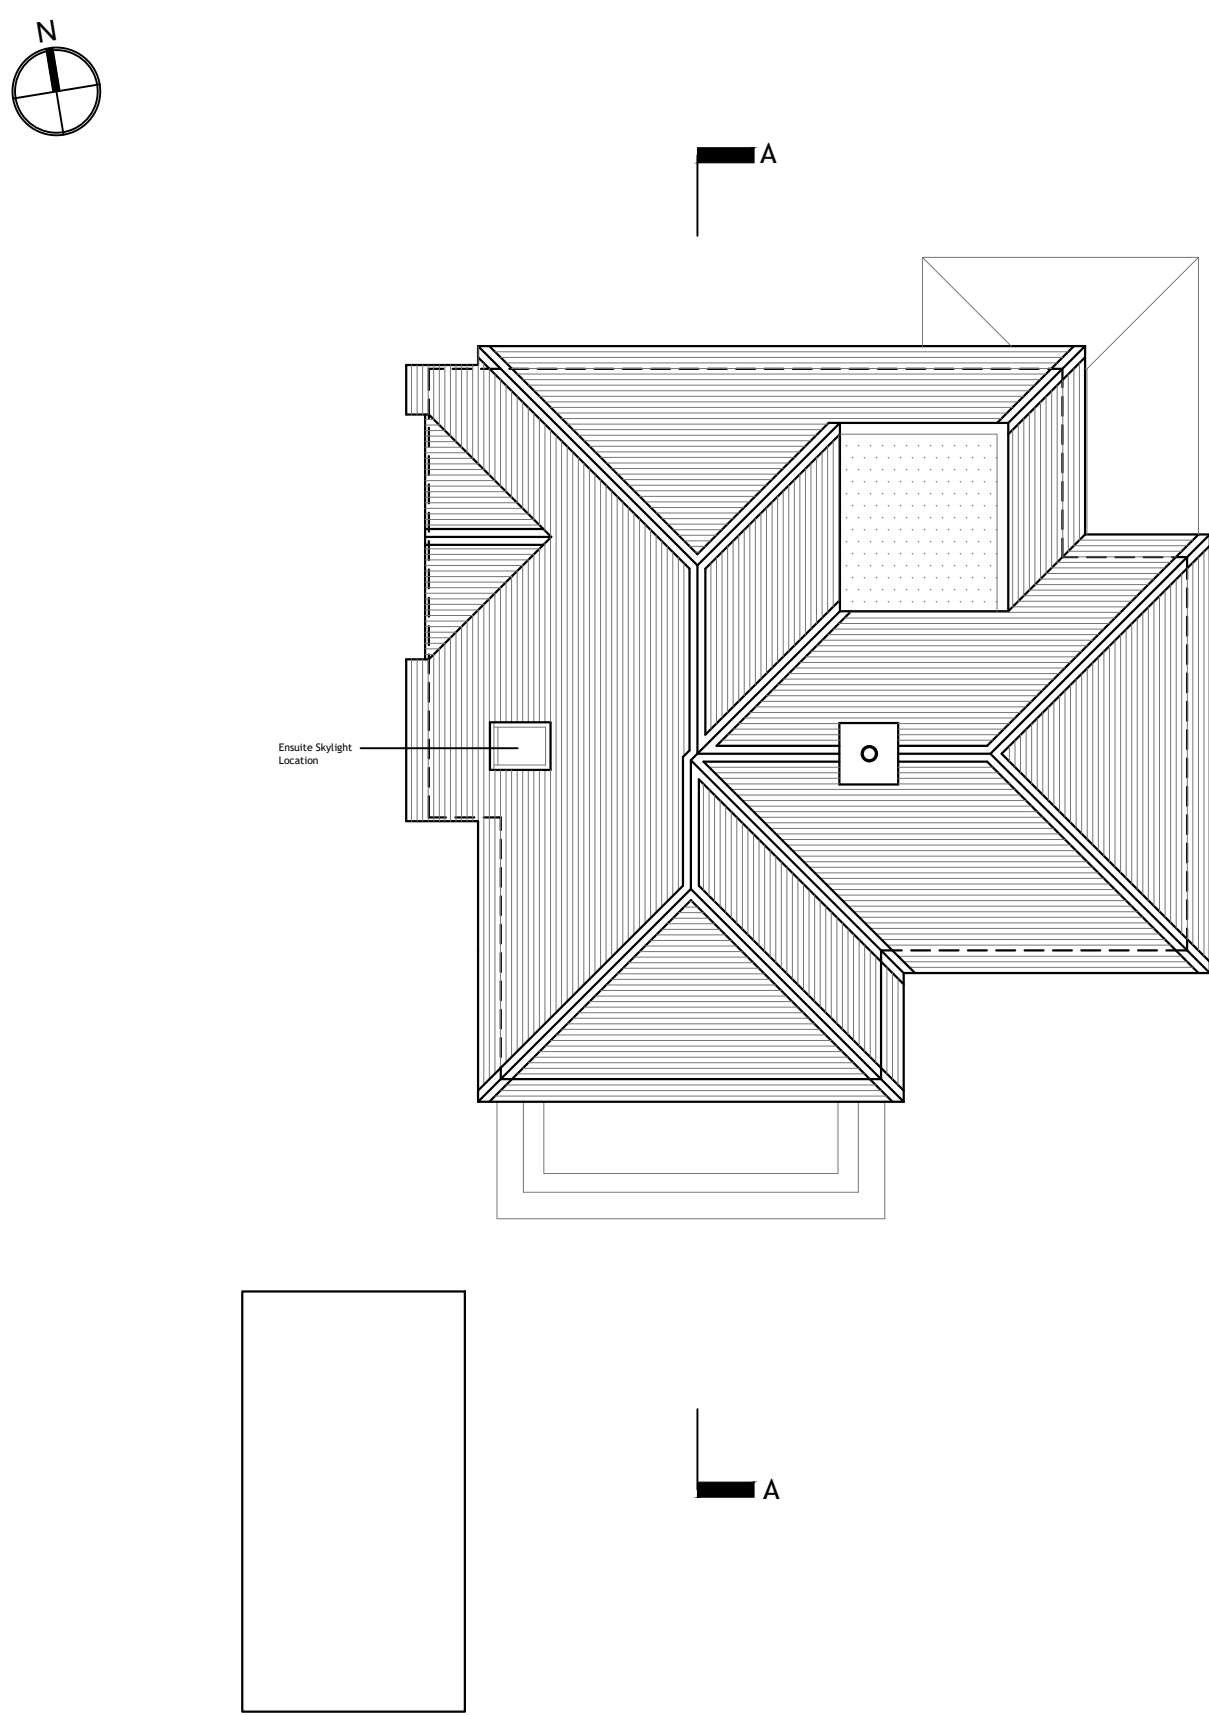

ROOF PLAN
1:100



REAR ELEVATION
[south] 1:100

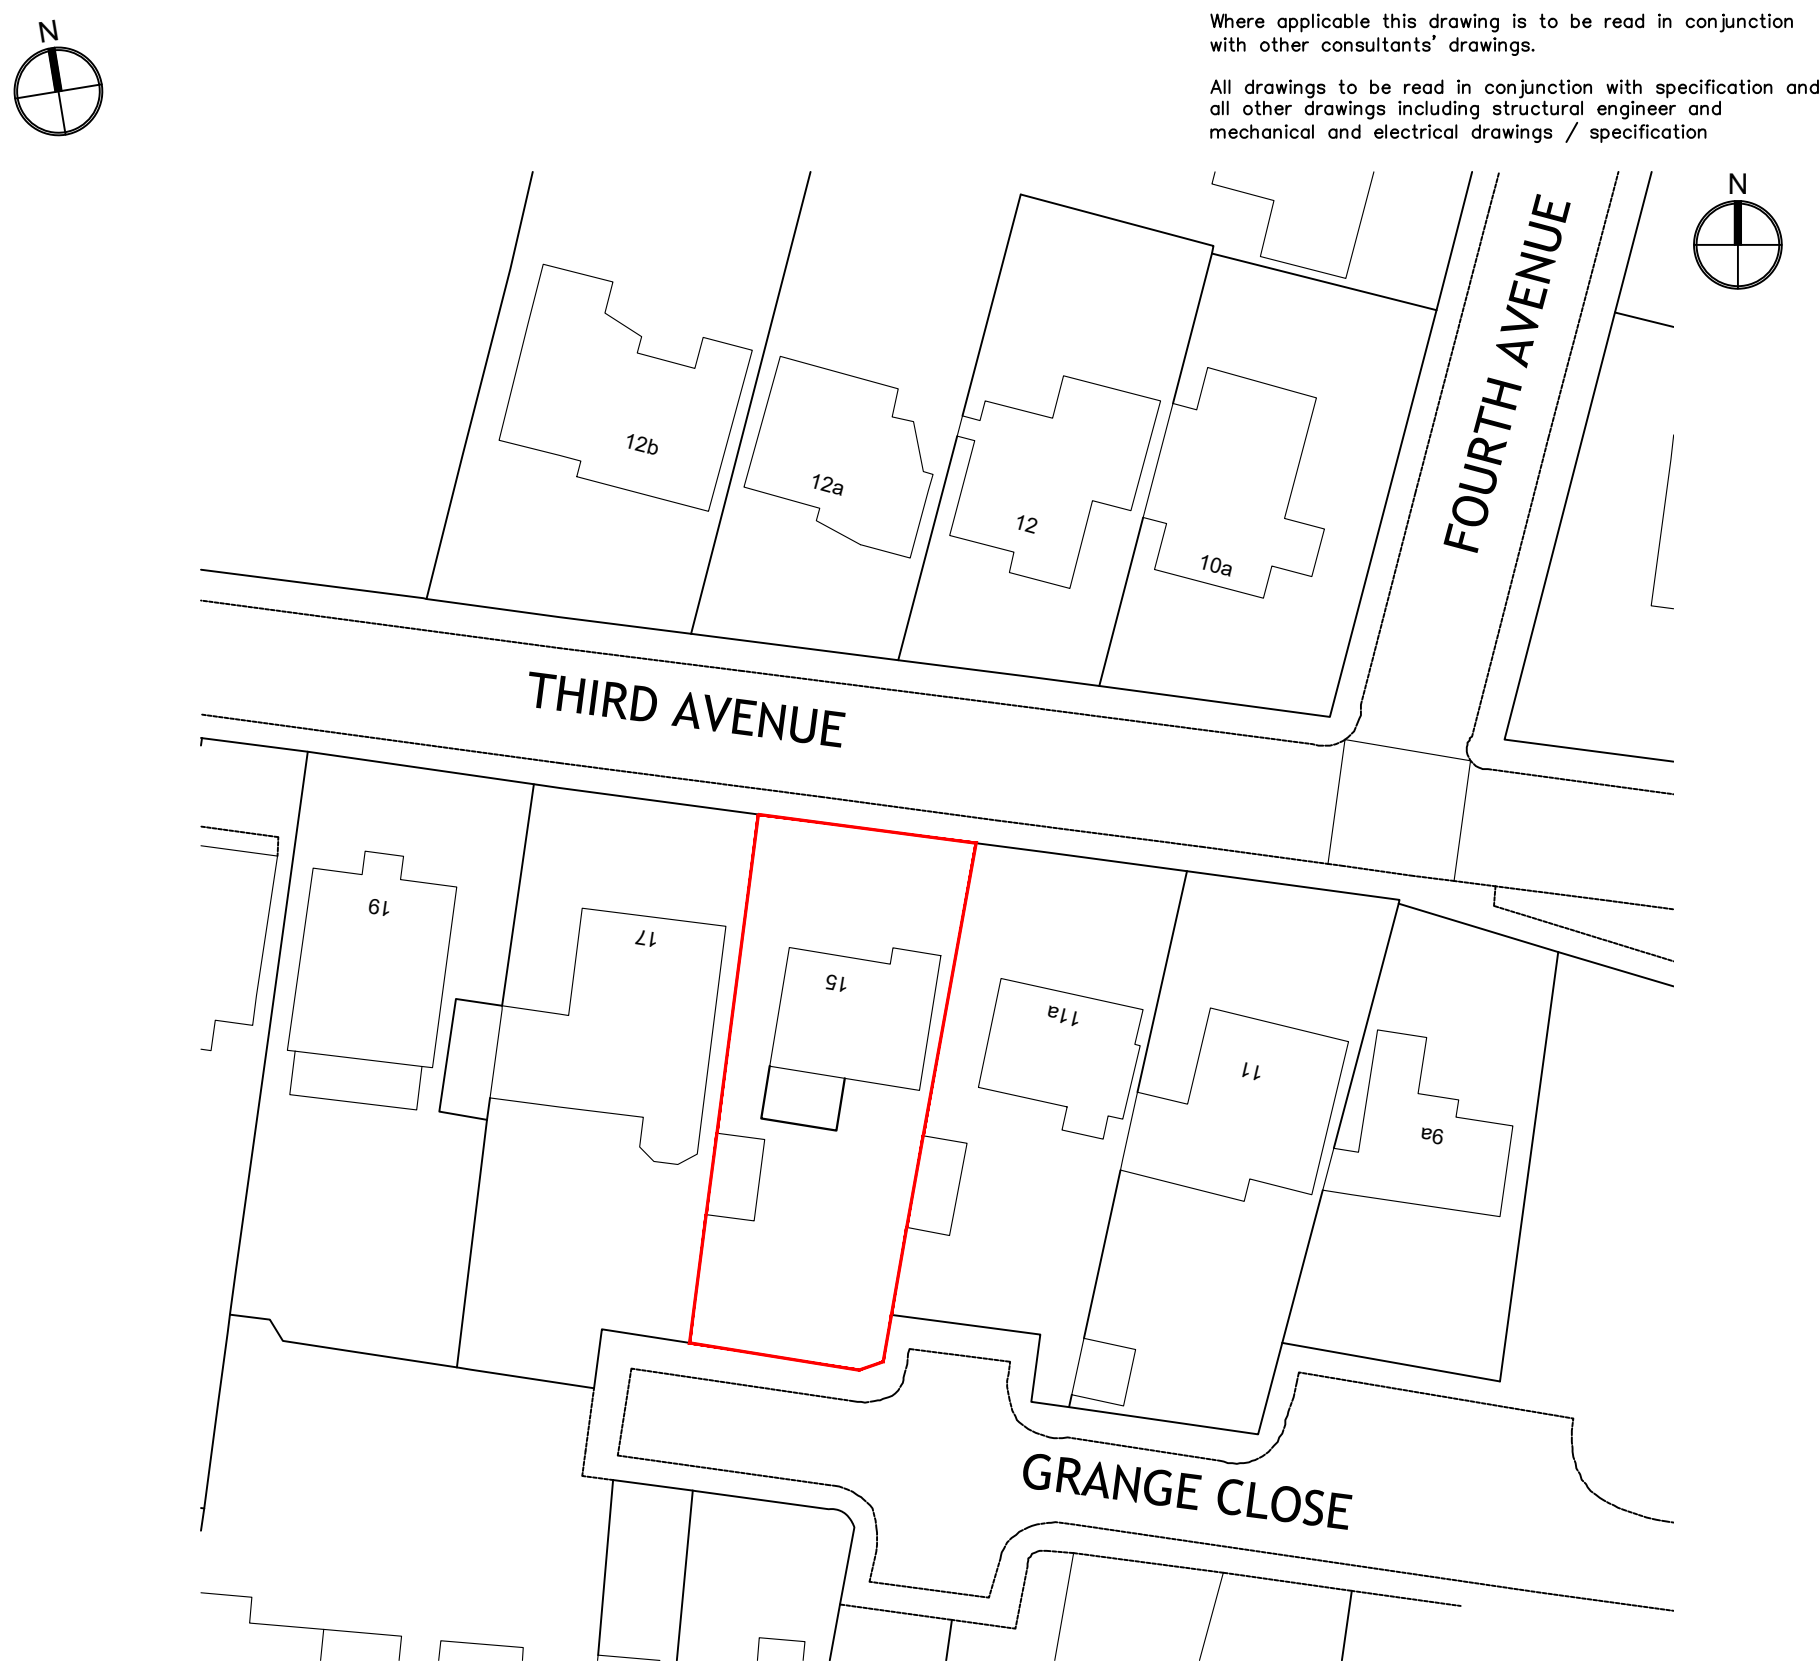

BLOCK PLAN
1:500



SITE PLAN
1:500



Marley Boarding on Render
Example



Extension Examples
Site and Block Plan



REV	DATE	AMENDMENT	DRAWN
A	23.03.21	Revs: Client Email 20.30.21	TP

hdarchitects

Helyer Davies Architects Ltd
1 The Old Flour Mill,
Emsworth, PO10 7BT
01243 370 715
www.hdarchitects.co.uk mail@hdarchitects.co.uk

PROJECT

15 Third Avenue

DRAWING

Proposed
Plans
Elevations
Site and Block Plan

SCALE

as noted @ A1

DATE

MAR 2021

DRAWN

TP

DRAWING NUMBER

20062-02

REVISION

A