


PROPOSED REAR EXTENSION REV B

2 ASHWOOD CLOSE, BEDHAMPTON PO9 3QT


Scale 1:100 @ A3 0 1 2 3 4 5 6



FRONT ELEVATION

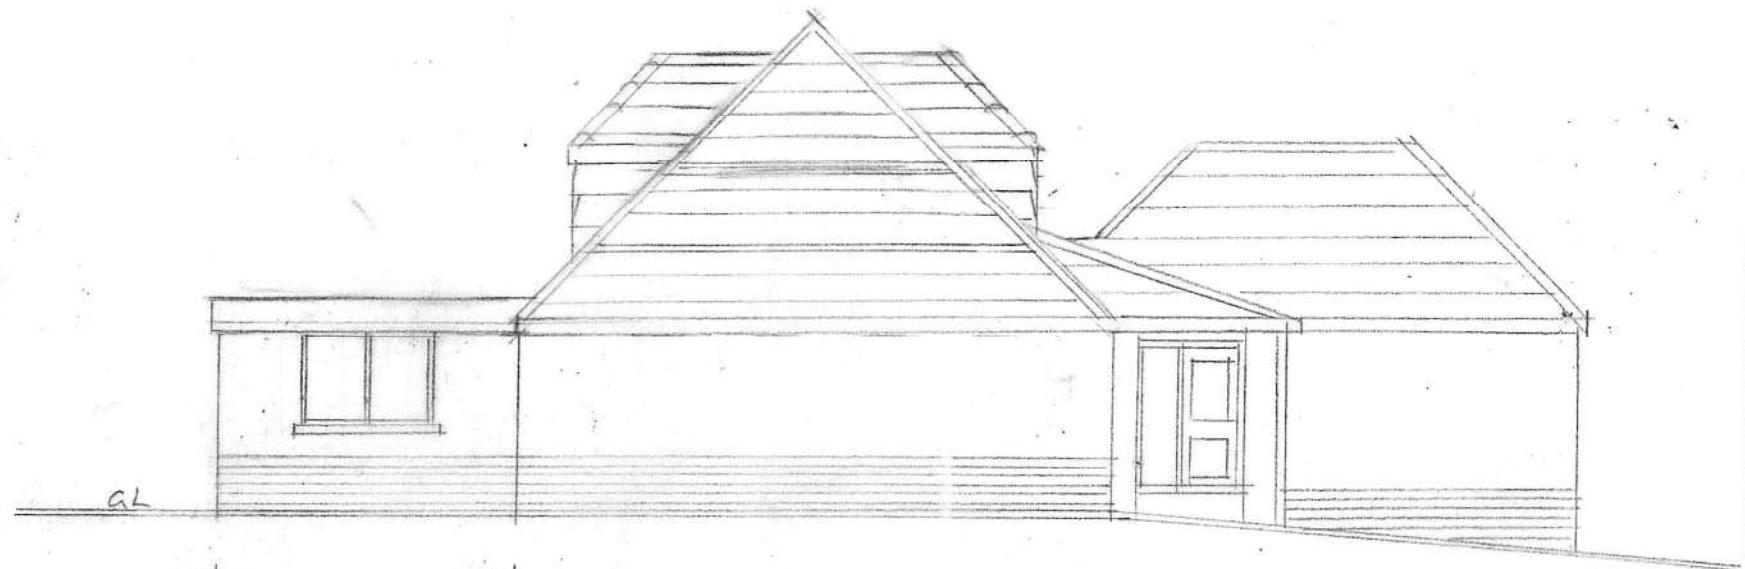

SIDE ELEVATION

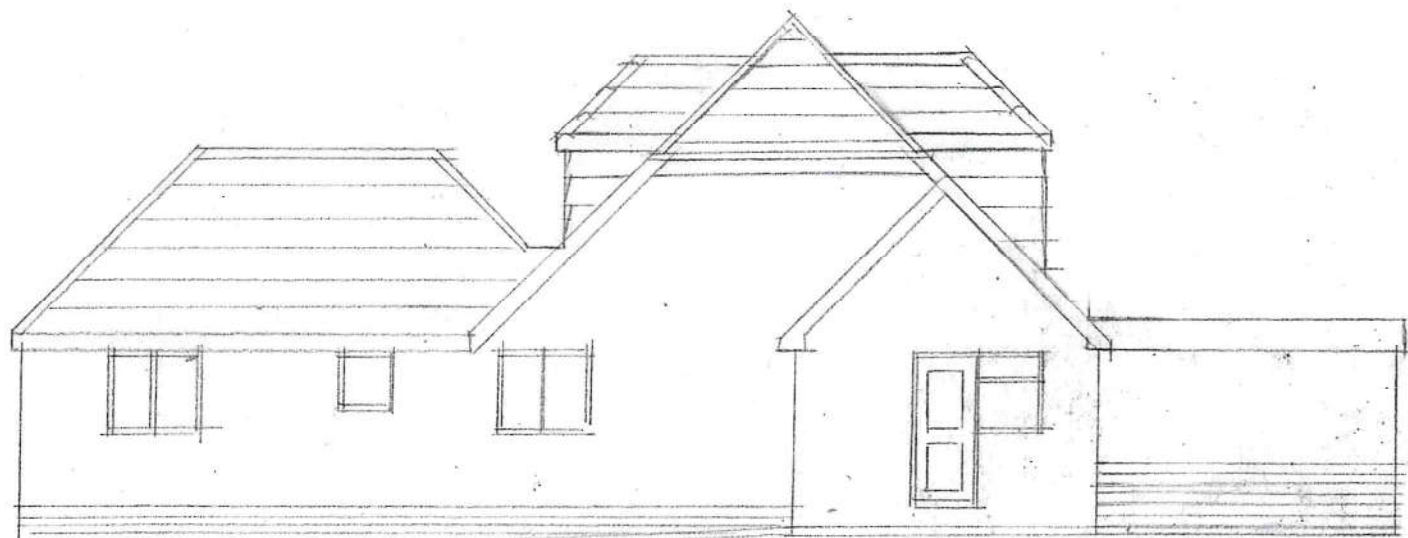

SIDE ELEVATION



REAR ELEVATION