





NOTE:
It may not be reproduced in part or in whole without prior written permission.
All dimensions to be checked on site before work commences.
SUBJECT TO BUILDING REGULATIONS, FIRE REGULATIONS AND STATUTORY APPROVALS.
This drawing is only to be used in conjunction with drawing notes & specification prepared by
PARIO CONSULTING LIMITED.
Subject to statutory approval.

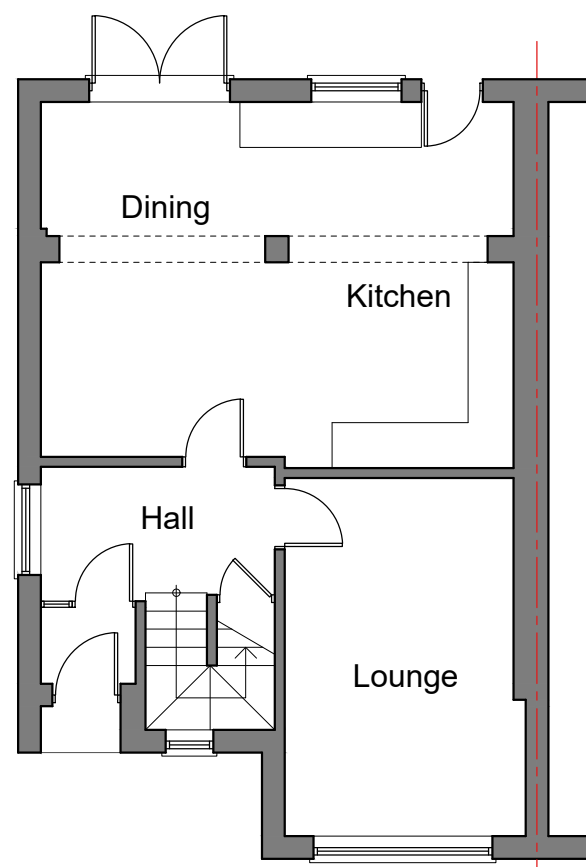


Existing Ground Floor Plan

 



Existing West Elevation

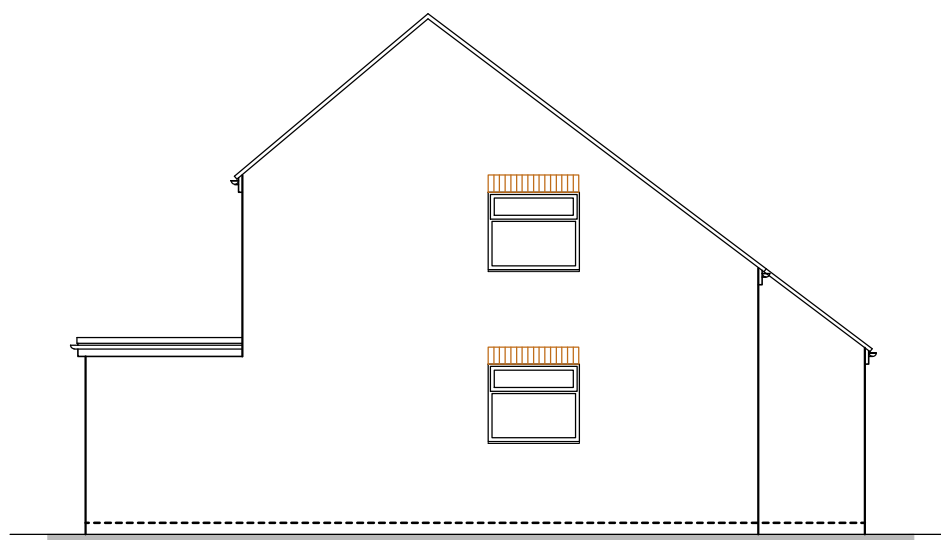 


Existing North Elevation

 



Existing East Elevation

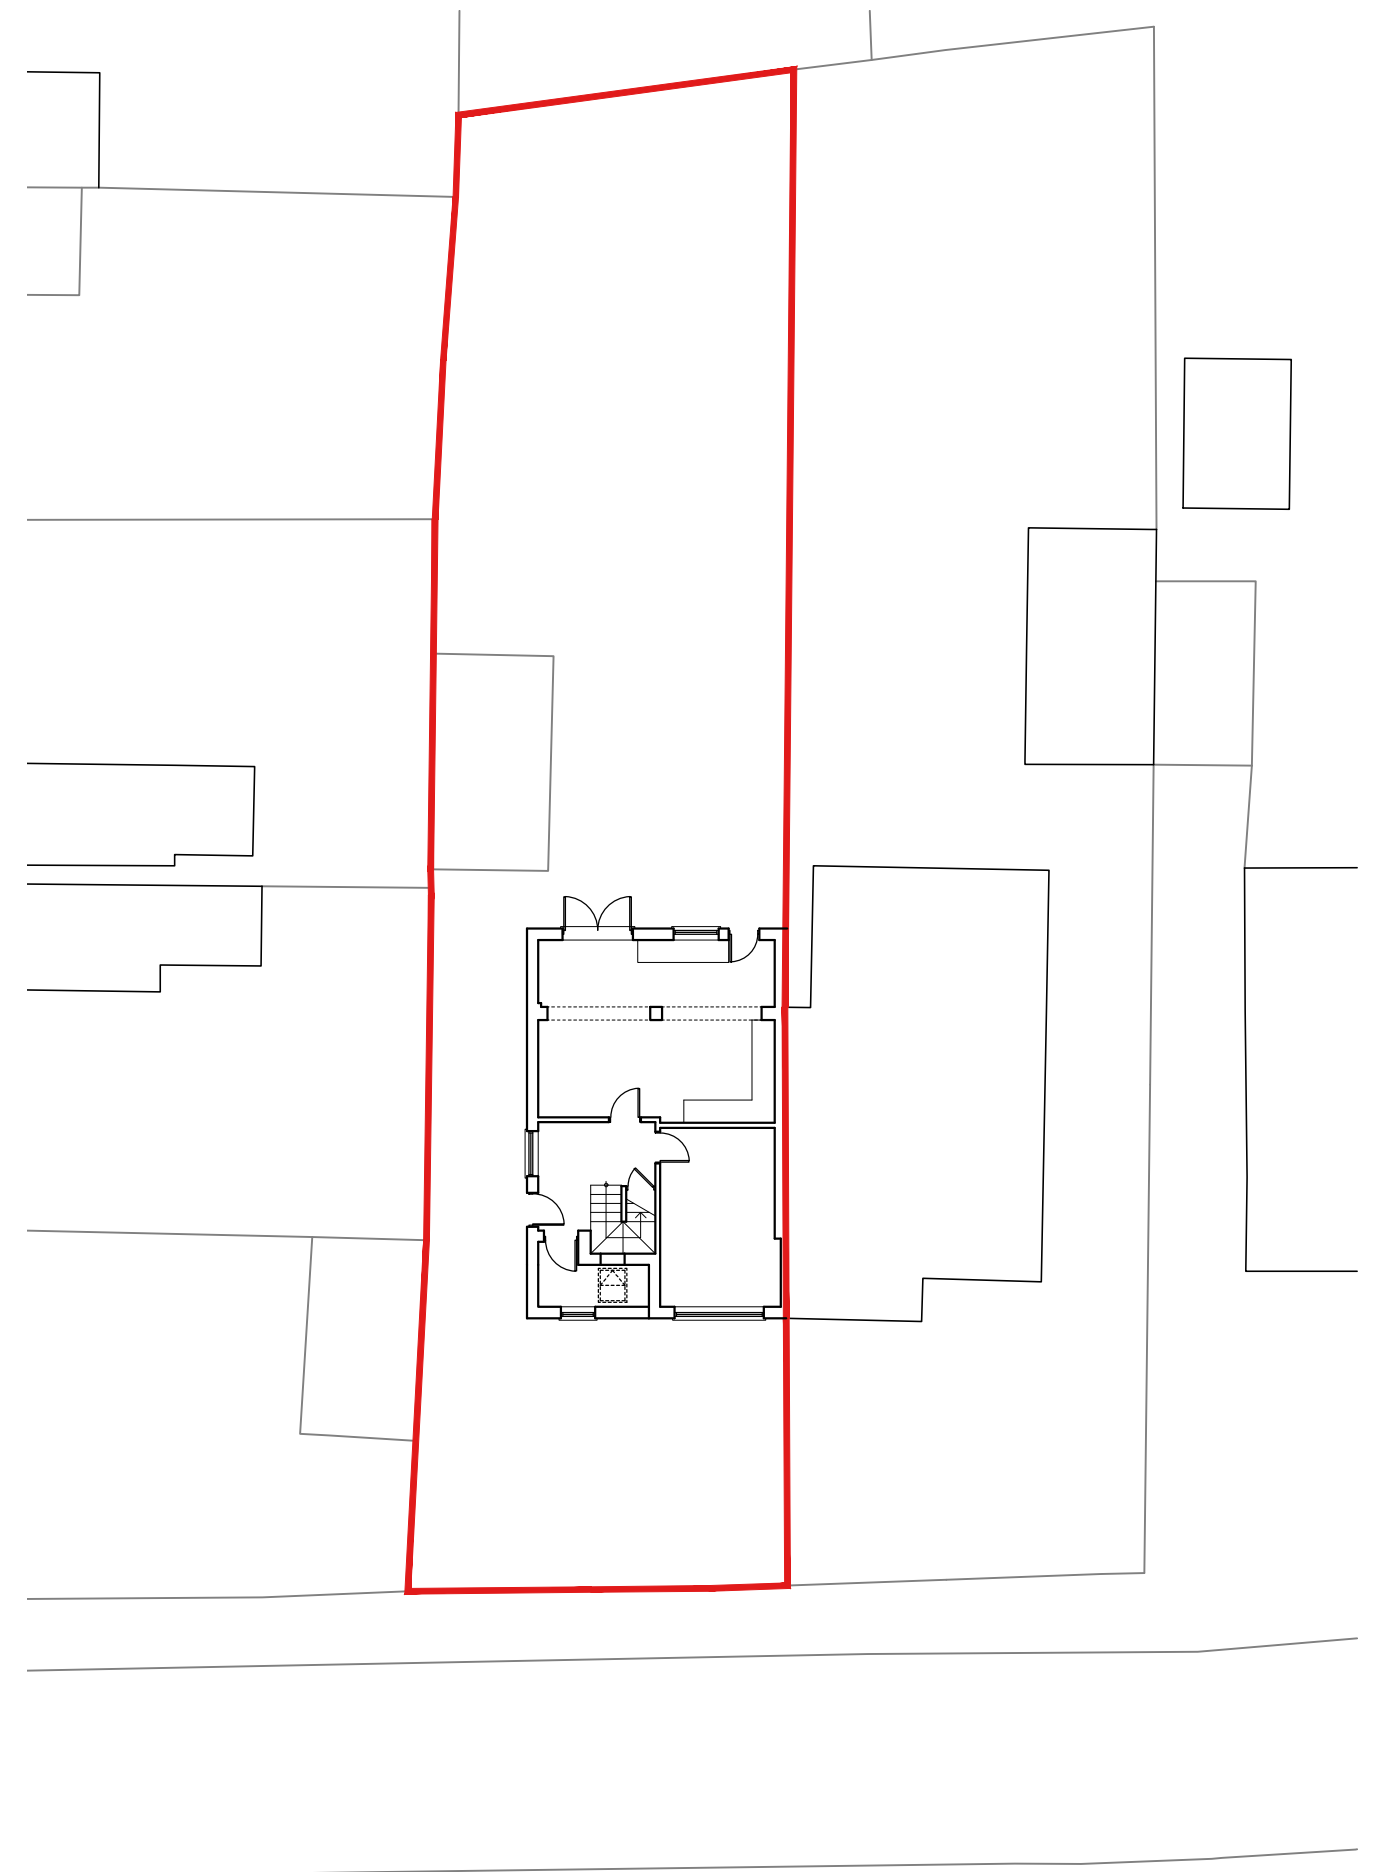 



Site Block Plan Scale 1:200

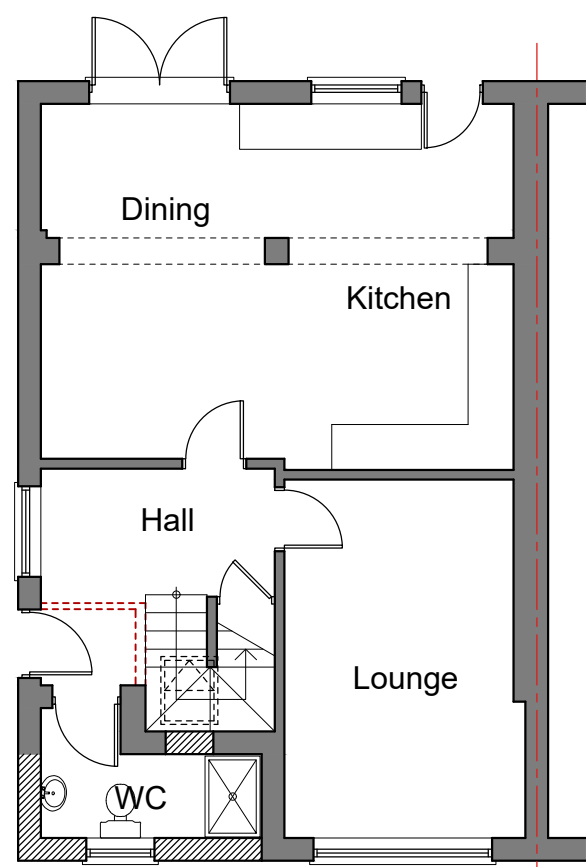


Proposed Ground Floor Plan

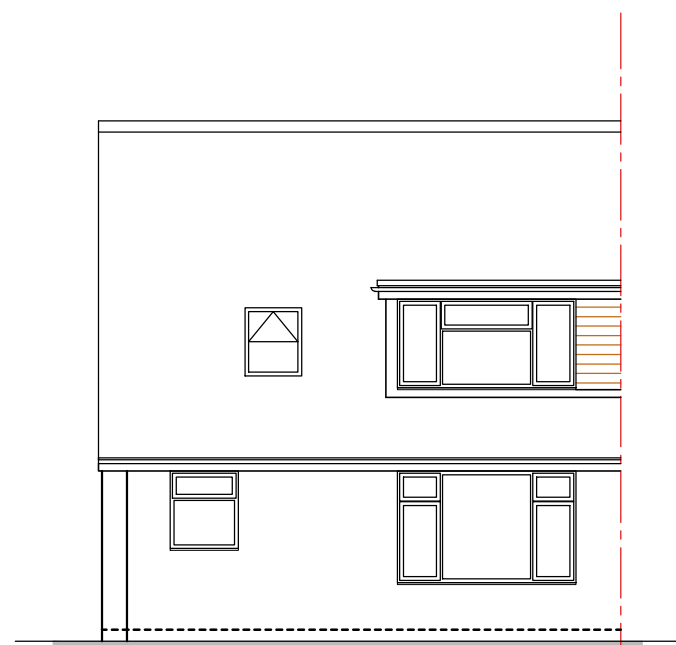 


Proposed West Elevation

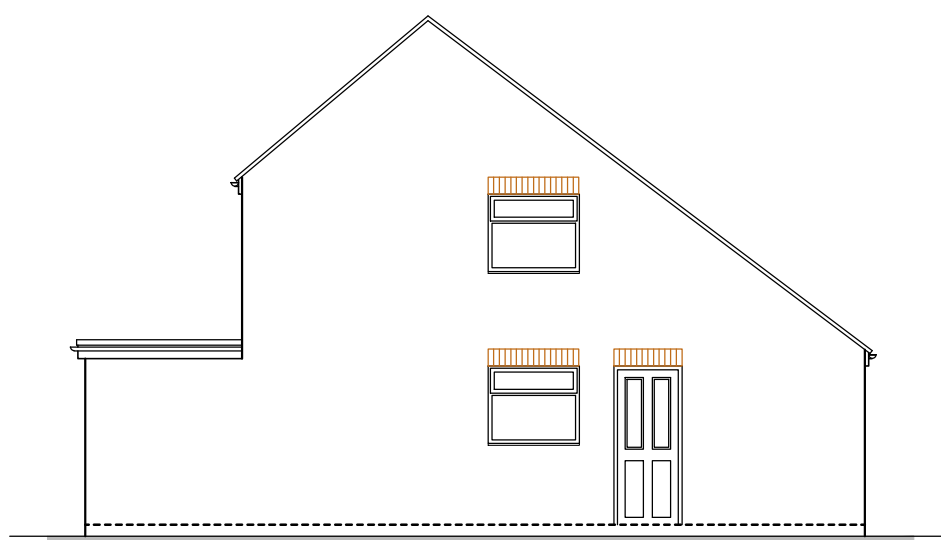 

Proposed North Elevation

 

Proposed East Elevation

 

Site Location Plan Scale 1:1250



pario architecture
25 barnes walls road
segenoworth east
hampshire
PO15 5TT
architecture + design

T +44 (0) 1489 884155
E info@pario-design.co.uk

Client Mr & Mrs Tice 90 Rounday Waterlooville Hampshire PO7 7QB		
Project Proposed Front Porch		
Drawing Title Existing & Proposed Plans & Elevations		
Scale 1:100	Date Mar '21	Author NRS
Drawing No. 21014/001P	Revision -	