


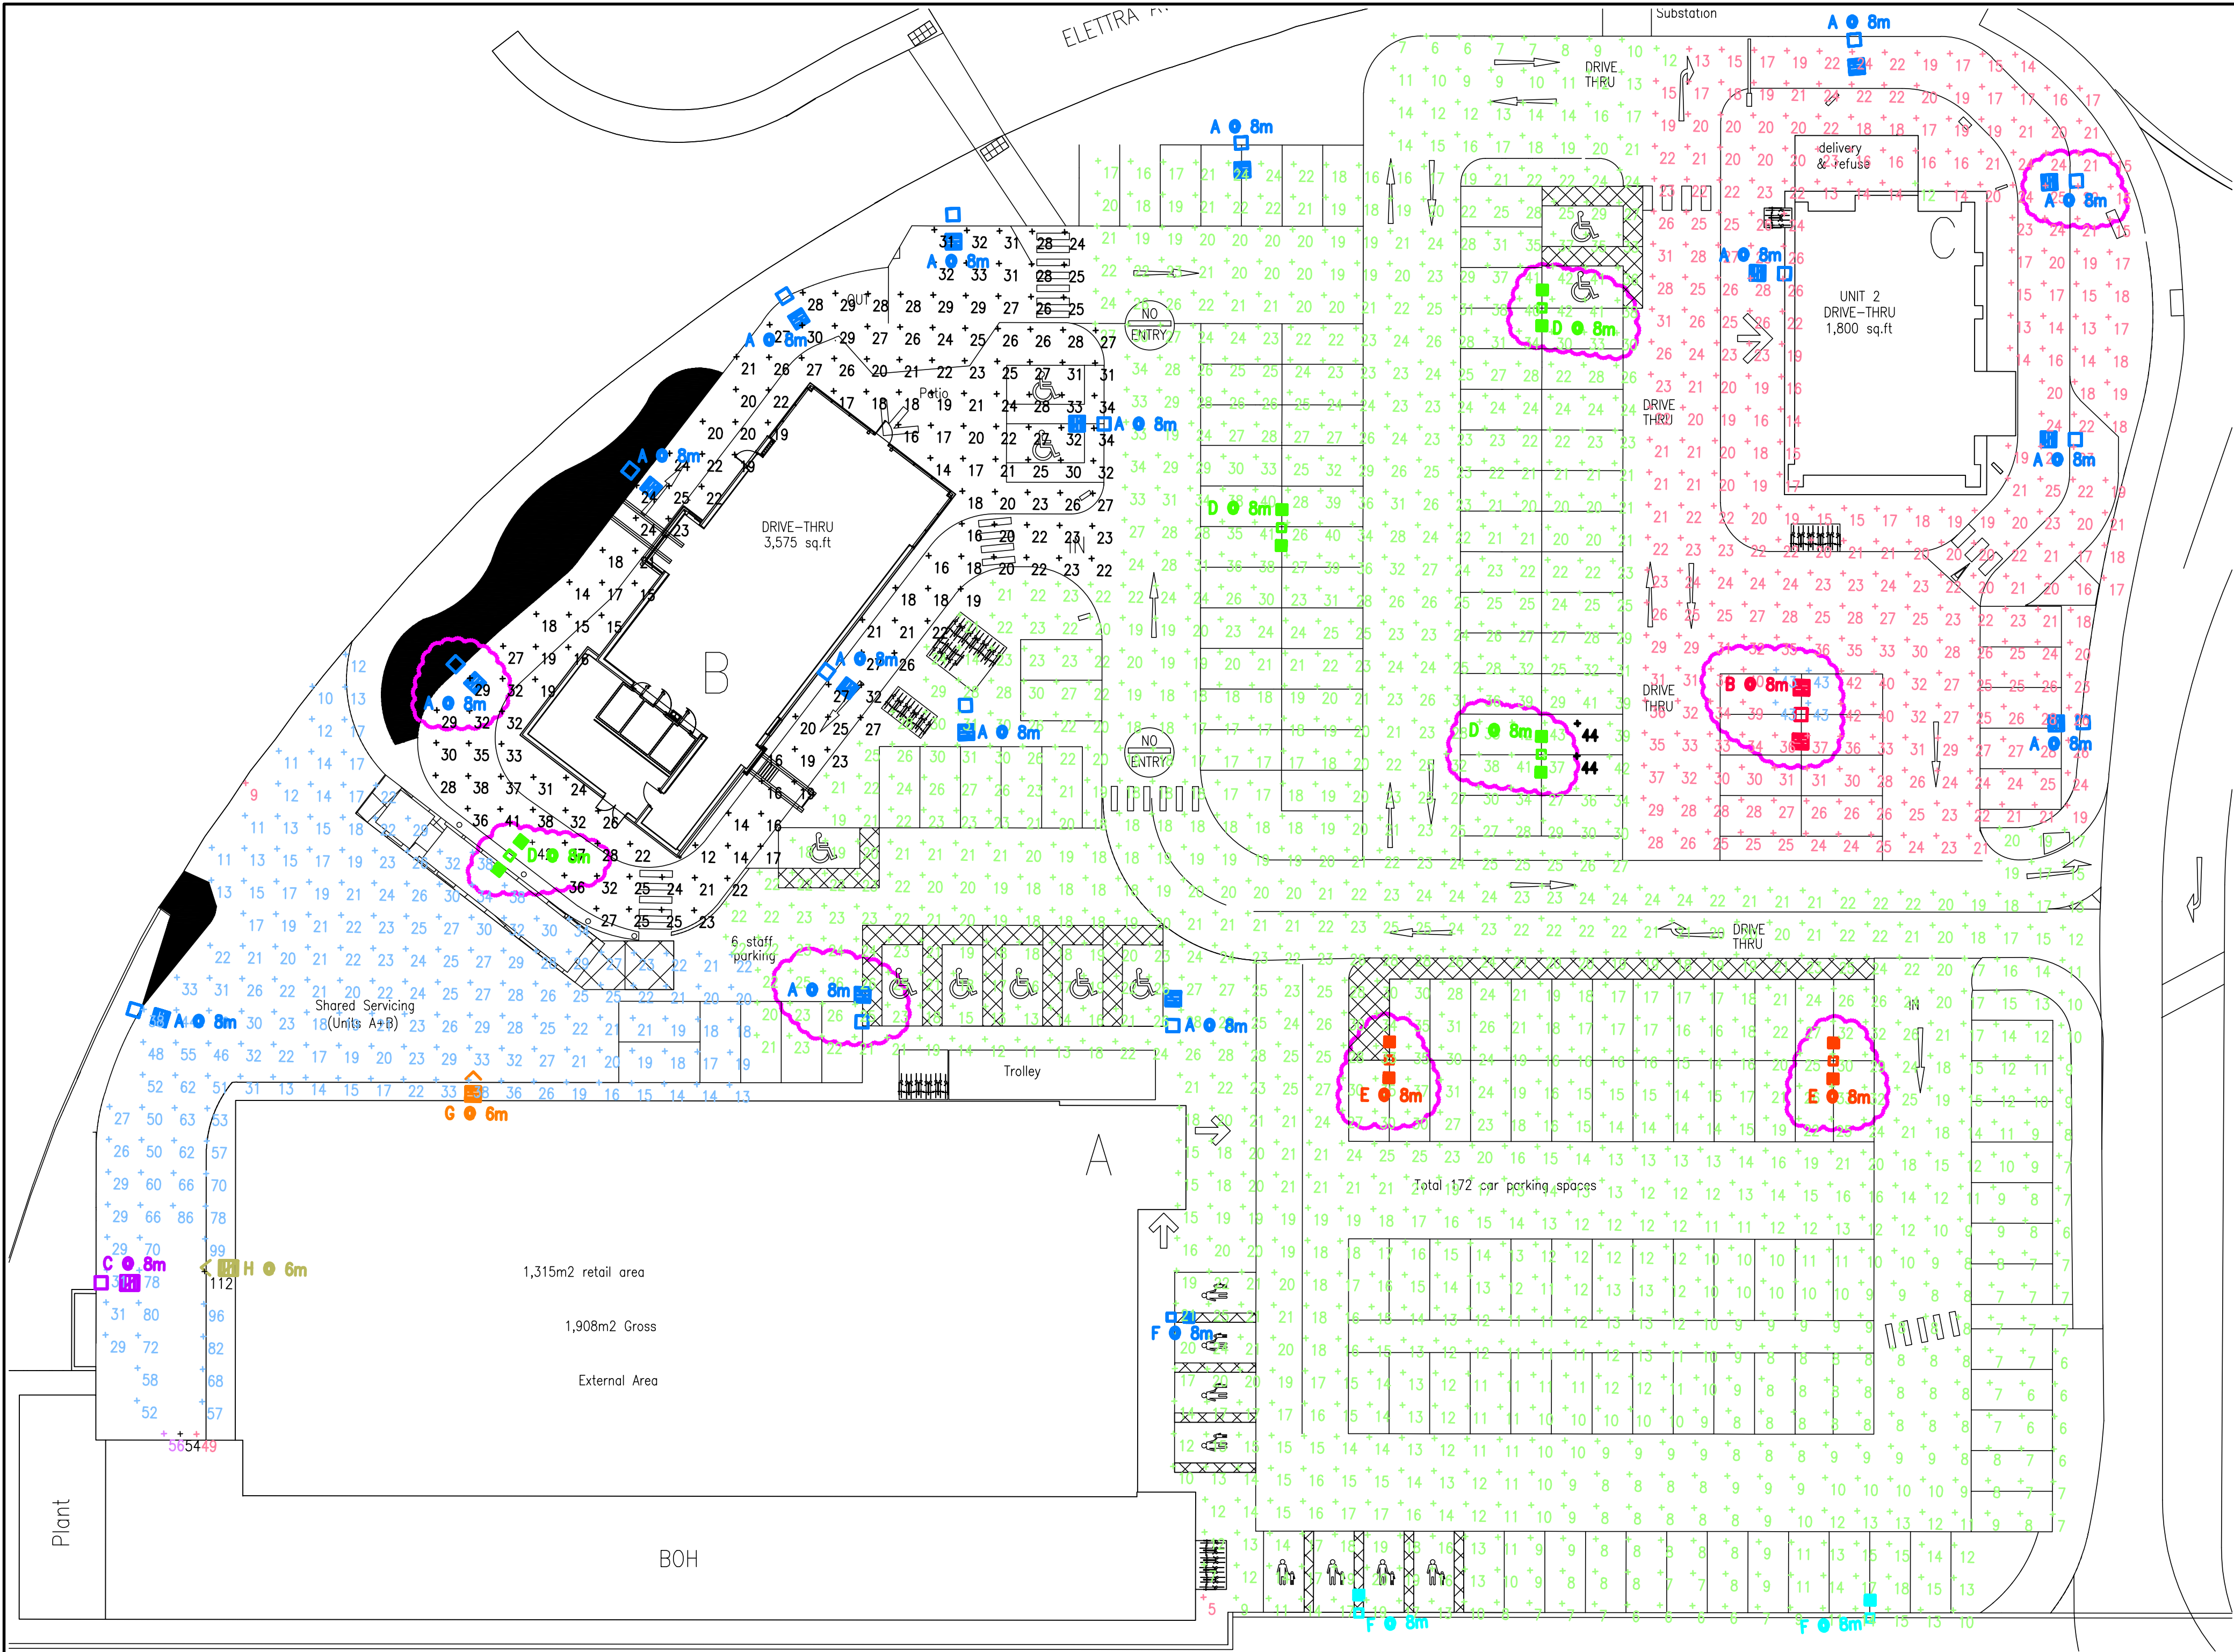

Min					
Description	Symbol	Avg	Max	Min	Min/Avg
Car Park 15lux	+	19 lux	44 lux	5 lux	0.26
Drive Thru 25 Lux	+	25 lux	42 lux	12 lux	0.48
Retail unit Loading	+	53 lux	56 lux	49 lux	0.92
Service Yard 20 Lux	+	30 lux	112 lux	9 lux	0.30
Unit 2 Drive Thru 25lux	+	23 lux	43 lux	12 lux	0.52

Schedule							
Symbol	Label	QTY	Manufacturer	Catalog Number	Description	Lamp	Wattage
	A	16	HOLOPHANE EUROPE LIMITED	DPL.1.LA064.AY.W048	Denver ID Post Top Fitting Single head mount at 8m	LED C.6,000 Lumens	48
	B	1	HOLOPHANE EUROPE LIMITED	DPL.1.LA064.AY.W048	Denver ID Post Top Fitting Twin head mount at 8m	LED C.6,000 Lumens	96
	C	1	HOLOPHANE EUROPE LIMITED	DPL.1.LA094.NR.W066	Denver ID Post Top Fitting Single Head mount at 8m	LED C.9,000 Lumens	66
	D	4	HOLOPHANE EUROPE LIMITED	DPL.1.LA064.AY.W048	Denver ID Post Top Fitting Twin head at 8m	LED C.6,000 Lumens	96
	E	2	HOLOPHANE EUROPE LIMITED	DPL.1.LA064.FW.W048	Denver ID Post Top Fitting Twin head at 8m	LED C.6,000 Lumens	96
	F	3	HOLOPHANE EUROPE LIMITED	DPL.1.LA064.FW.W048	Denver ID Post Top Fitting Single head at 8m	LED C.6,000 Lumens	48
	G	1	HOLOPHANE EUROPE LIMITED	DPL.1.LA064.AY.W048	Denver ID Post Top Fitting Building mount at 6m	LED C.6,000 Lumens	48
	H	1	HOLOPHANE EUROPE LIMITED	DPL.1.LA094.NR.W066	Denver ID Post Top Fitting Building mount at 6m	LED C.9,000 Lumens	66

NOTES

Date	Description	Rev.	Chk'd
------	-------------	------	-------

Construction Risks Maintenance/Cleaning Risks Demolition/Adaptation Risks
In addition to the hazards/risks normally associated with the types of work detailed on this drawing and separately issued risk assessments take note of the above.
It is assumed that all works on this drawing will be carried out by a competent contractor working, where appropriate, to an approved method statement.

SAFETY HEALTH AND ENVIRONMENTAL INFORMATION BOX

Pacific House, Sovereign Harbour Innovation Park, Eastbourne, East Sussex BN23 6FA
Tel: 01323-646284, E-mail: admin@iwa.uk.com, Web-Site: www.iwa.uk.com

WATERLOO PARK
WATERLOOVILLE
PORTSMOUTH

SITE PLAN
FLOOD LIGHTING VALUES
LAYOUT

This drawing is the copyright of IWA
It may not be copied or reproduced
without their written authority.

Date	chk'd	Scale
18-01-21		ON A1 1=250

Drawing No.	Rev
I.W.A. 2101/EX2	P3