



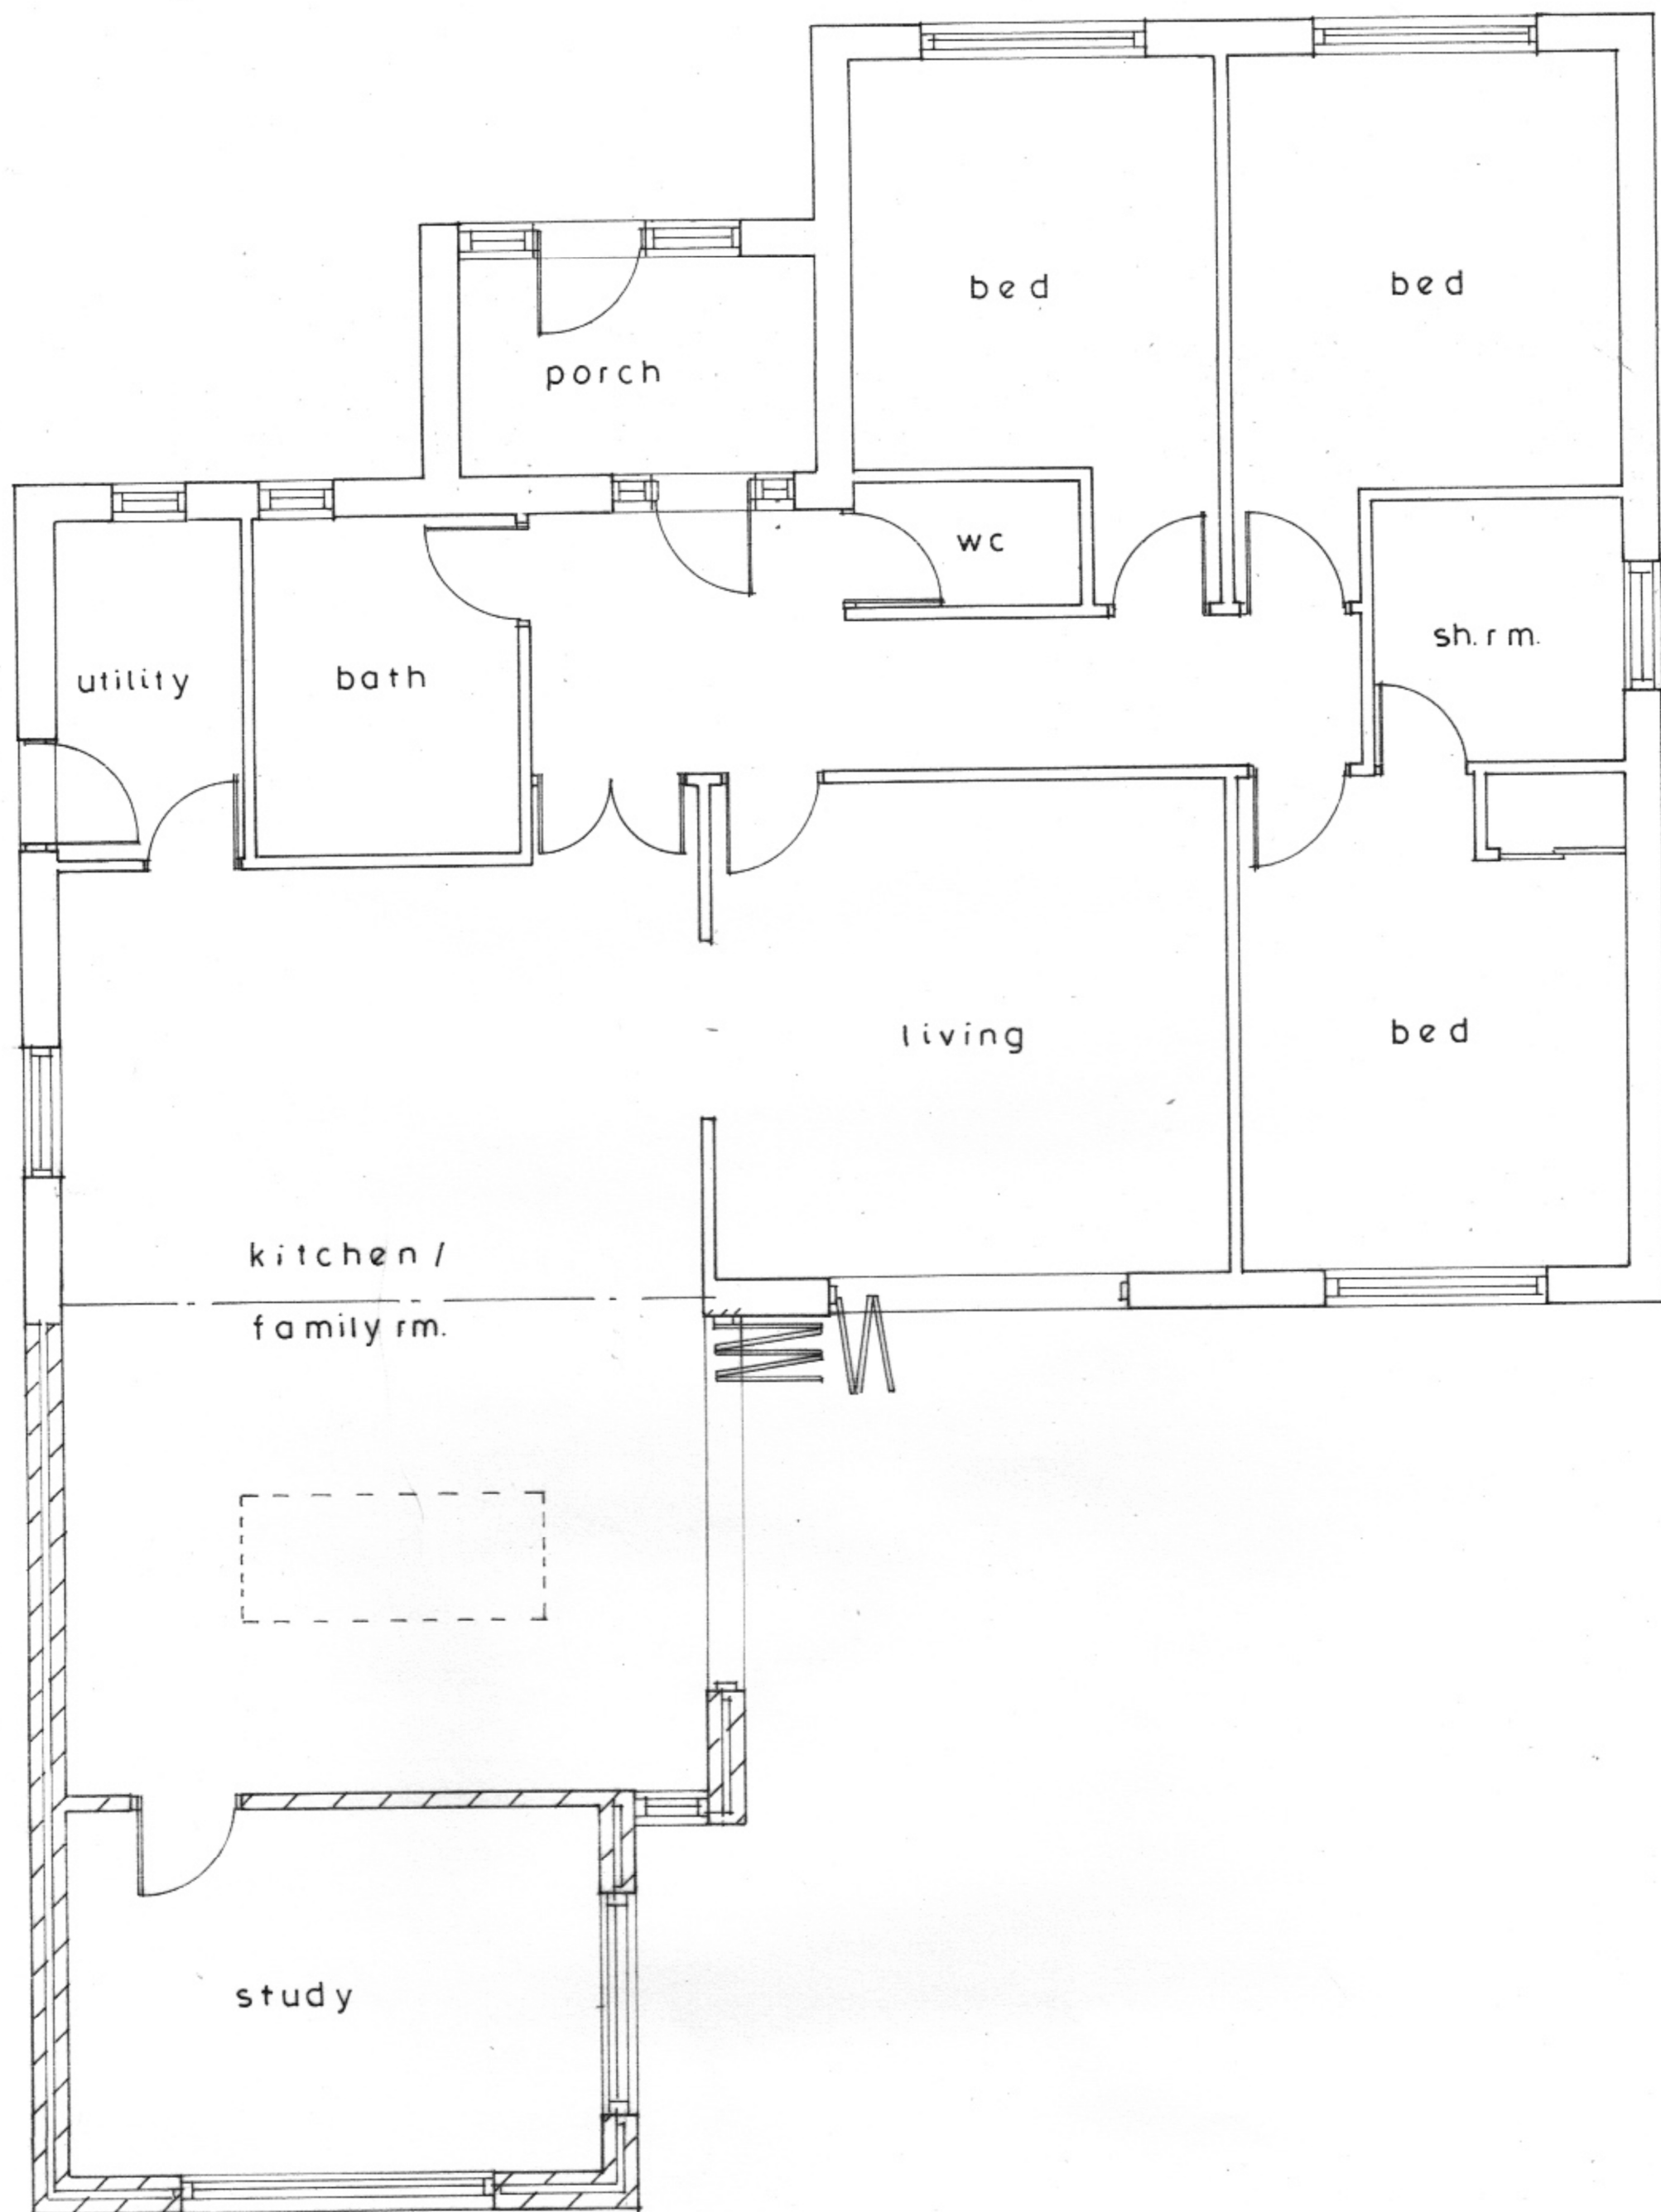

PROPOSED FLOOR PLAN 1:50

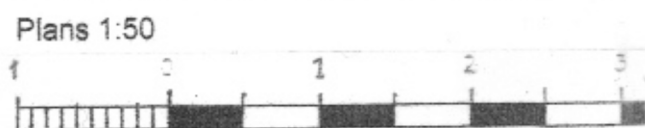

DRG. NO. AD/21/03