



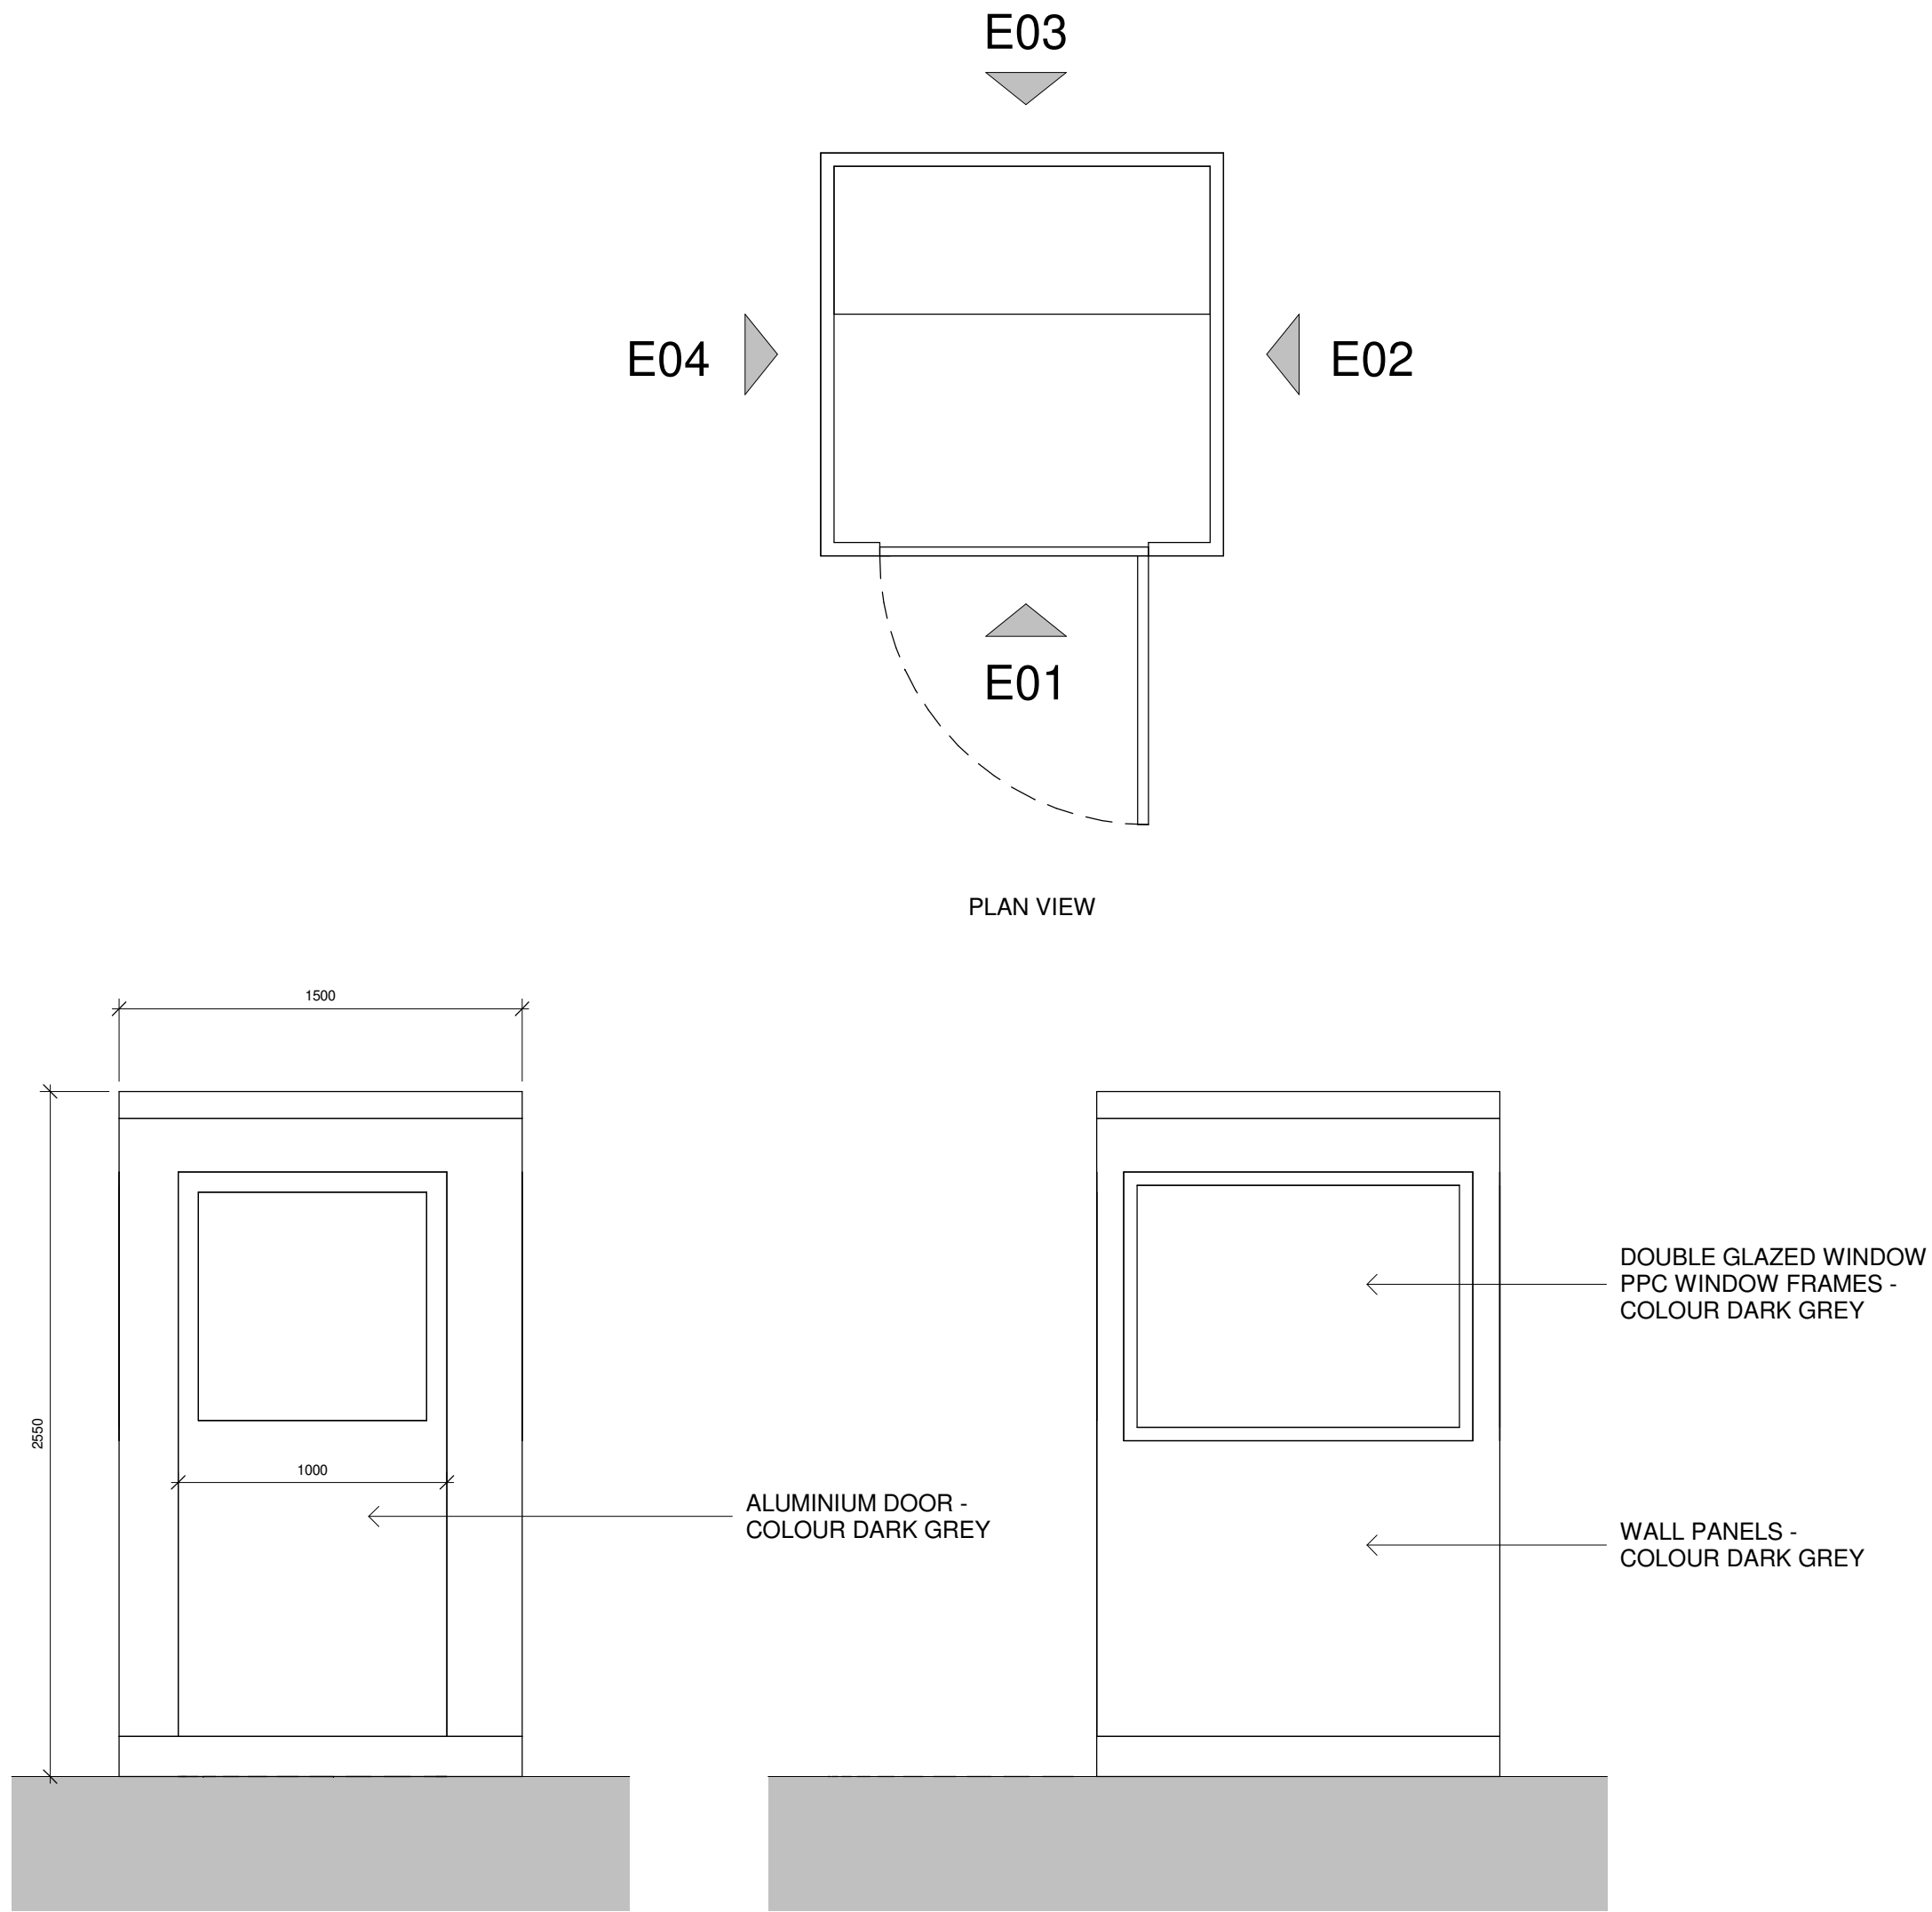

E01 - FRONT ELEVATION

E02 - SIDE ELEVATION

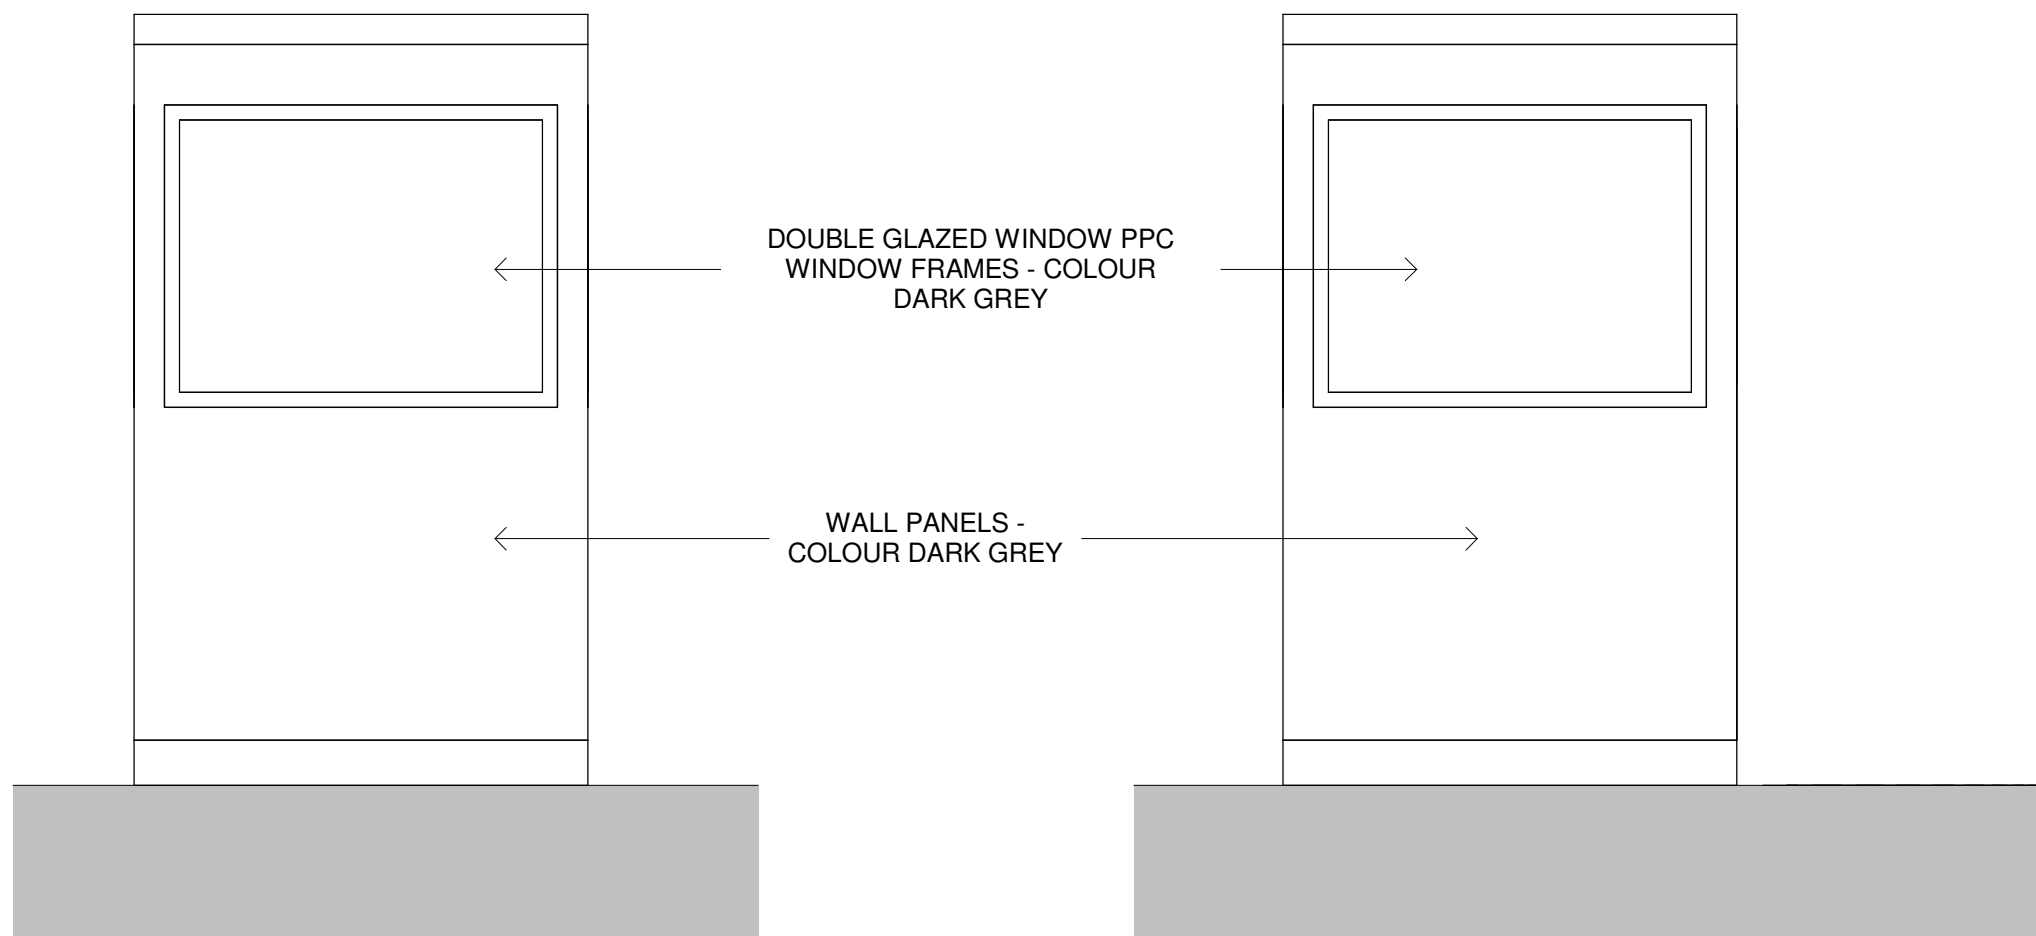


E03 - REAR ELEVATION

E04 - SIDE ELEVATION

GUARD HUT A

1 : 25

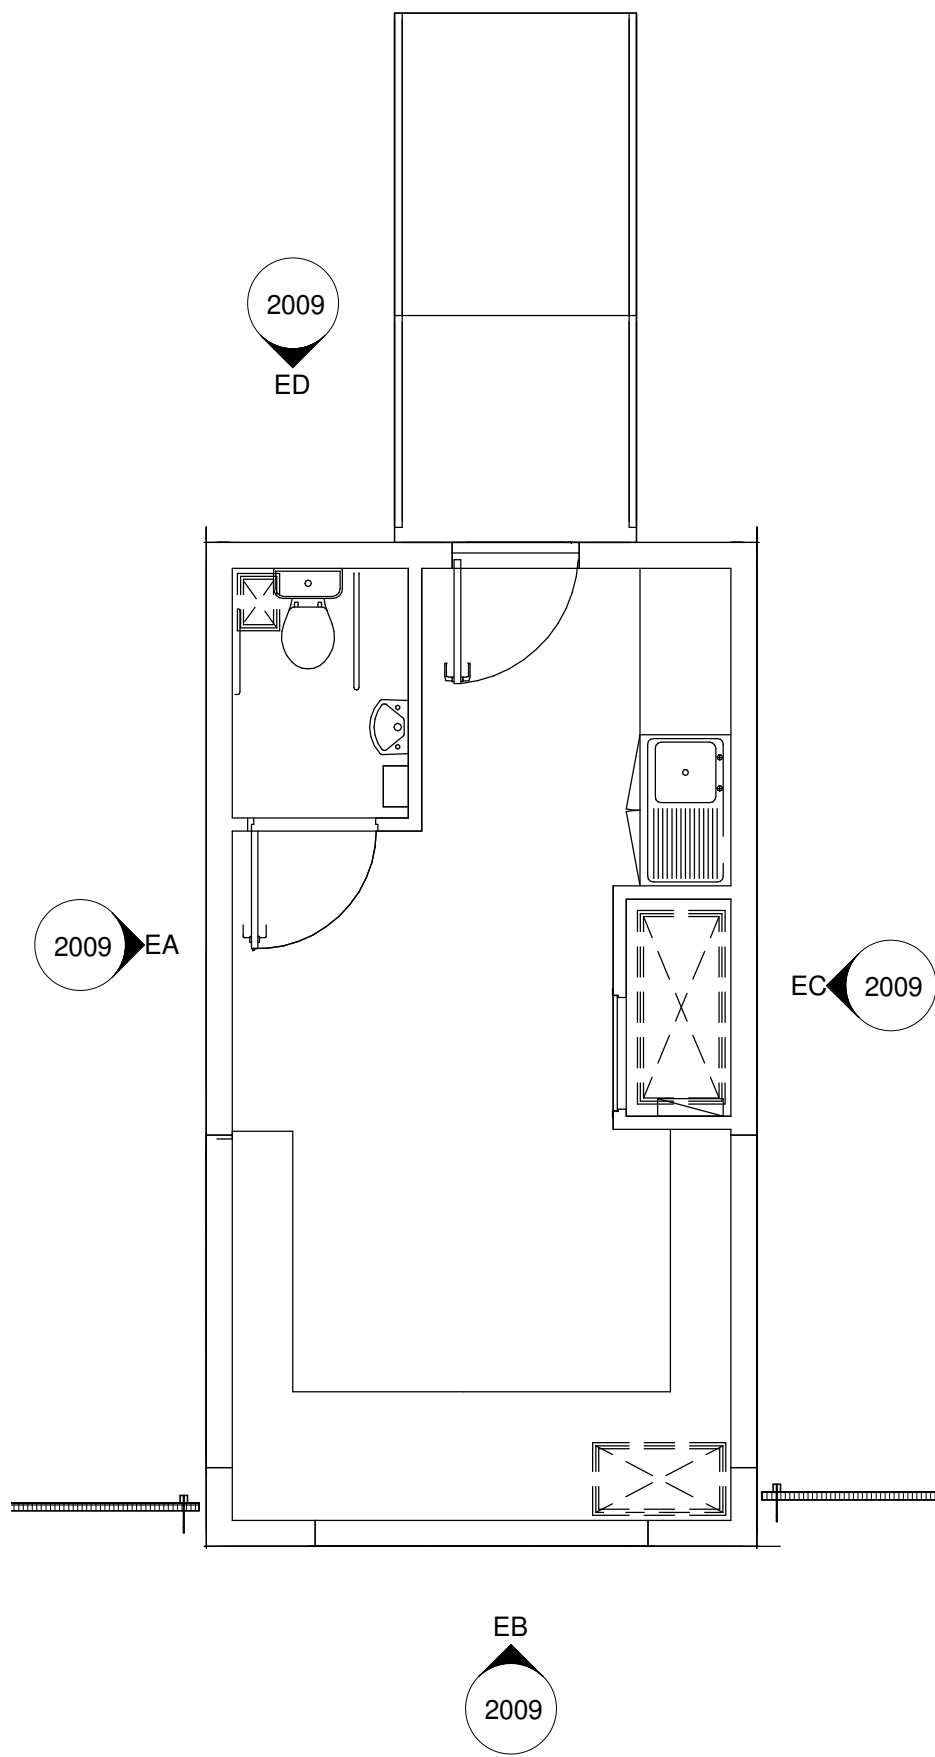

SITE PLAN



1 : 1000

Do not scale this drawing.
Architects are to be notified of any discrepancies.
Contractors must check all dimensions on site.
This drawing is subject to copyright laws and is for use on this project only.
This drawing is to be used solely for the information as titled only.
For other information refer to the latest revision of any cross referenced drawings.
To be read in conjunction with relevant design standards/protocols.

10 0 10 20 30 40 50
SCALE 1:1000
m

0.5 0 0.5 1 1.5 2 2.5
SCALE 1:50
m

200 0 200 400 600 800 1000
SCALE 1:20
mm

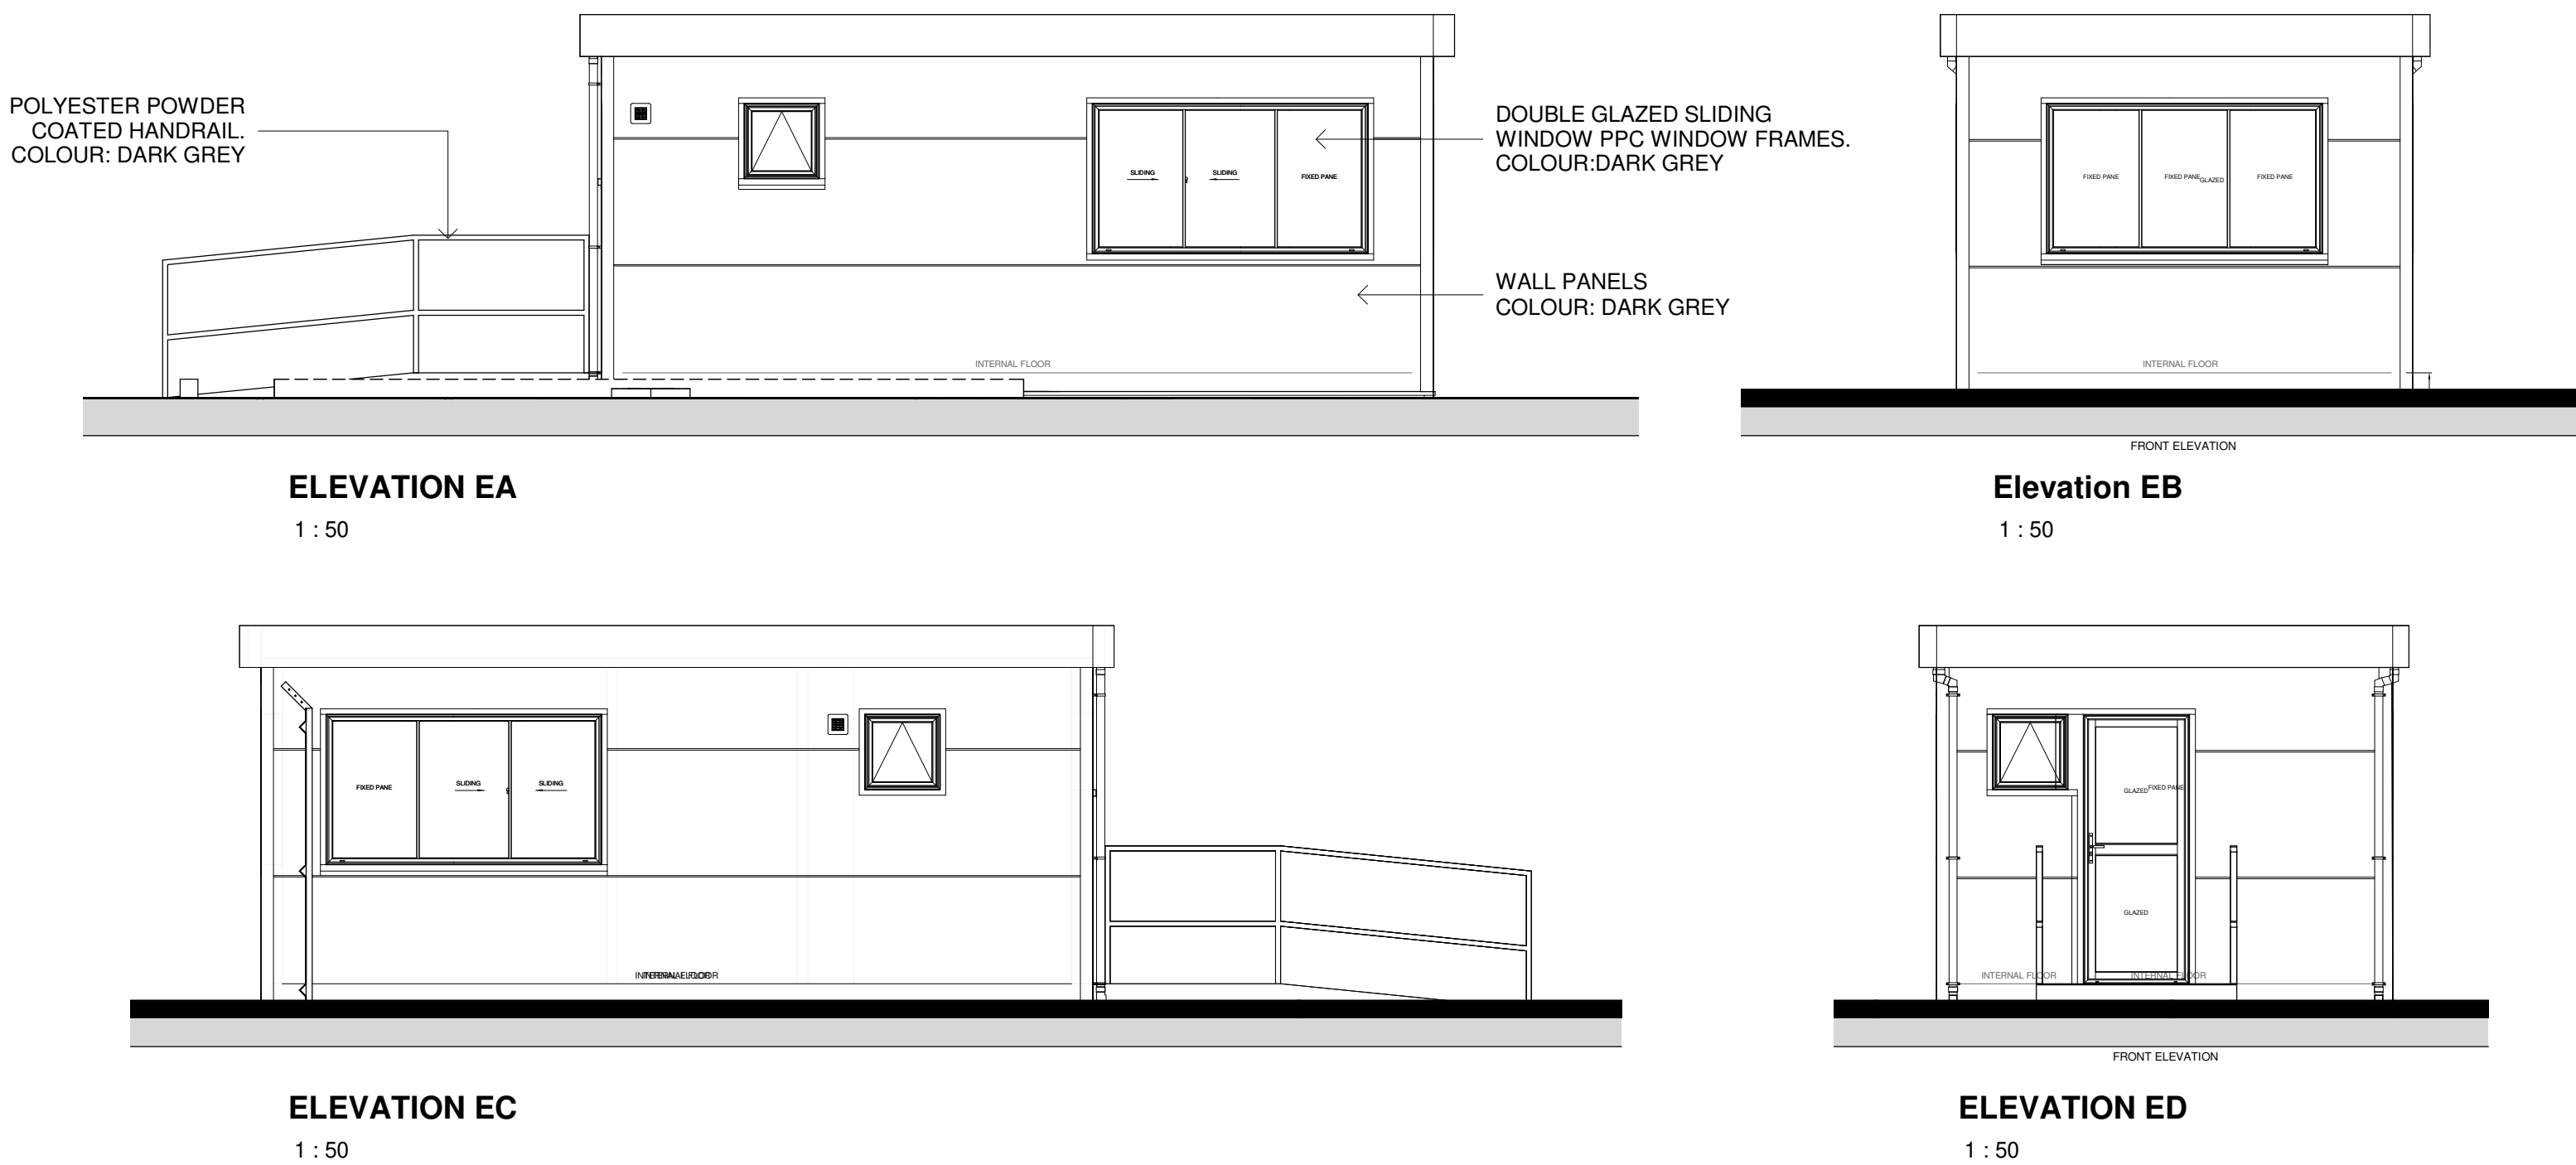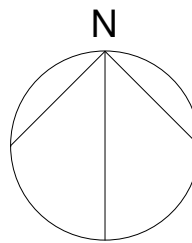

ELEVATION EA
1 : 50

Elevation EB
1 : 50

ELEVATION EC
1 : 50

ELEVATION ED
1 : 50

GUARD HUT B

1 : 50

P3	APPLICATION SITE BOUNDARY AMENDED	08.02.21	GK	SR
P2	UPDATED LANDSCAPING AND HIGHWAY AMENDS CAPTURED	05.02.21	EJ	GK
P1	FIRST ISSUE	25.01.21	GK	RK
Rev	Description	Date	Dm	Cld

Status
PLANNING

SMR
SMALLEY MARSEY RISPIN
ARCHITECTS
Floor 2 The Exchange Station Parade Harrogate HG1 1TS
01423 707 757 admin@smrarchitects.co.uk

Project
HAVANT, NEW LANE

Client
HAVANT PROPERTY INVESTMENT LLP

Drawing Title
PROPOSED GUARD HUT & GUARD CABIN DETAILS

Proj Ref	Origin	Zone	Level	Type	Role	Num	Status	Rev
7379 - SMR	00	ZZ	DR	A	2009	S4	P3	
SMR Job Ref	Sheet	Scale	As indicated	Drawn	GK			
7379-00-2009	A1							