



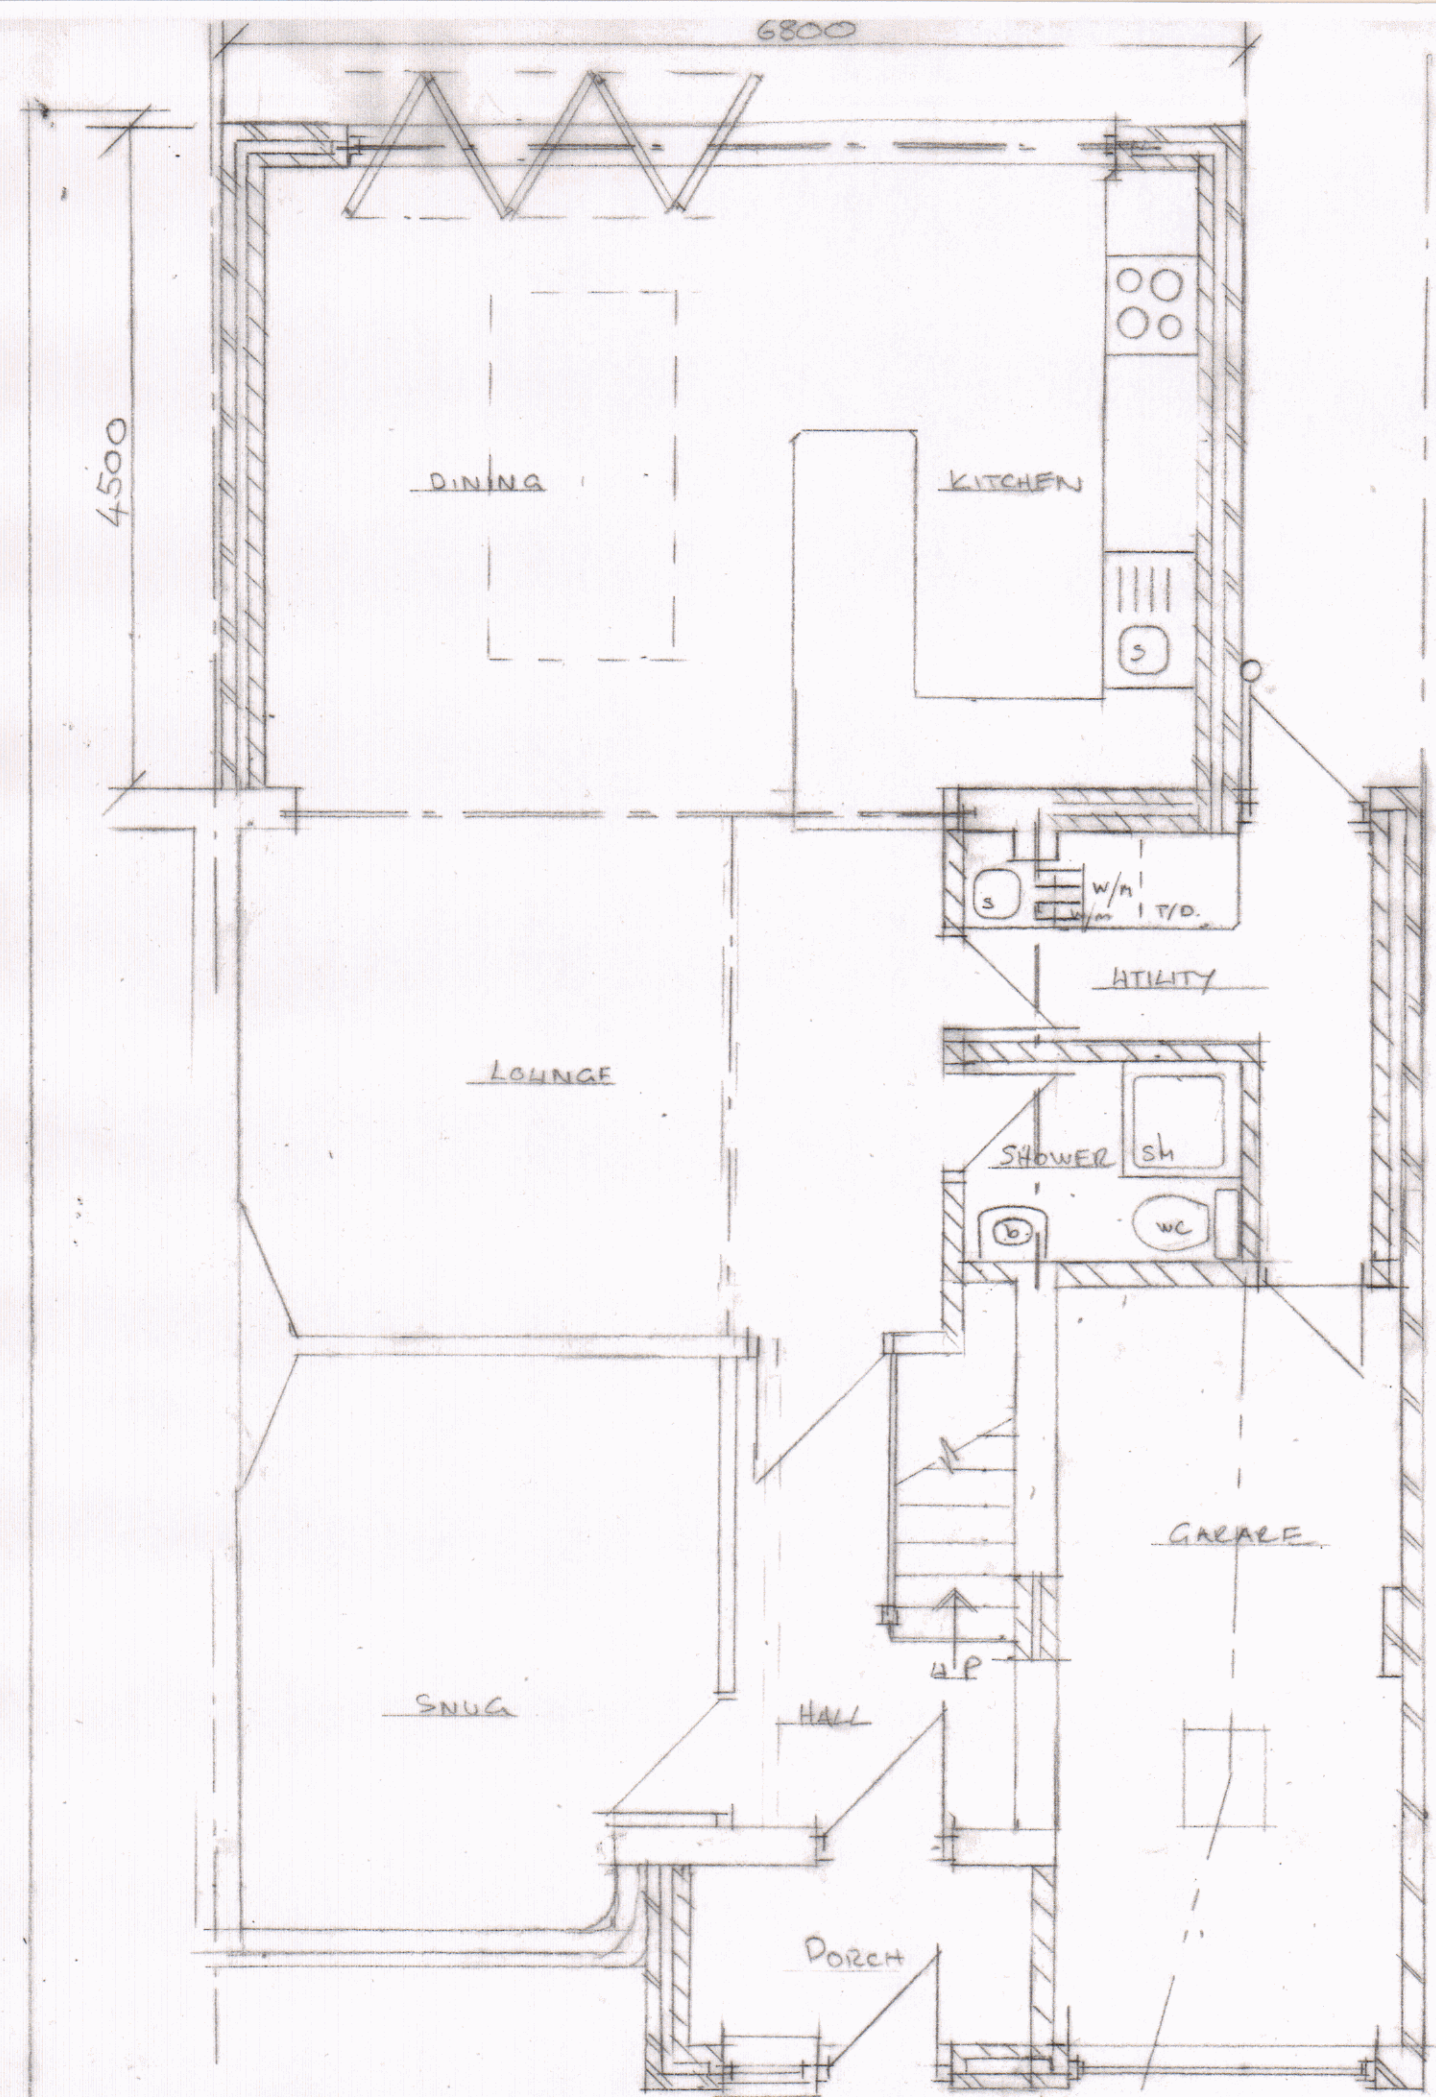

GROUND FLOOR PLAN 1:50

PROPOSED PLANS SCALE 1:50 @ A3

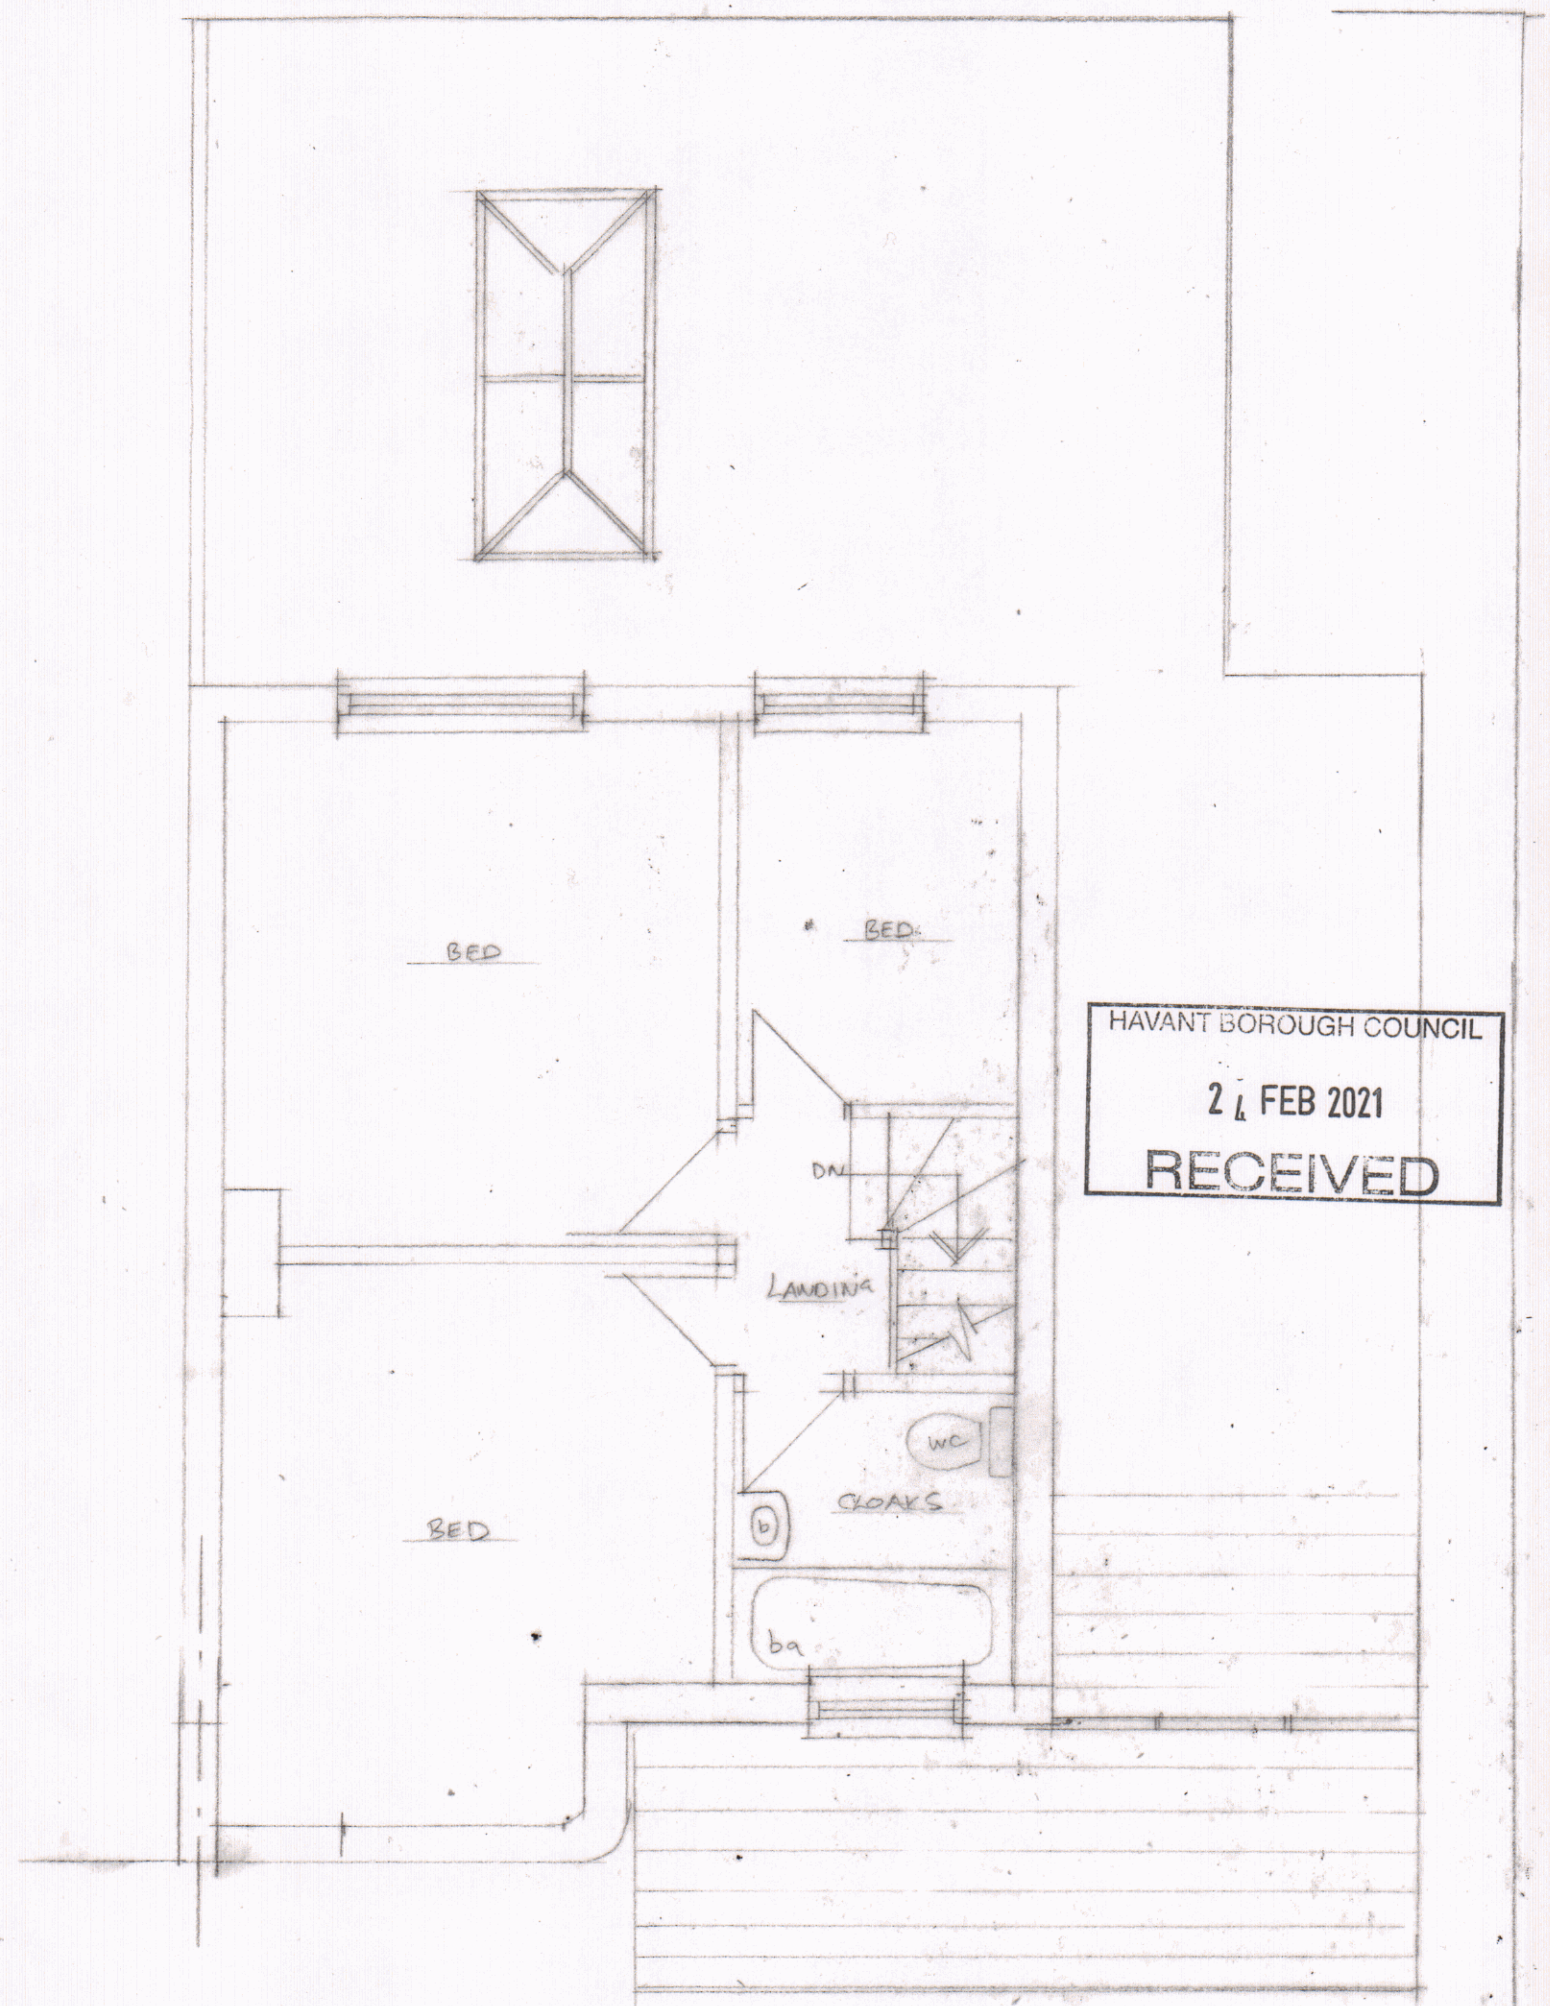

HAVANT BOROUGH COUNCIL
24 FEB 2021
RECEIVED

FIRST FLOOR PLAN 1:50