



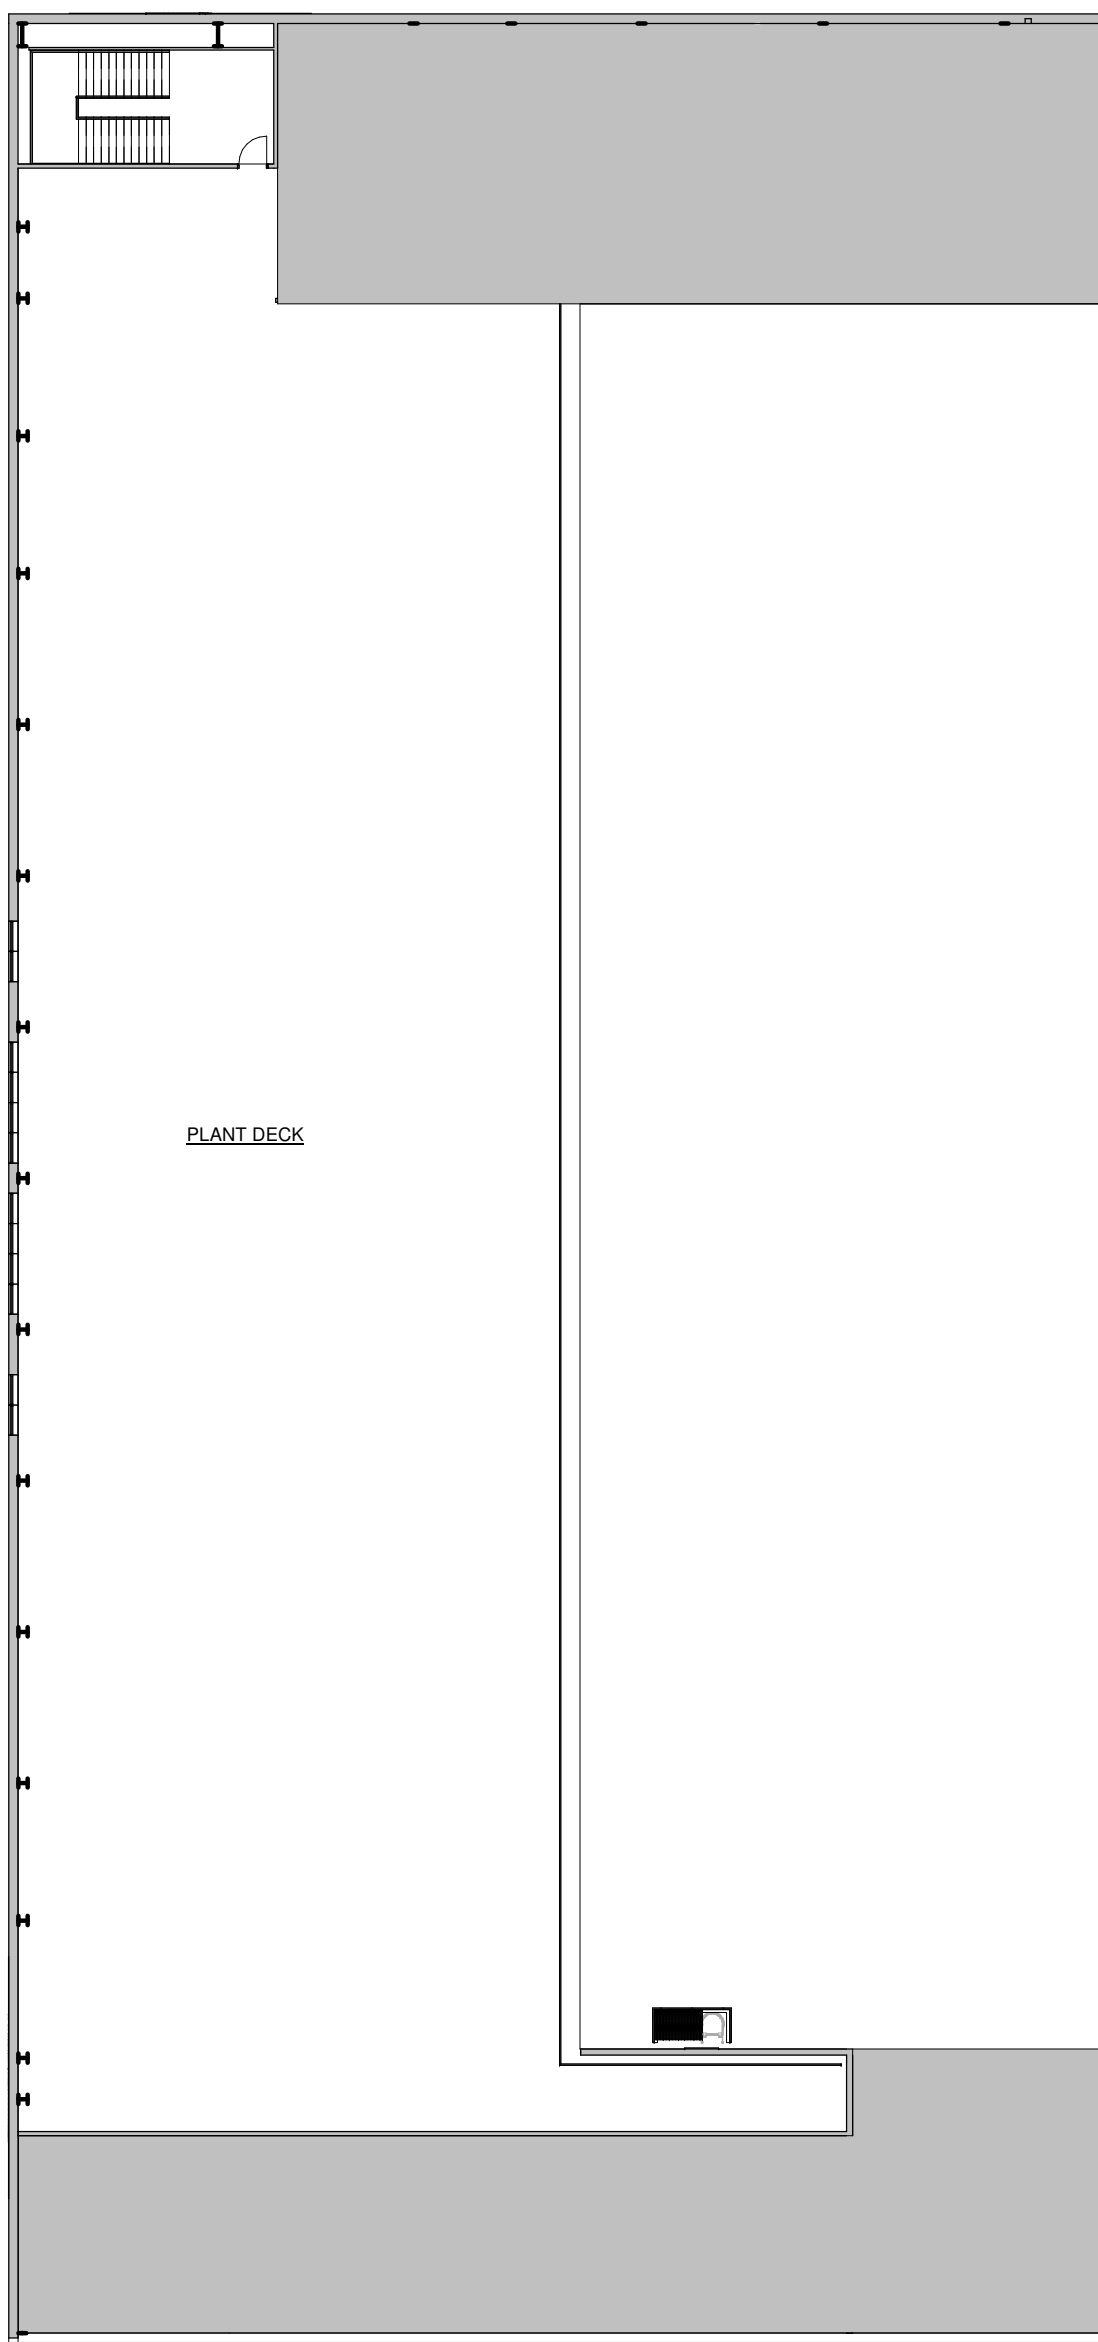


PLANT DECK
1 : 250



FIRST FLOOR MEZZAINE PLAN
1 : 250

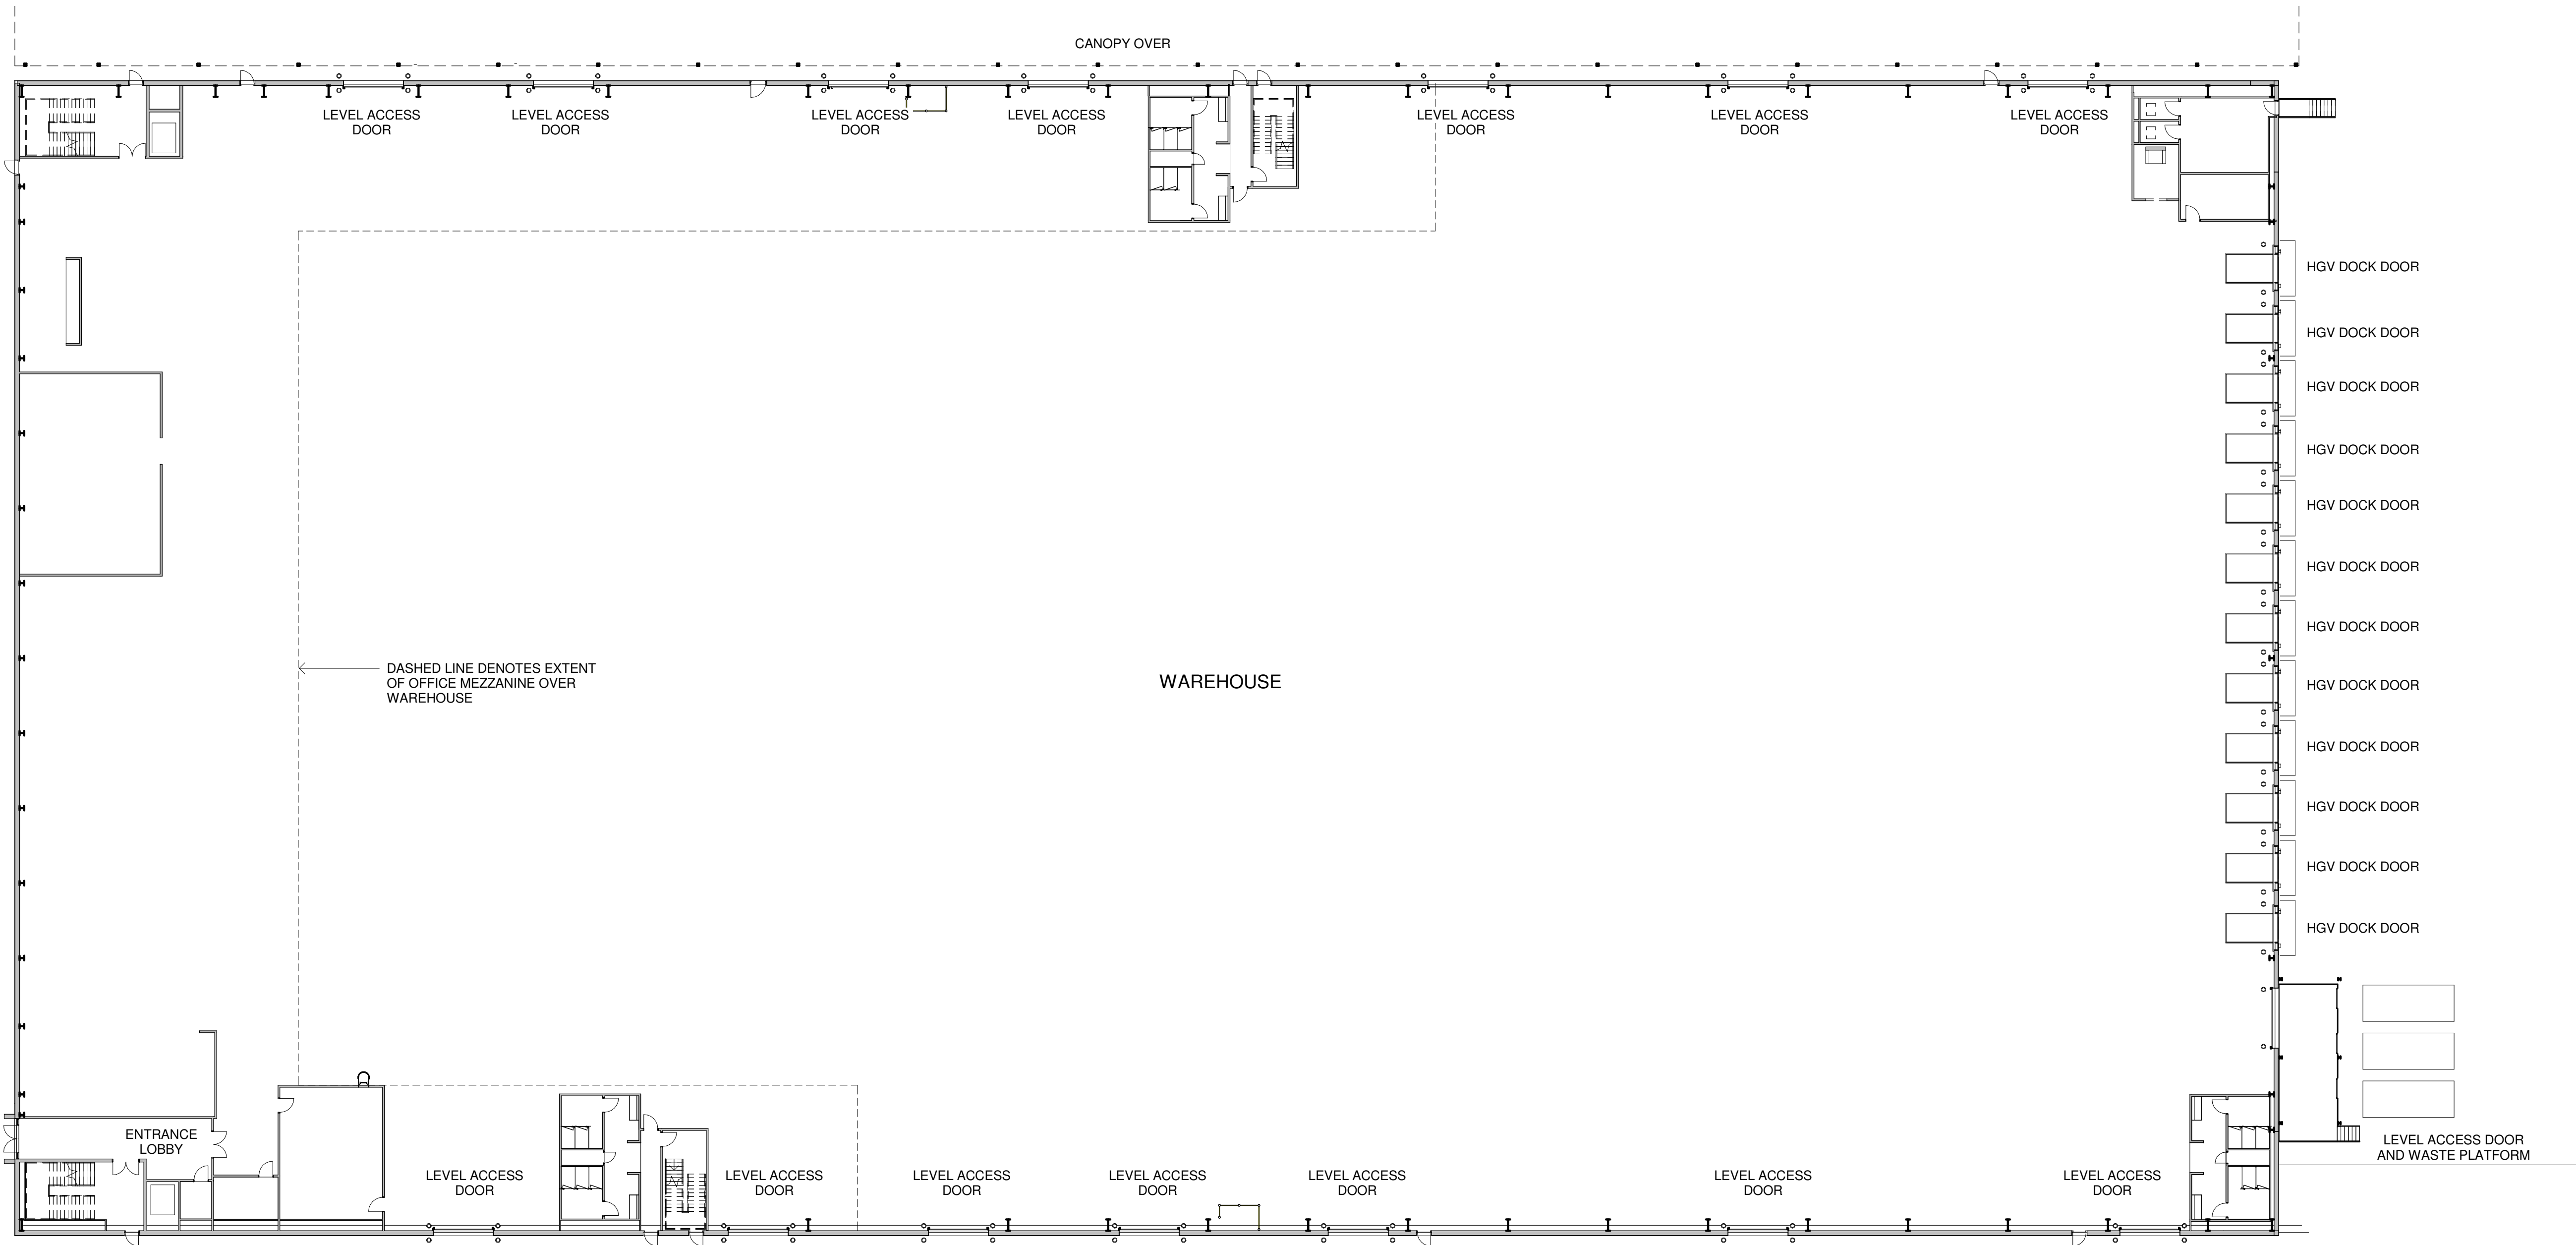

GROUND FLOOR WAREHOUSE PLAN
1 : 250

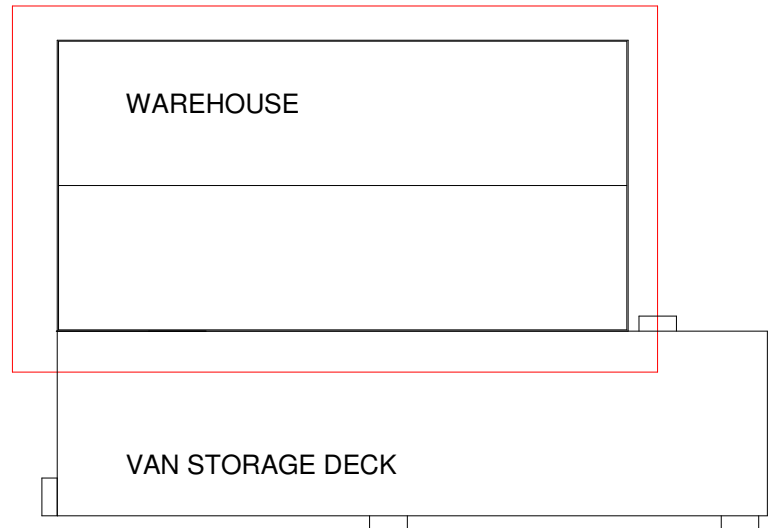


KEY PLAN
1 : 2000

Architects are to be notified of any discrepancies.
Contractors must check all dimensions on site.
This drawing is subject to copyright laws and is to be used on this project only.
This drawing is to be used only for the information as stated only.
Any other information refers to the latest revision of any codes referenced drawings.
To be read in conjunction with relevant design standards/protocols.

This is a colour drawing. In order to ensure any subsequent reproduction is viewed correctly it should be printed in full colour.

2 0 2 4 6 8 10
SCALE 1:250
m

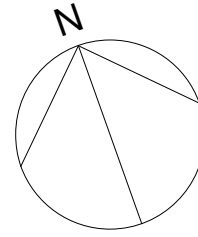

P6	GENERAL UPDATE	09.02.21	GK	EJ
P5	ROOM TAGS ADDED	01.02.21	GK	PW
P4	UPDATED ALL LINE WITH CURRENT STANDARDS	28.01.21	GK	PW
P3	CHANGING & LOCKER AREA ROOM TAGS ADDED	22.09.20	GK	RK
P2	PLANT DECK FLOOR LEVEL ADDED	10.09.20	GK	RK
P1	FIRST ISSUE	25.06.20	EJ	PW
Rev	Description	Date	Drawn	Check

Status

PLANNING

SMR
SMALLEY MARSEY RISPIN

ARCHITECTS

Floor 2 - The Exchange - Station Parade - Harrogate - HG1 1TS
01423 707 757
admin@smrarchitects.co.uk

Project

HAVANT, NEW LANE

Client

HAVANT PROPERTY INVESTMENT LLP

Drawing Title

PROPOSED WAREHOUSE FLOOR PLAN

Proj Ref	Origin	Zone	Level	Type	Rev	Notes	Status	Rev
---7379 - SMR	00 - ZZ	DR - A	2102	S4 - P6				
SMR Job Ref	Sheet	A0	Scale	NOTED	Drawn	EJ		
7379-00-2102								