
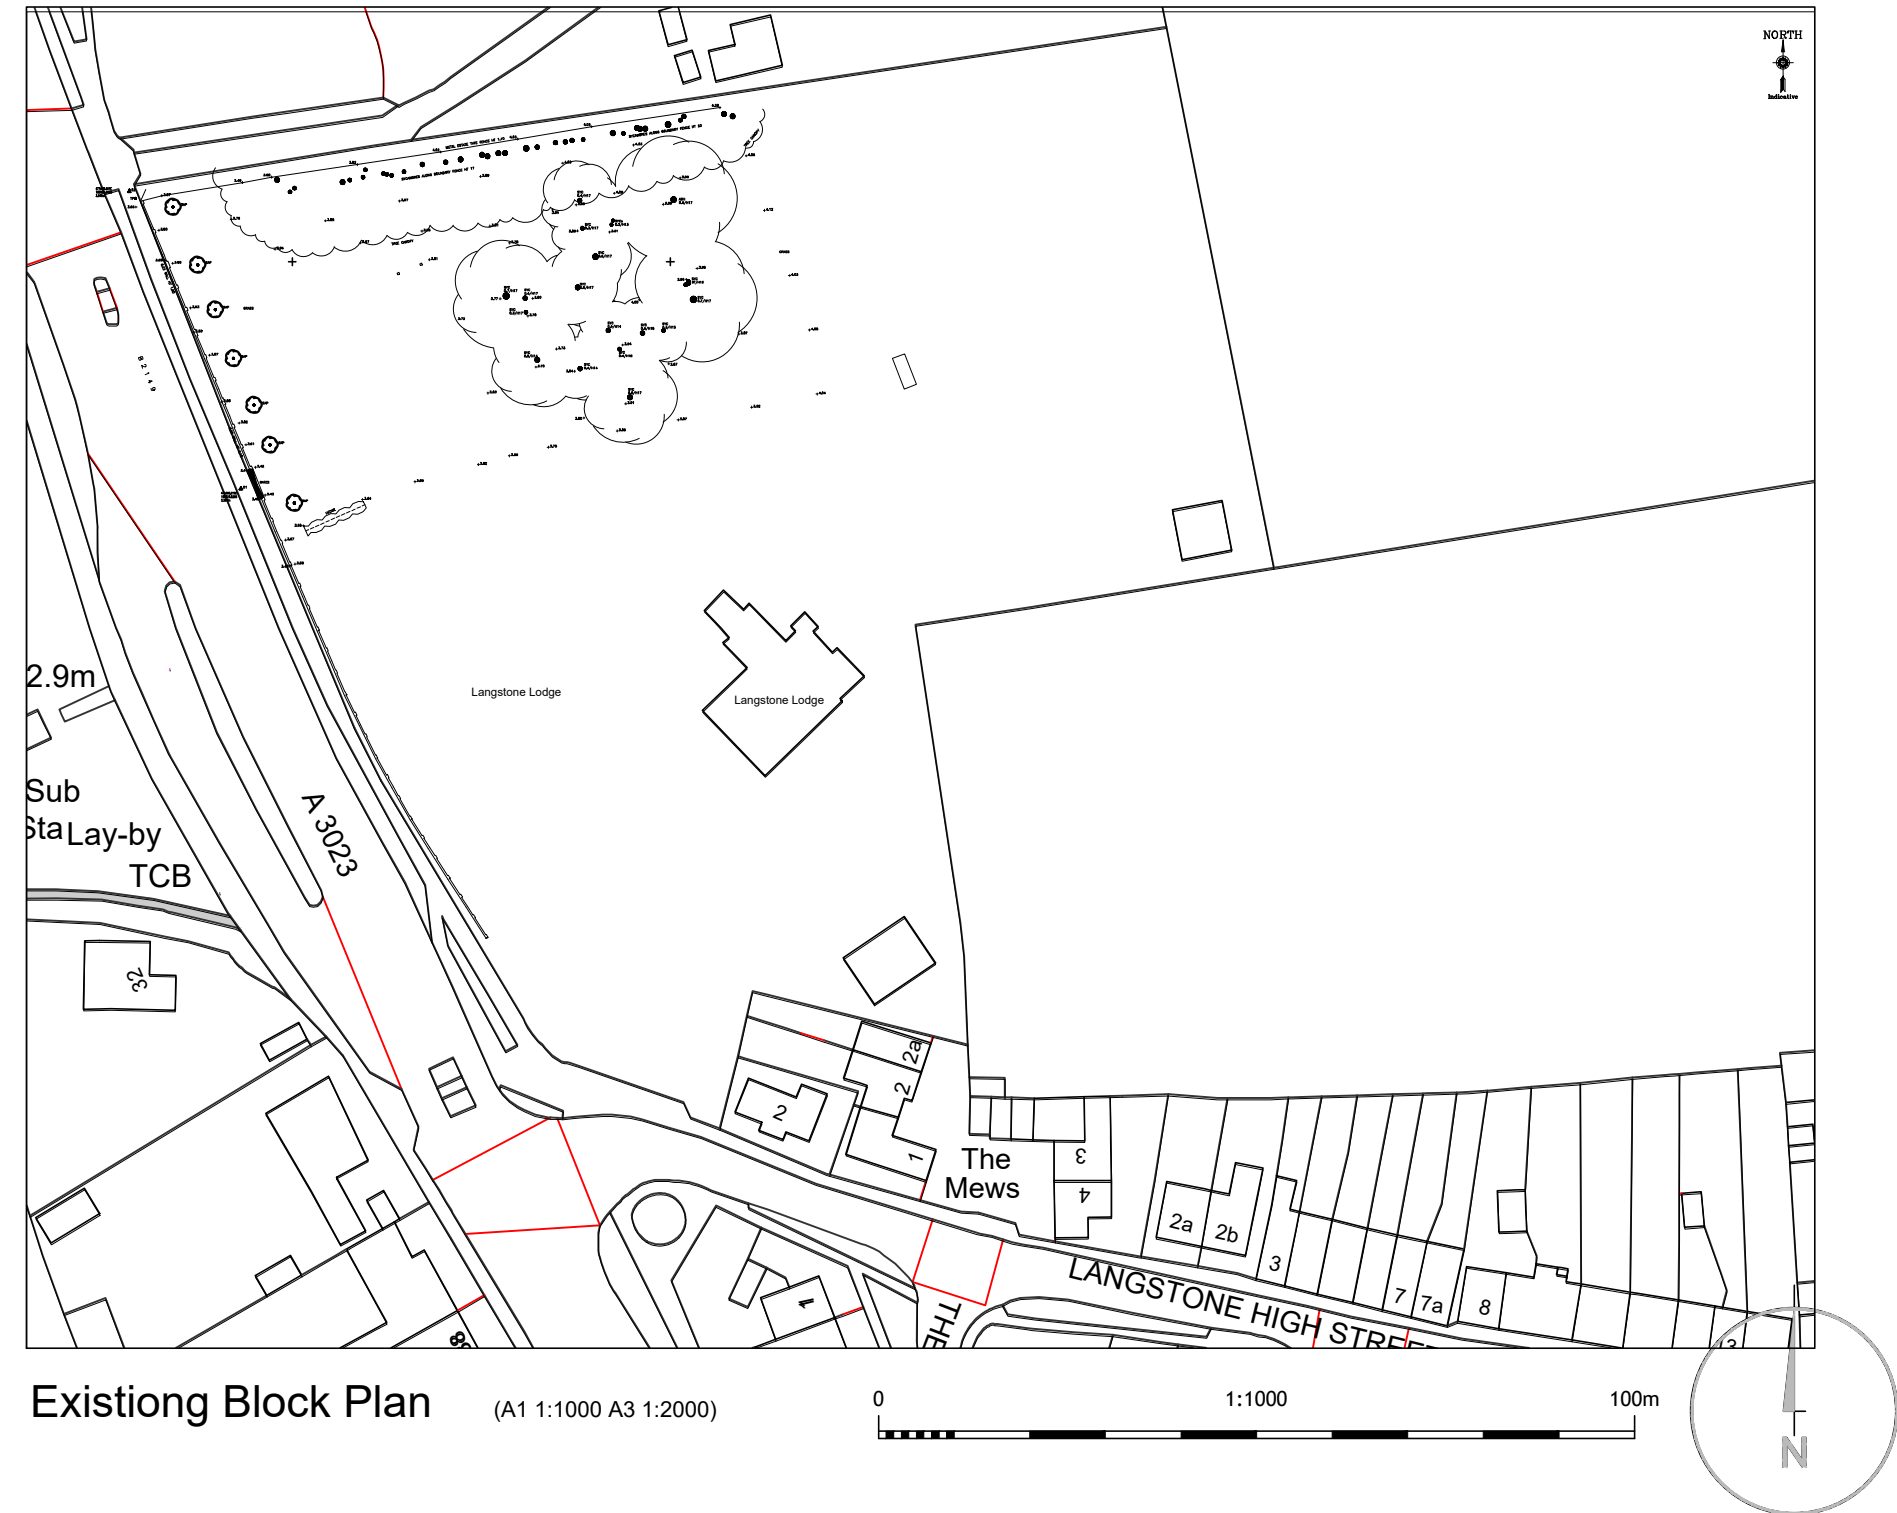


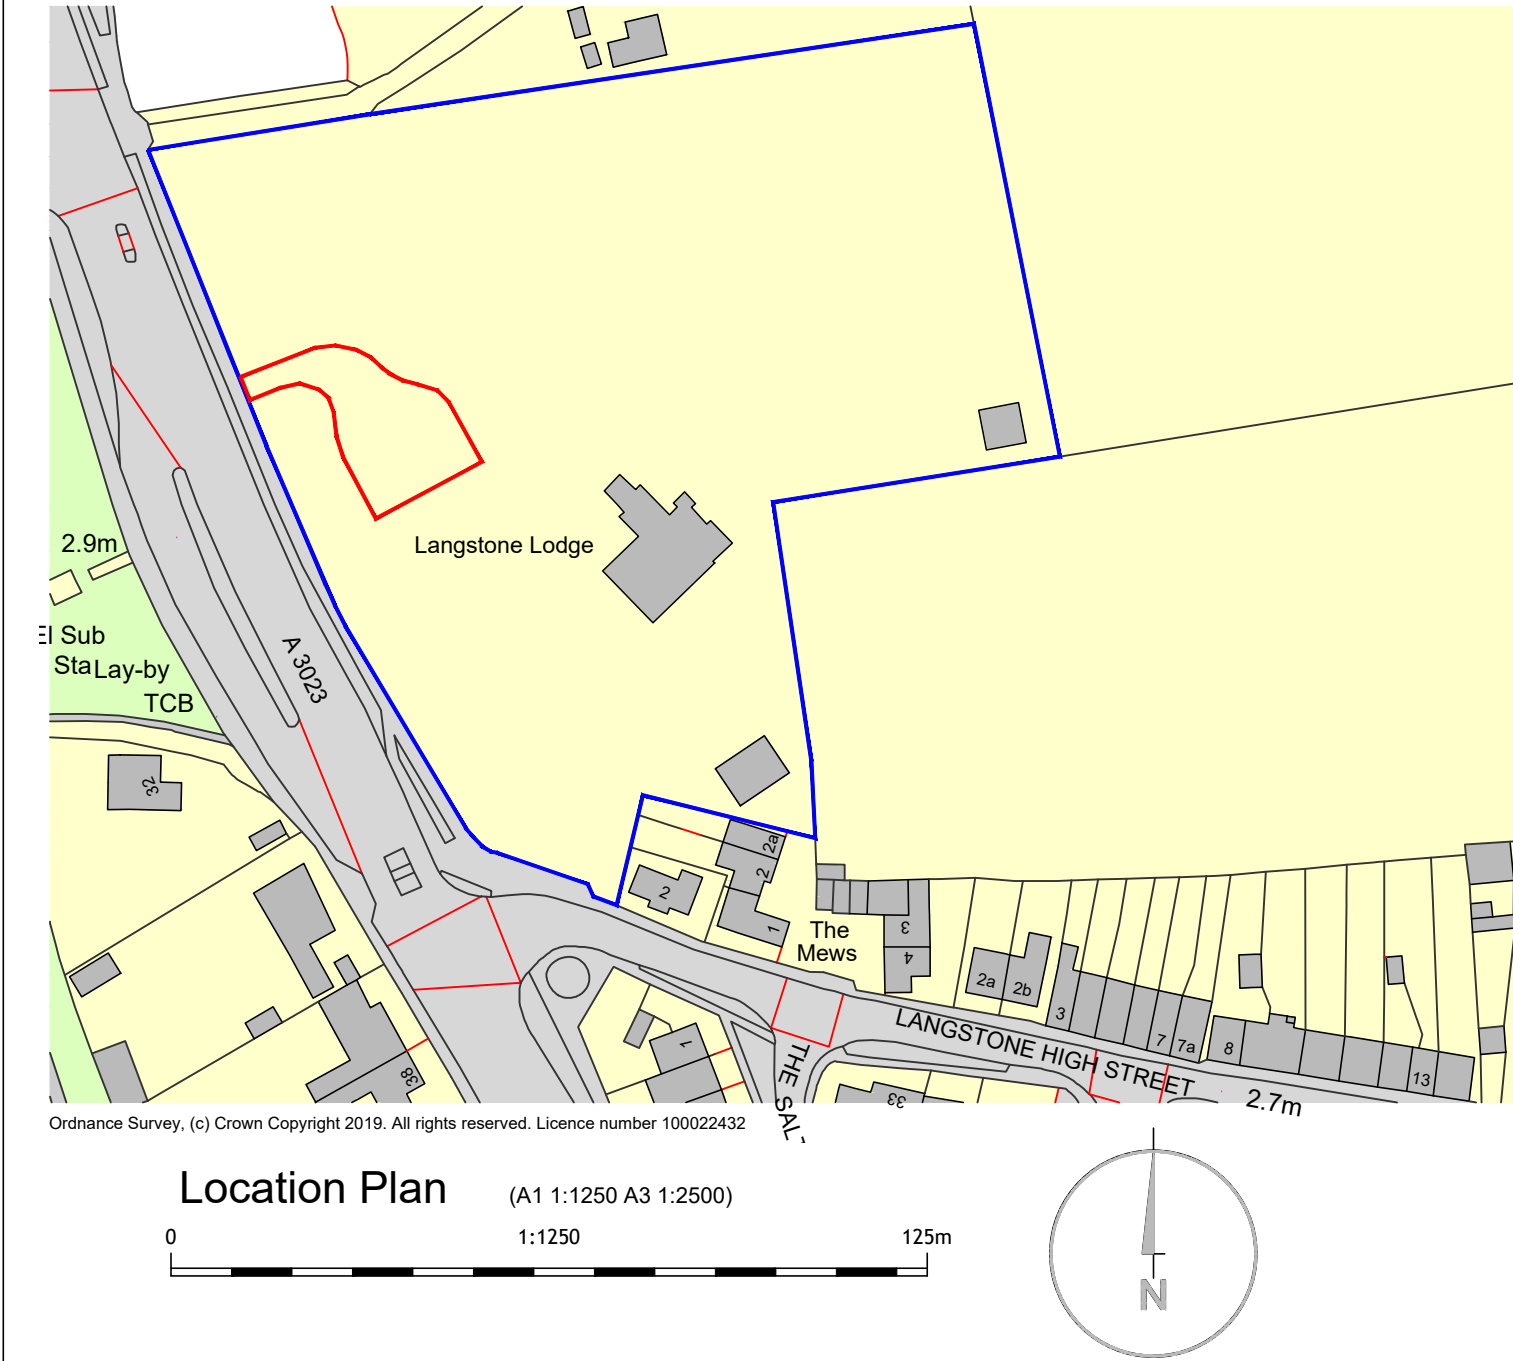

revision	notes	date	drawn	check	revision	notes	date	drawn	check	revision	notes	date	drawn	check	client	notes	project	drawn	checked
																	Langstone House	MMH MSC	MH
																	Langstone High Street,	date	status
																	Havant	Mar 21	Planning
																	Location, block & site plans	a1 scale	rev
																		as shown	8891 01

scale width 100mm @ a1 - 50mm @ a3

os promap licence no. 100020449.

hrp
architects

HRP Architects Ltd

18 Limberline Spur
hilsea, portsmouth, hampshire, po3 5hj

tel: 023 9269 1843
fax: 023 9263 9722
email: info@hrp-architects.com
website: hrp-architects.com