




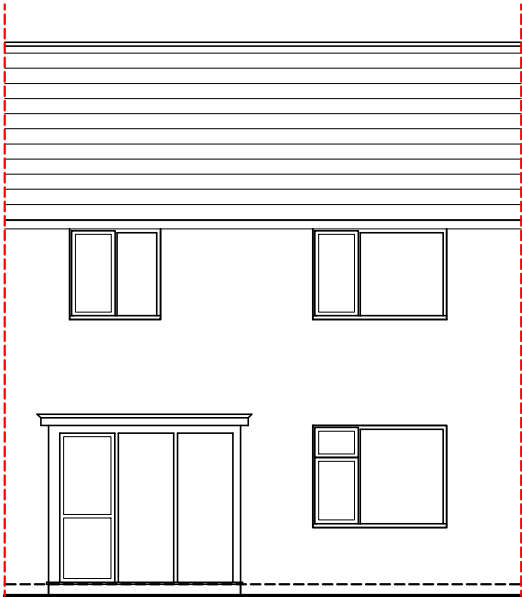


FRONT ELEVATION
SCALE 1:100

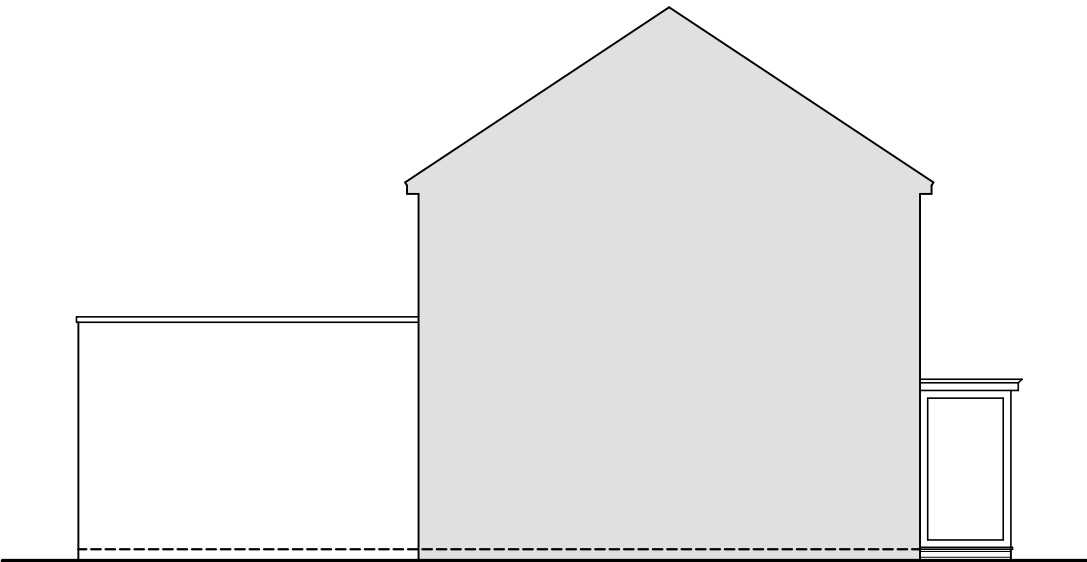


SIDE ELEVATION
SCALE 1:100

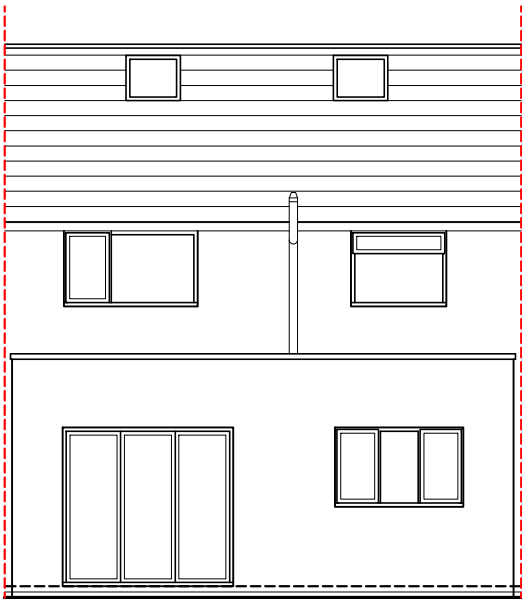

REAR ELEVATION
SCALE 1:100

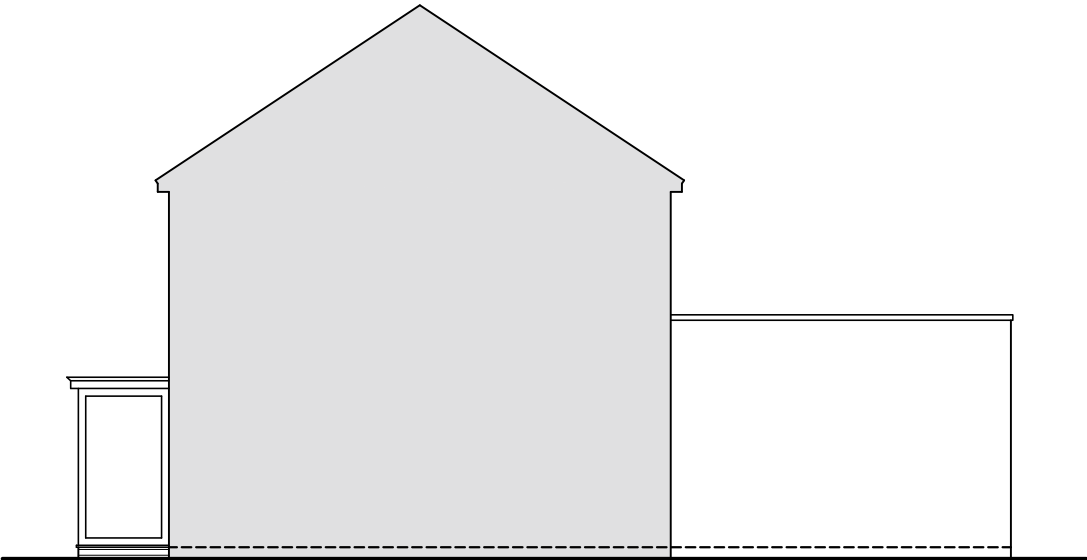

SIDE ELEVATION
SCALE 1:100

 

Project	REAR EXTENSION 23 PRIORSDEAN CRESCENT HAVANT PO9 3AR					Drawing	PROPOSED ELEVATIONS OPTION 1			
						Job-Dwg Number	2101-SK-004		Rev.	A
Client	MR LEE-WARD					 ENDURE BUILDING DESIGN ENDURE BUILDING DESIGN LTD 18 Knowsley Crescent, Cosham Portsmouth, PO6 2PJ pw@endurebd.com				
Status	FEASIBILITY									
Scale	1:100		Sheet Size A3							
Author	PW	Checked	**	Date	08/04/2021					