


95 Sultans Road

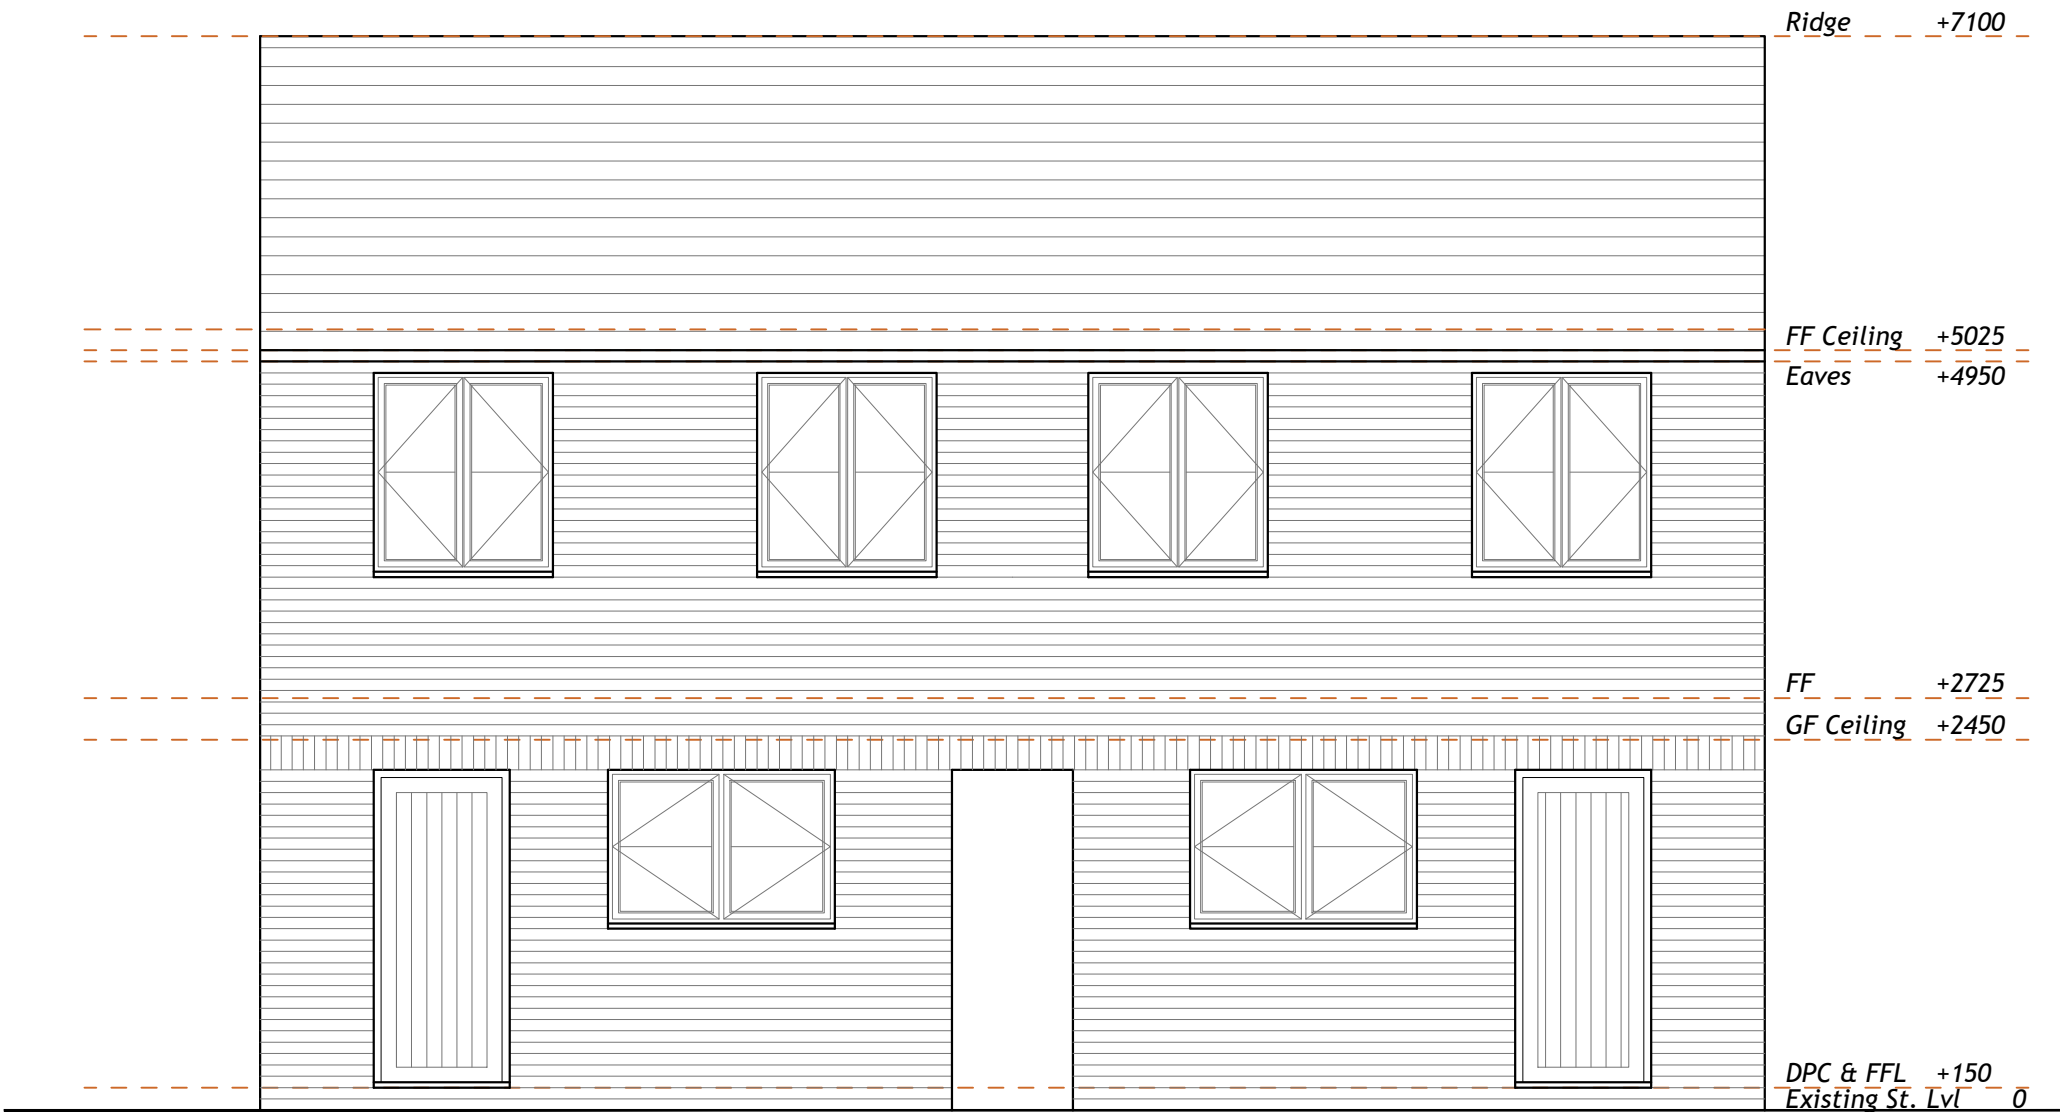

North elevation 1:100

NOTES:

Dimensions to be checked on site before commencing work. Any discrepancies shall be reported to the architect immediately.

Do not scale from these drawings except for planning purposes.

Use figured dimensions only.

Where applicable this drawing is to be read in conjunction with other consultants' drawings.

All drawings to be read in conjunction with specification and all other drawings including structural engineer and mechanical and electrical drawings / specification

A	15/03	Fenestration as approved	NW
REV	DATE	AMENDMENT	DRAWN

Helyer Davies Architects Ltd
1 The Old Flour Mill,
Emsworth, PO10 7BT
01243 370 715

www.hdarchitects.co.uk mail@hdarchitects.co.uk

PROJECT

95 Sultans Road

DRAWING

Finished Floor Levels Drawing

SCALE

as noted @ A3

DATE	NOV 2020	DRAWN	TP
DRAWING NUMBER	20165-01	REVISION	A