



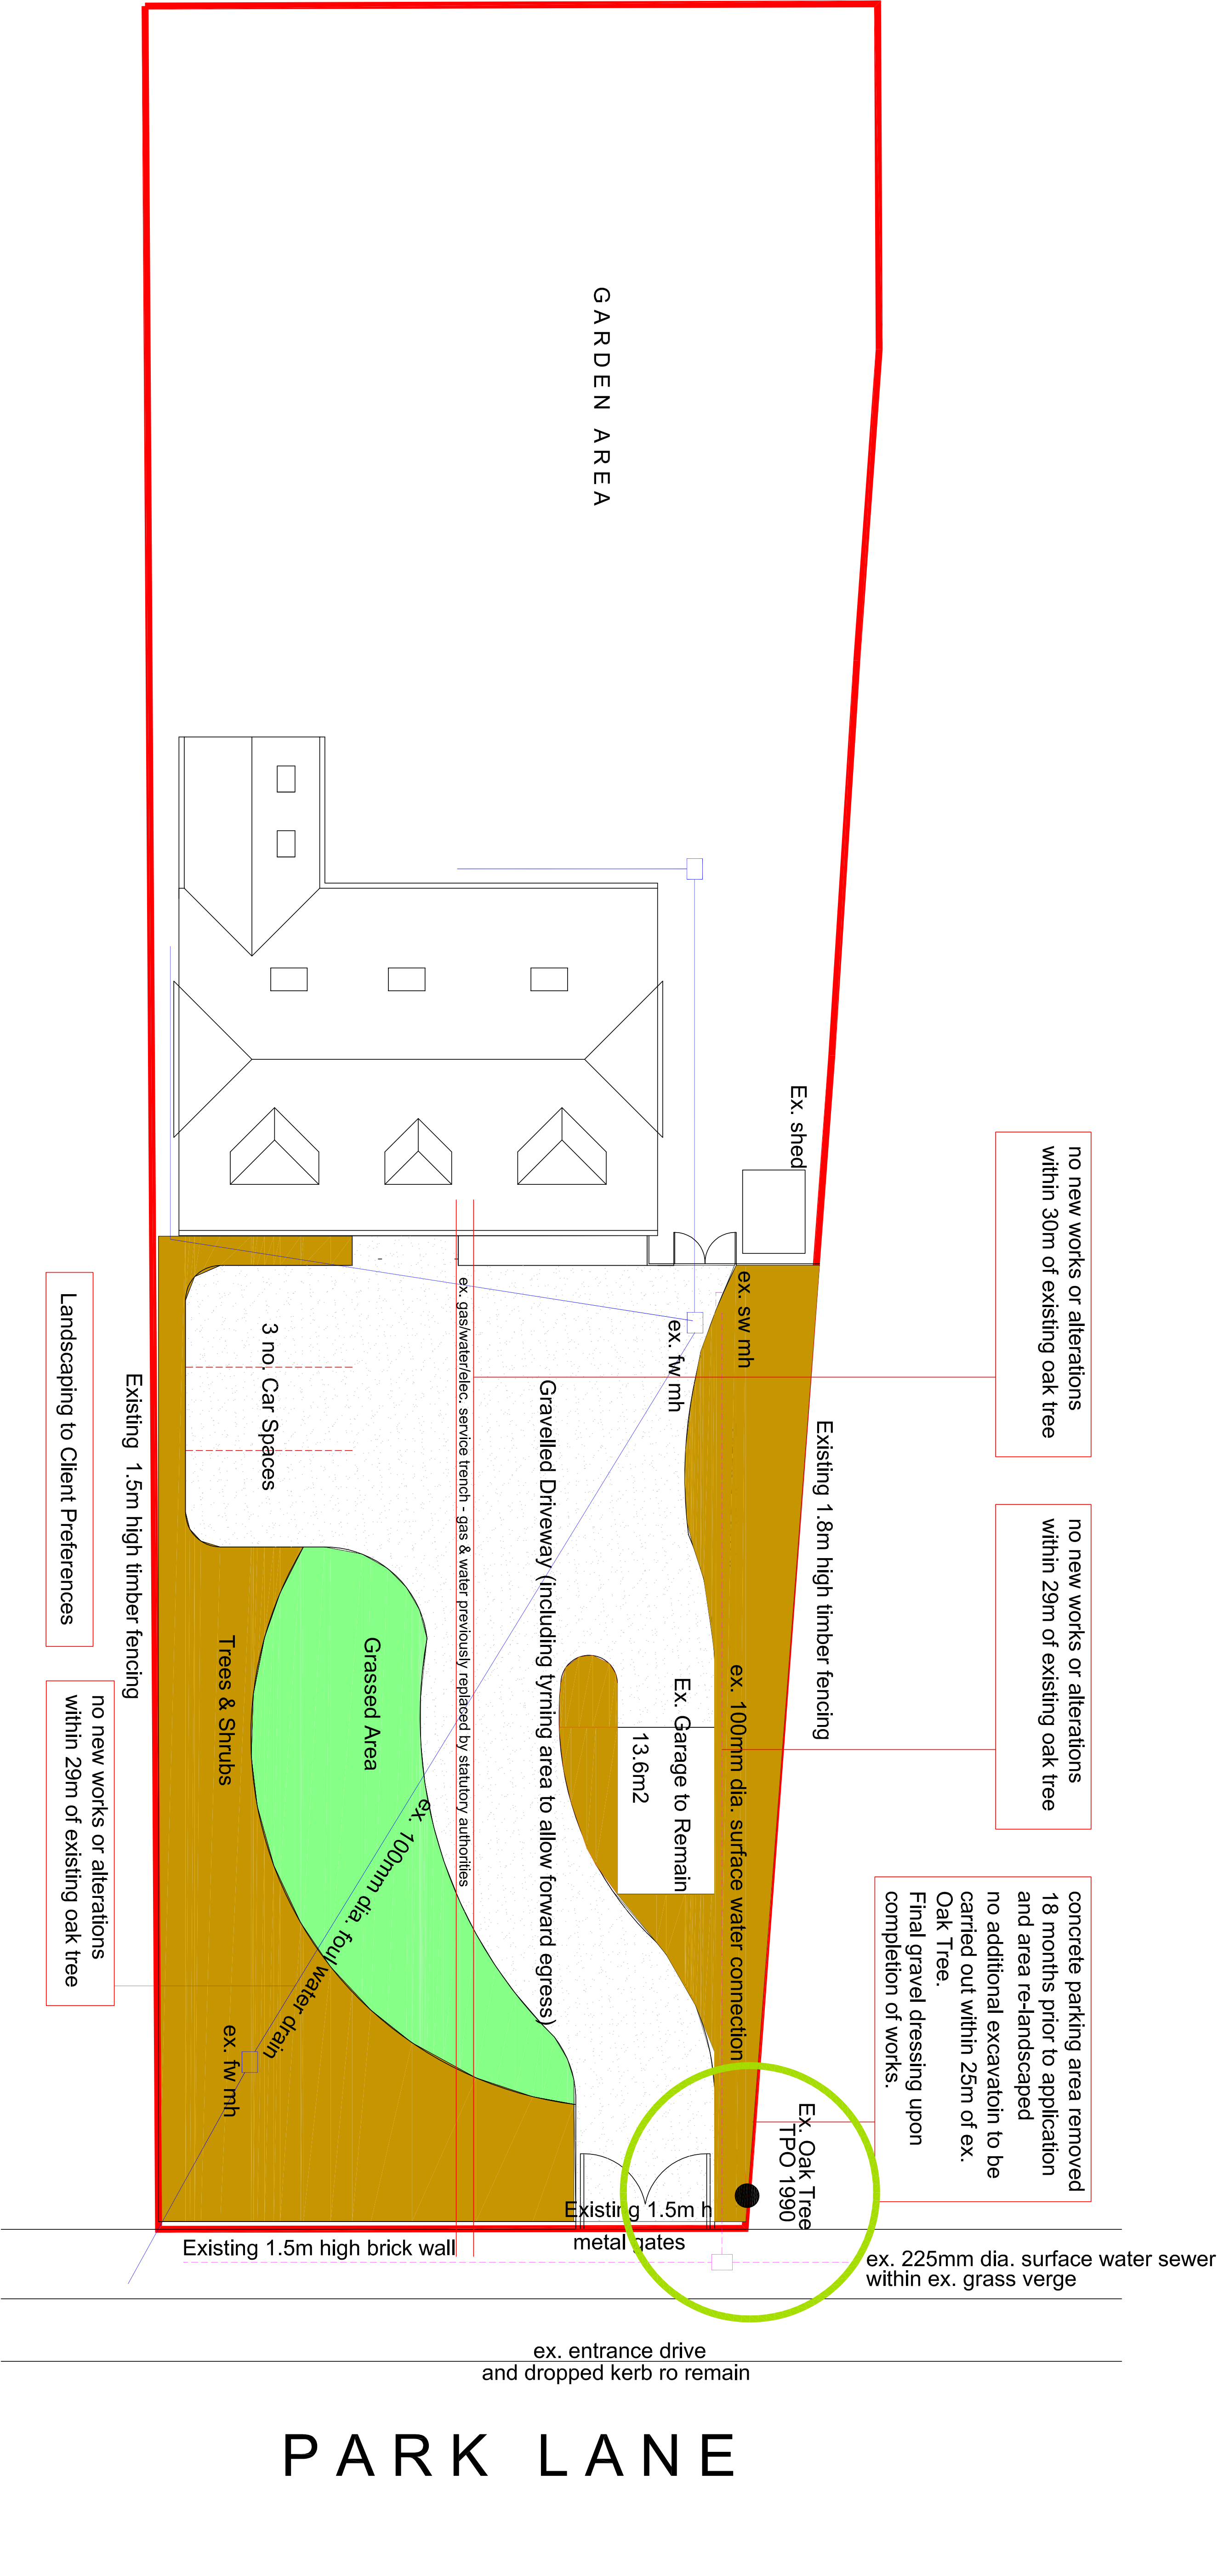

SITE PLAN

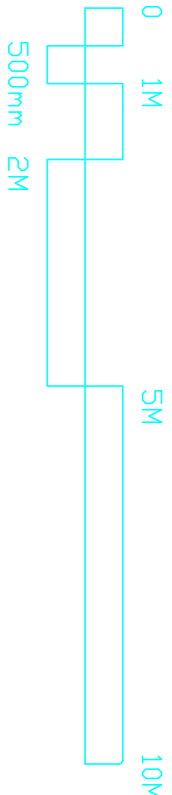

REVISION A1 AMENDED - 18/01/21 - PG		PETER GALLOWAY	
SCALE	TITLE	Extensions & Alterations	
1/100		28, Park Lane - Cowplain	
DATE	DETAIL	Watercourse	
Dec. 2020		Site Layout	
AUTHOR		DRAWING NO	
PG		20/200/P01	
PETER GALLOWAY ARCHITECTS		HAWKING, HAMPSHIRE PO9 1RA	
TEL: 02392 483153		MOB: 07808 483362	
E-MAIL: peter@galloway-architects.co.uk			