

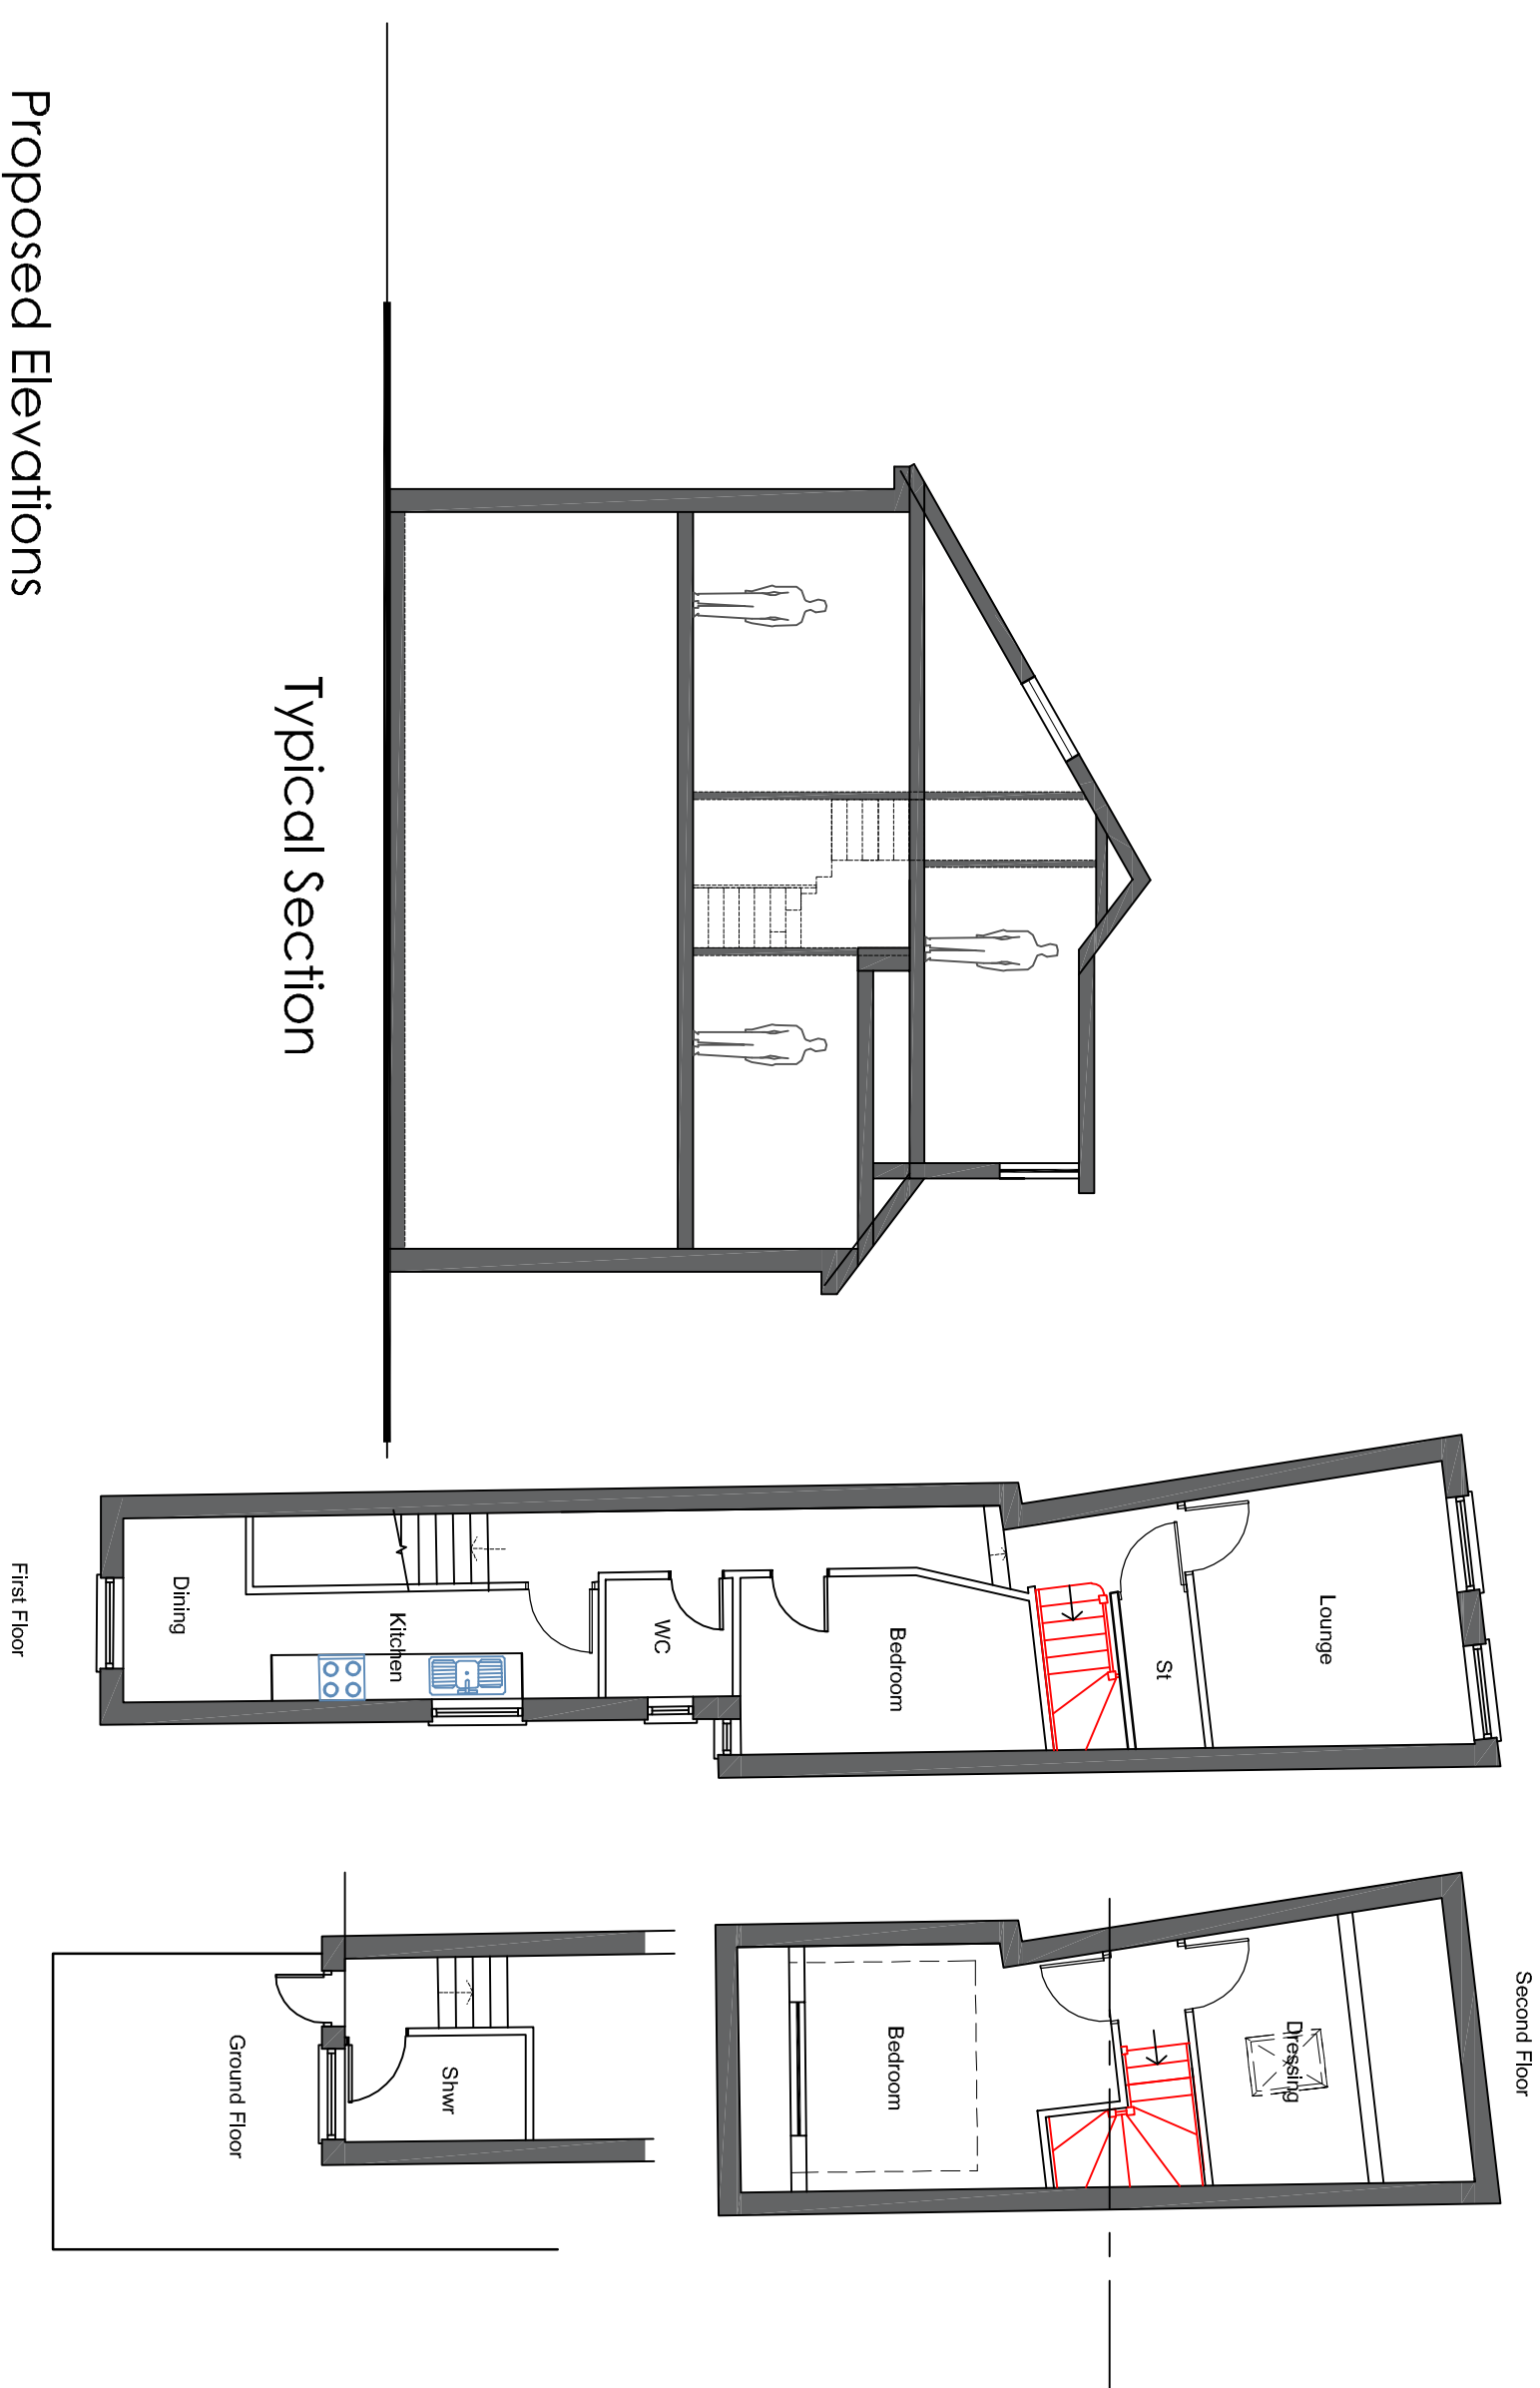


for 1:100

Proposed Floor Plans

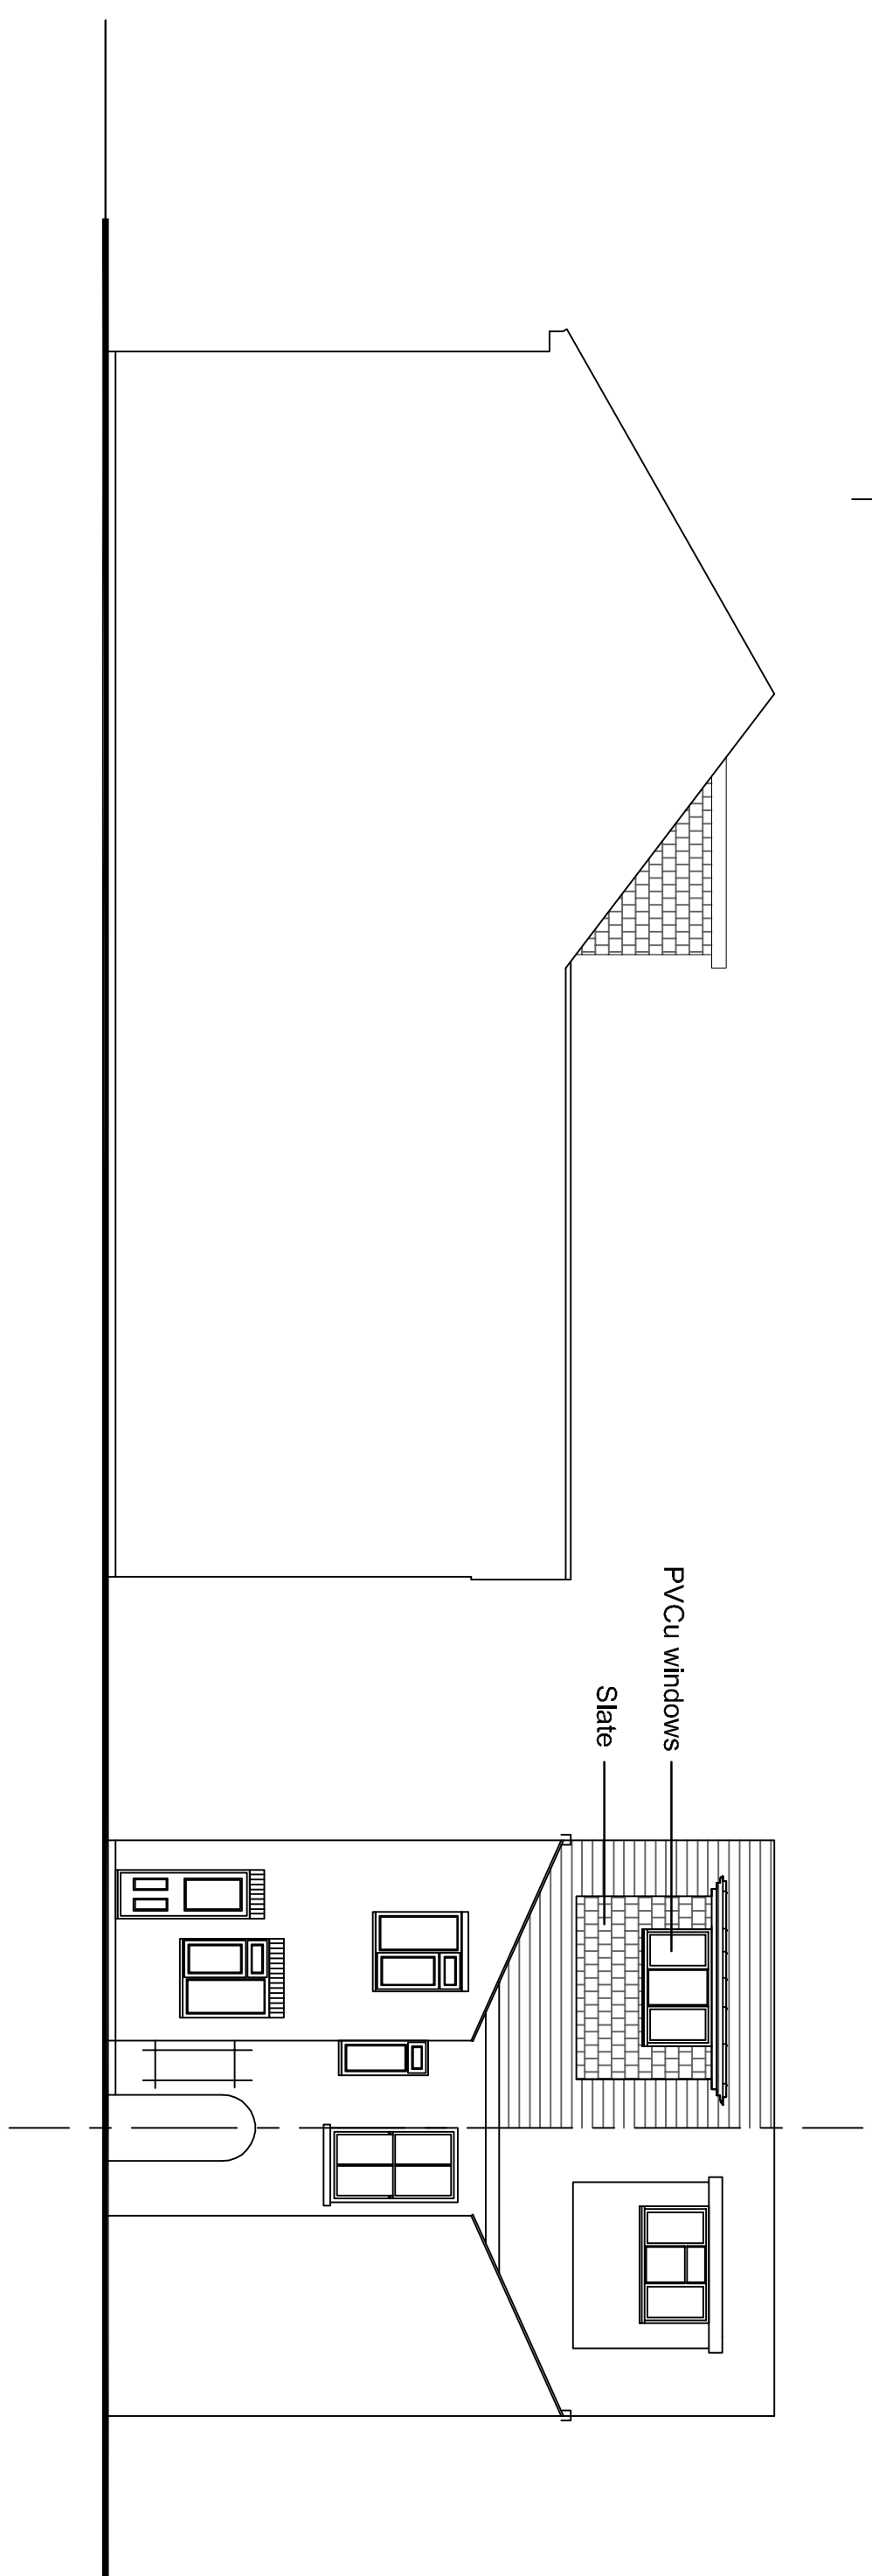


Proposed Elevations

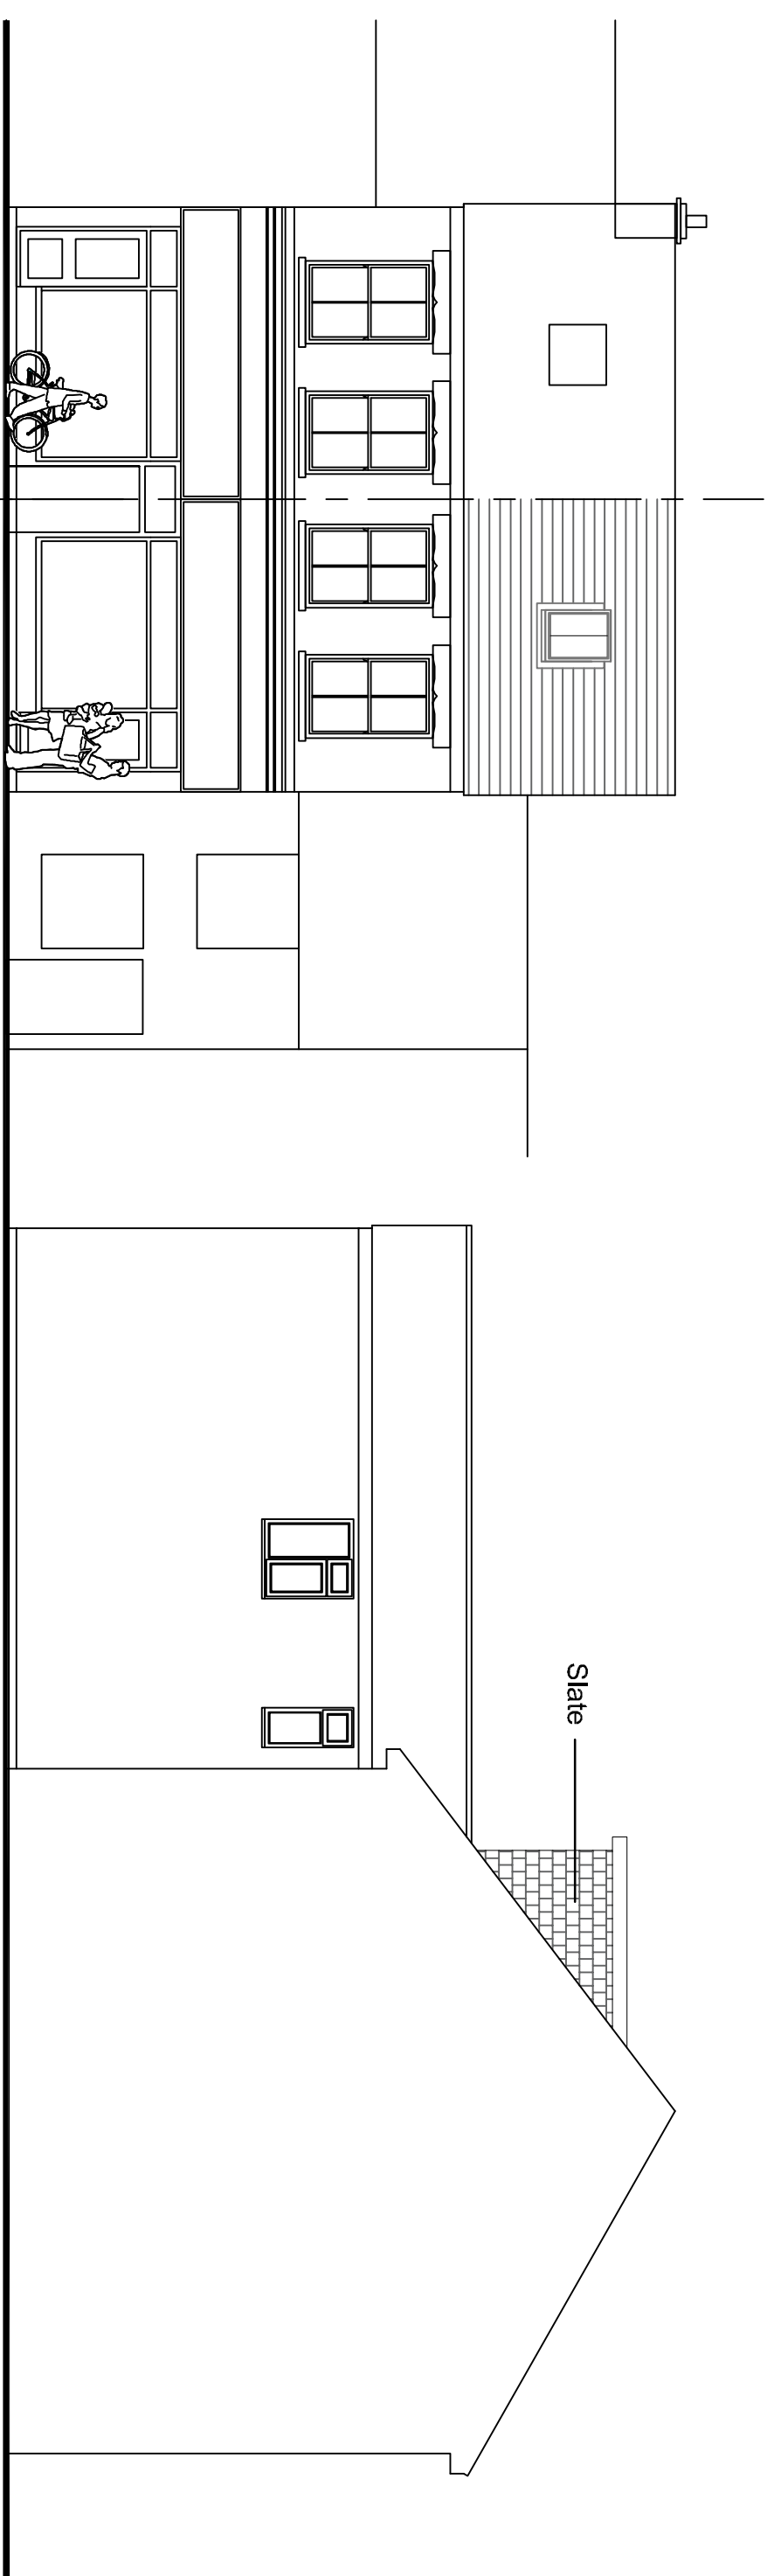

Existing Elevations




Existing Floor Plans

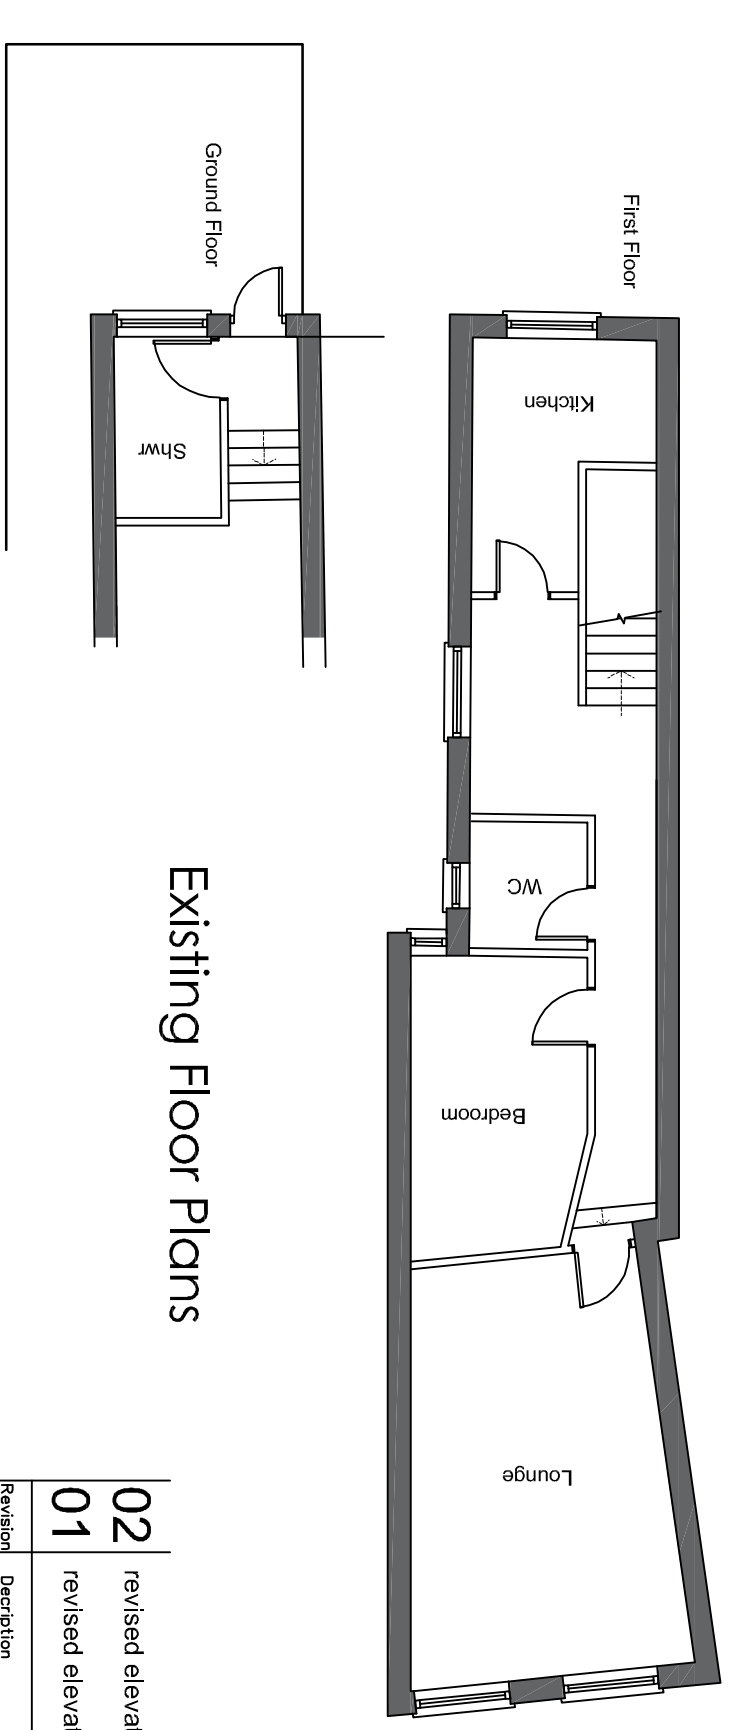

Scale in Metres
0 5 10 15 20 25 for 1:500

Scale in Metres
0 10 20 30 40 50 60
for 1:1250

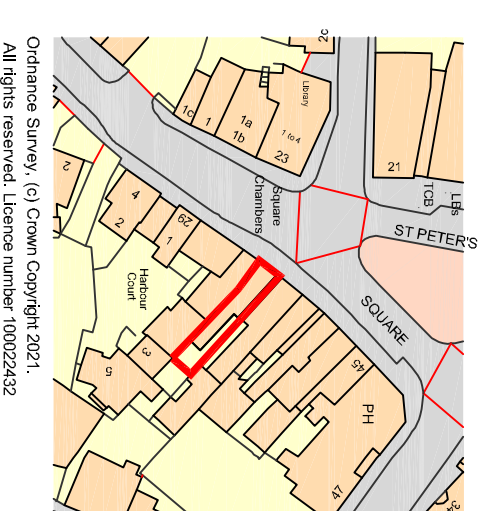

Ordinance Survey. (c) Crown Copyright 2021.
All rights reserved. Licence number 10002243.

Chris Flint Associates Ltd
CHARTERED SURVEYORS - PROJECT MANAGERS

DEVELOPMENT CONSULTANTS

Drawn By	Date	SHEET SIZE	Approved By	Date
CF	01/02/21	A1		

Drawing No.	Revision:	Scale:
CFA FULL 01	02	1-100

PLANNING

2 Emerald Close Waterville Hants PO7 8NZ
tel: 023 92 432484 fax: 023 92 358554
Email: christflinassociates@gmail.com