

95 Sultans Road

NOTES:


Dimensions to be checked on site before commencing work. Any discrepancies shall be reported to the architect immediately.

Do not scale from these drawings except for planning purposes.


Use figured dimensions only.

Where applicable this drawing is to be read in conjunction with other consultants' drawings.


All drawings to be read in conjunction with specification and all other drawings including structural engineer and mechanical and electrical drawings / specification

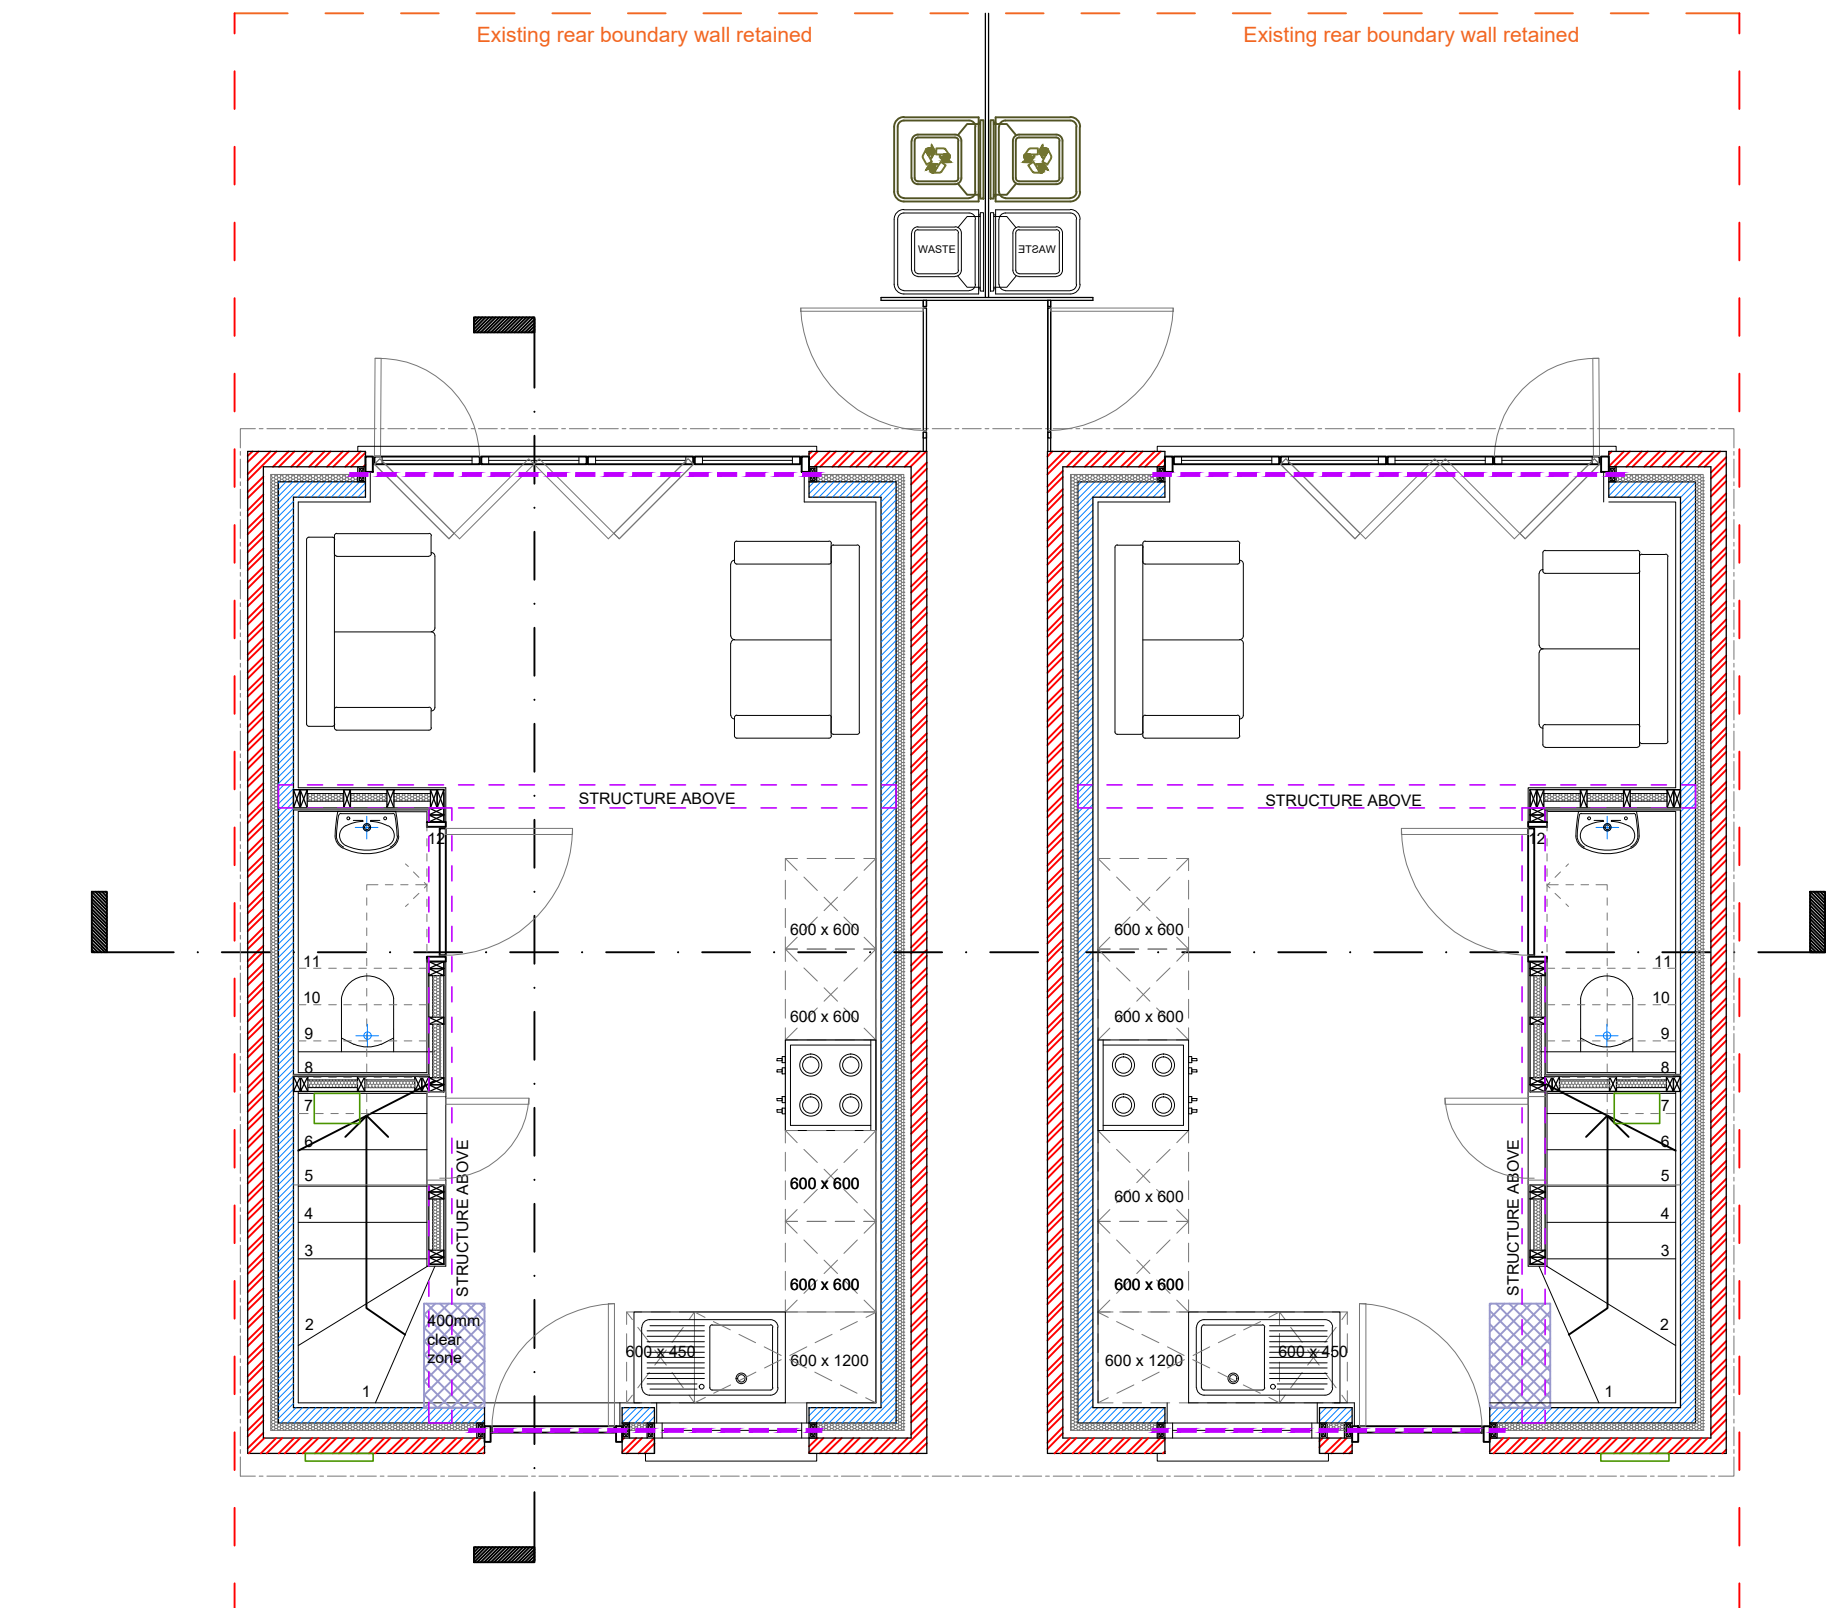


GROUND FLOOR PLAN
1:50

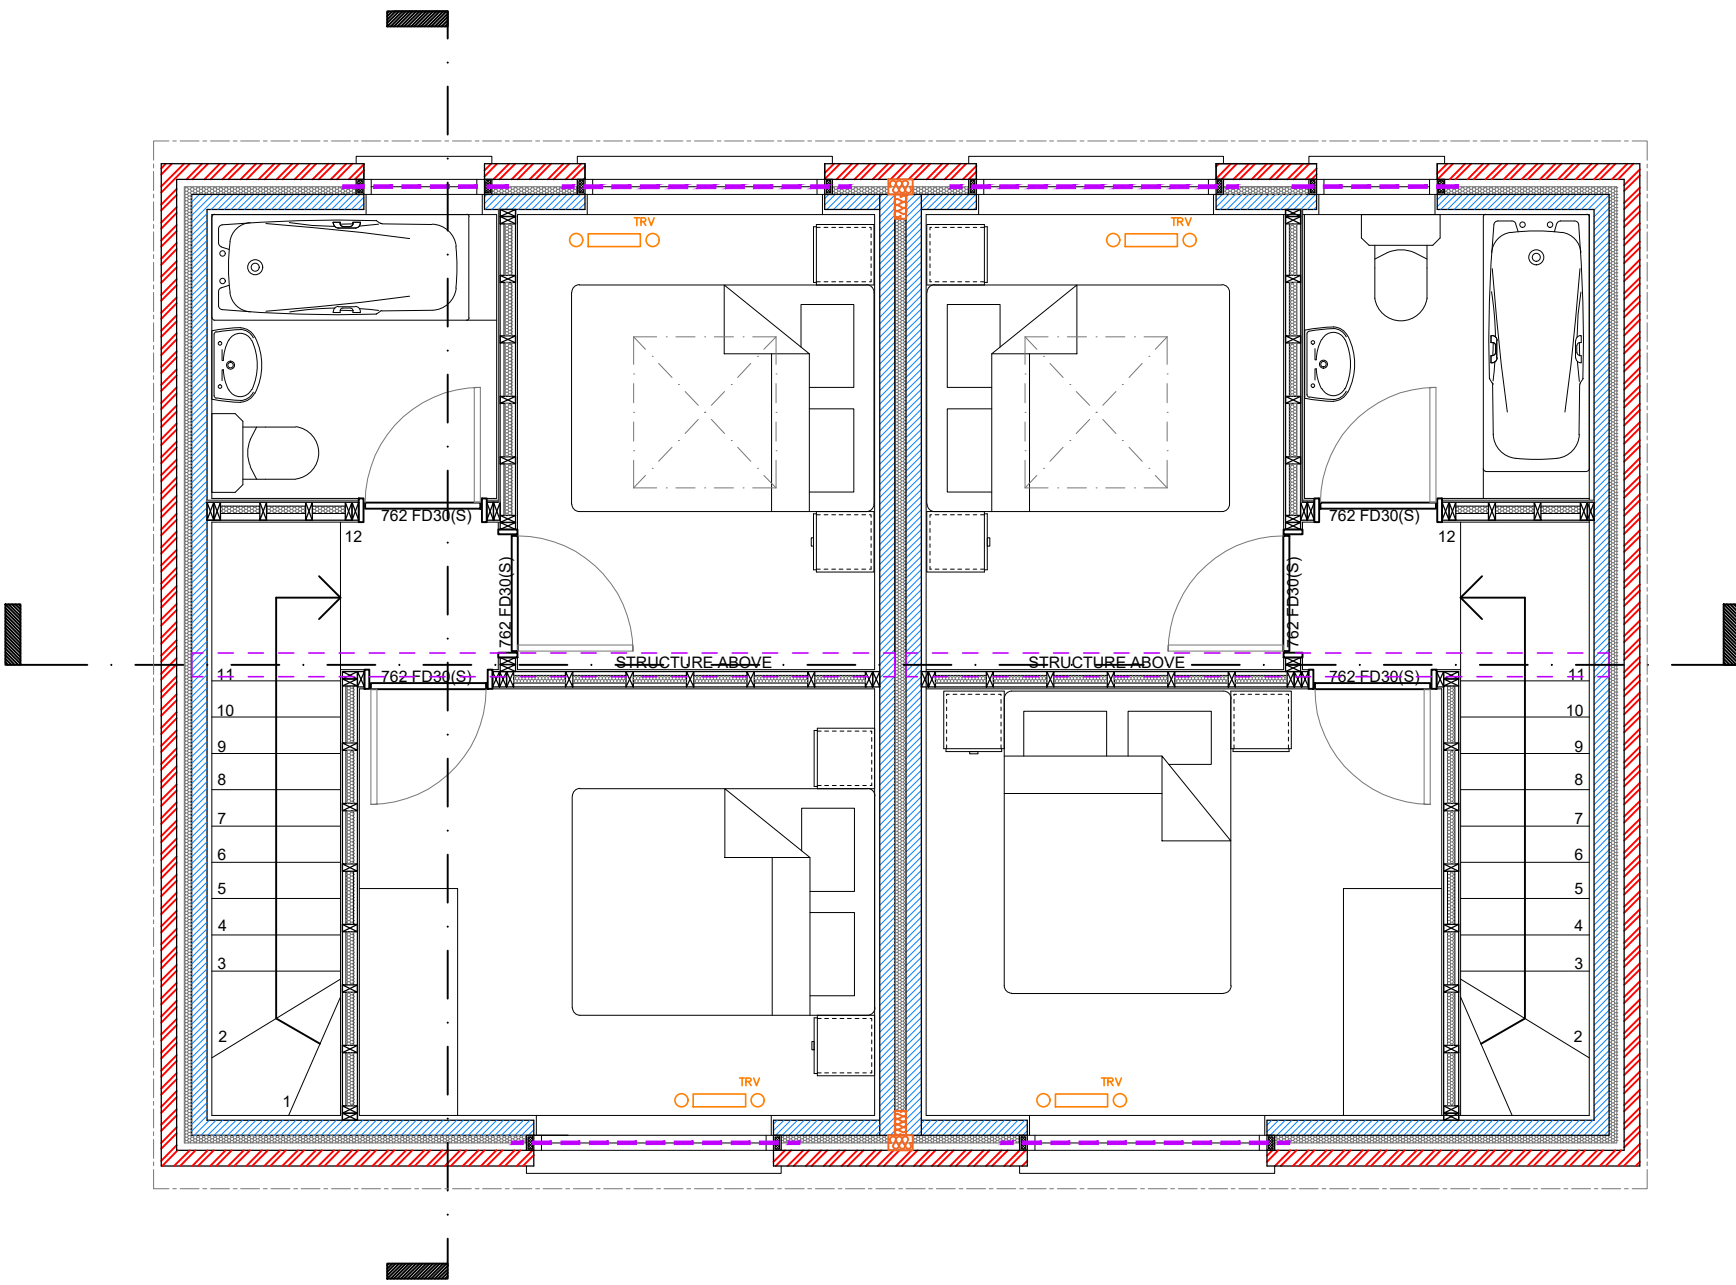


FIRST FLOOR PLAN
1:50

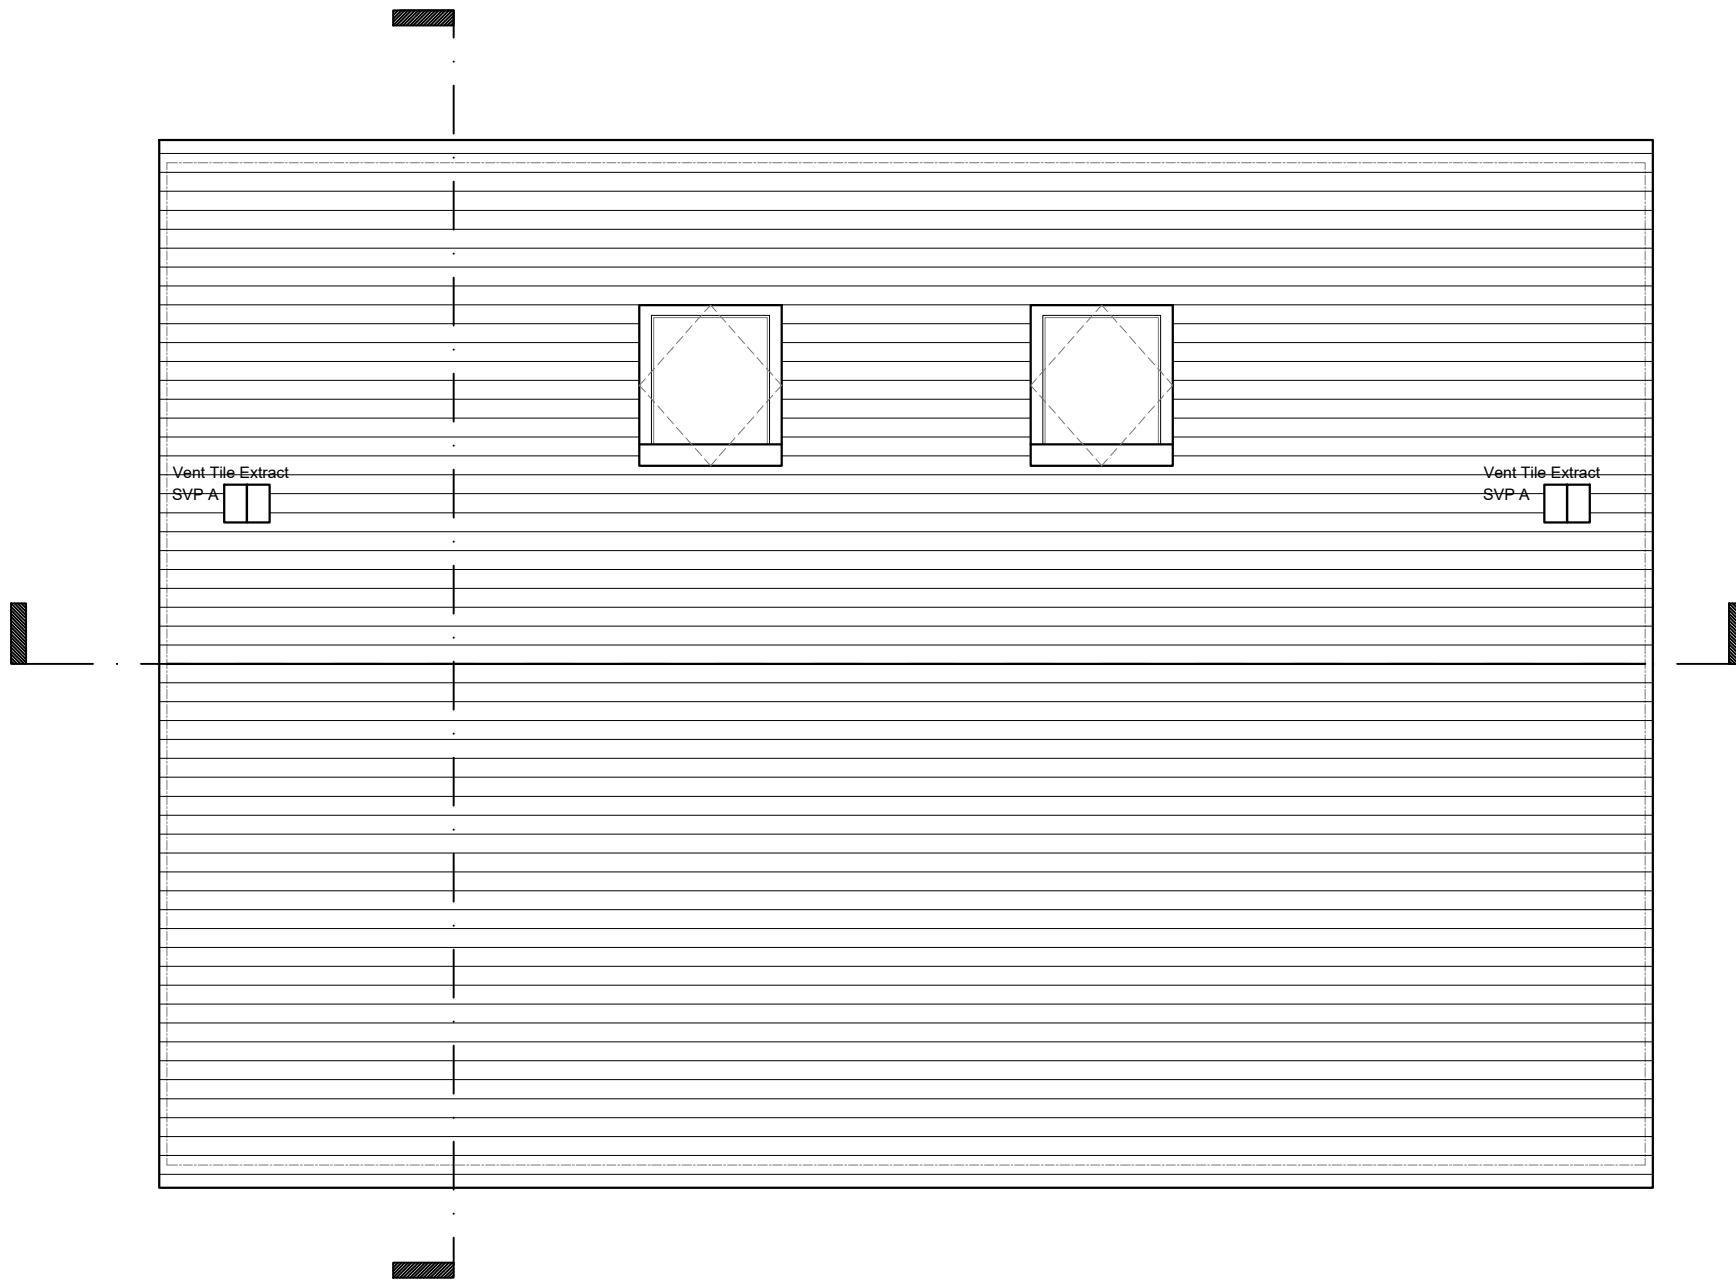


ROOF PLAN
1:50

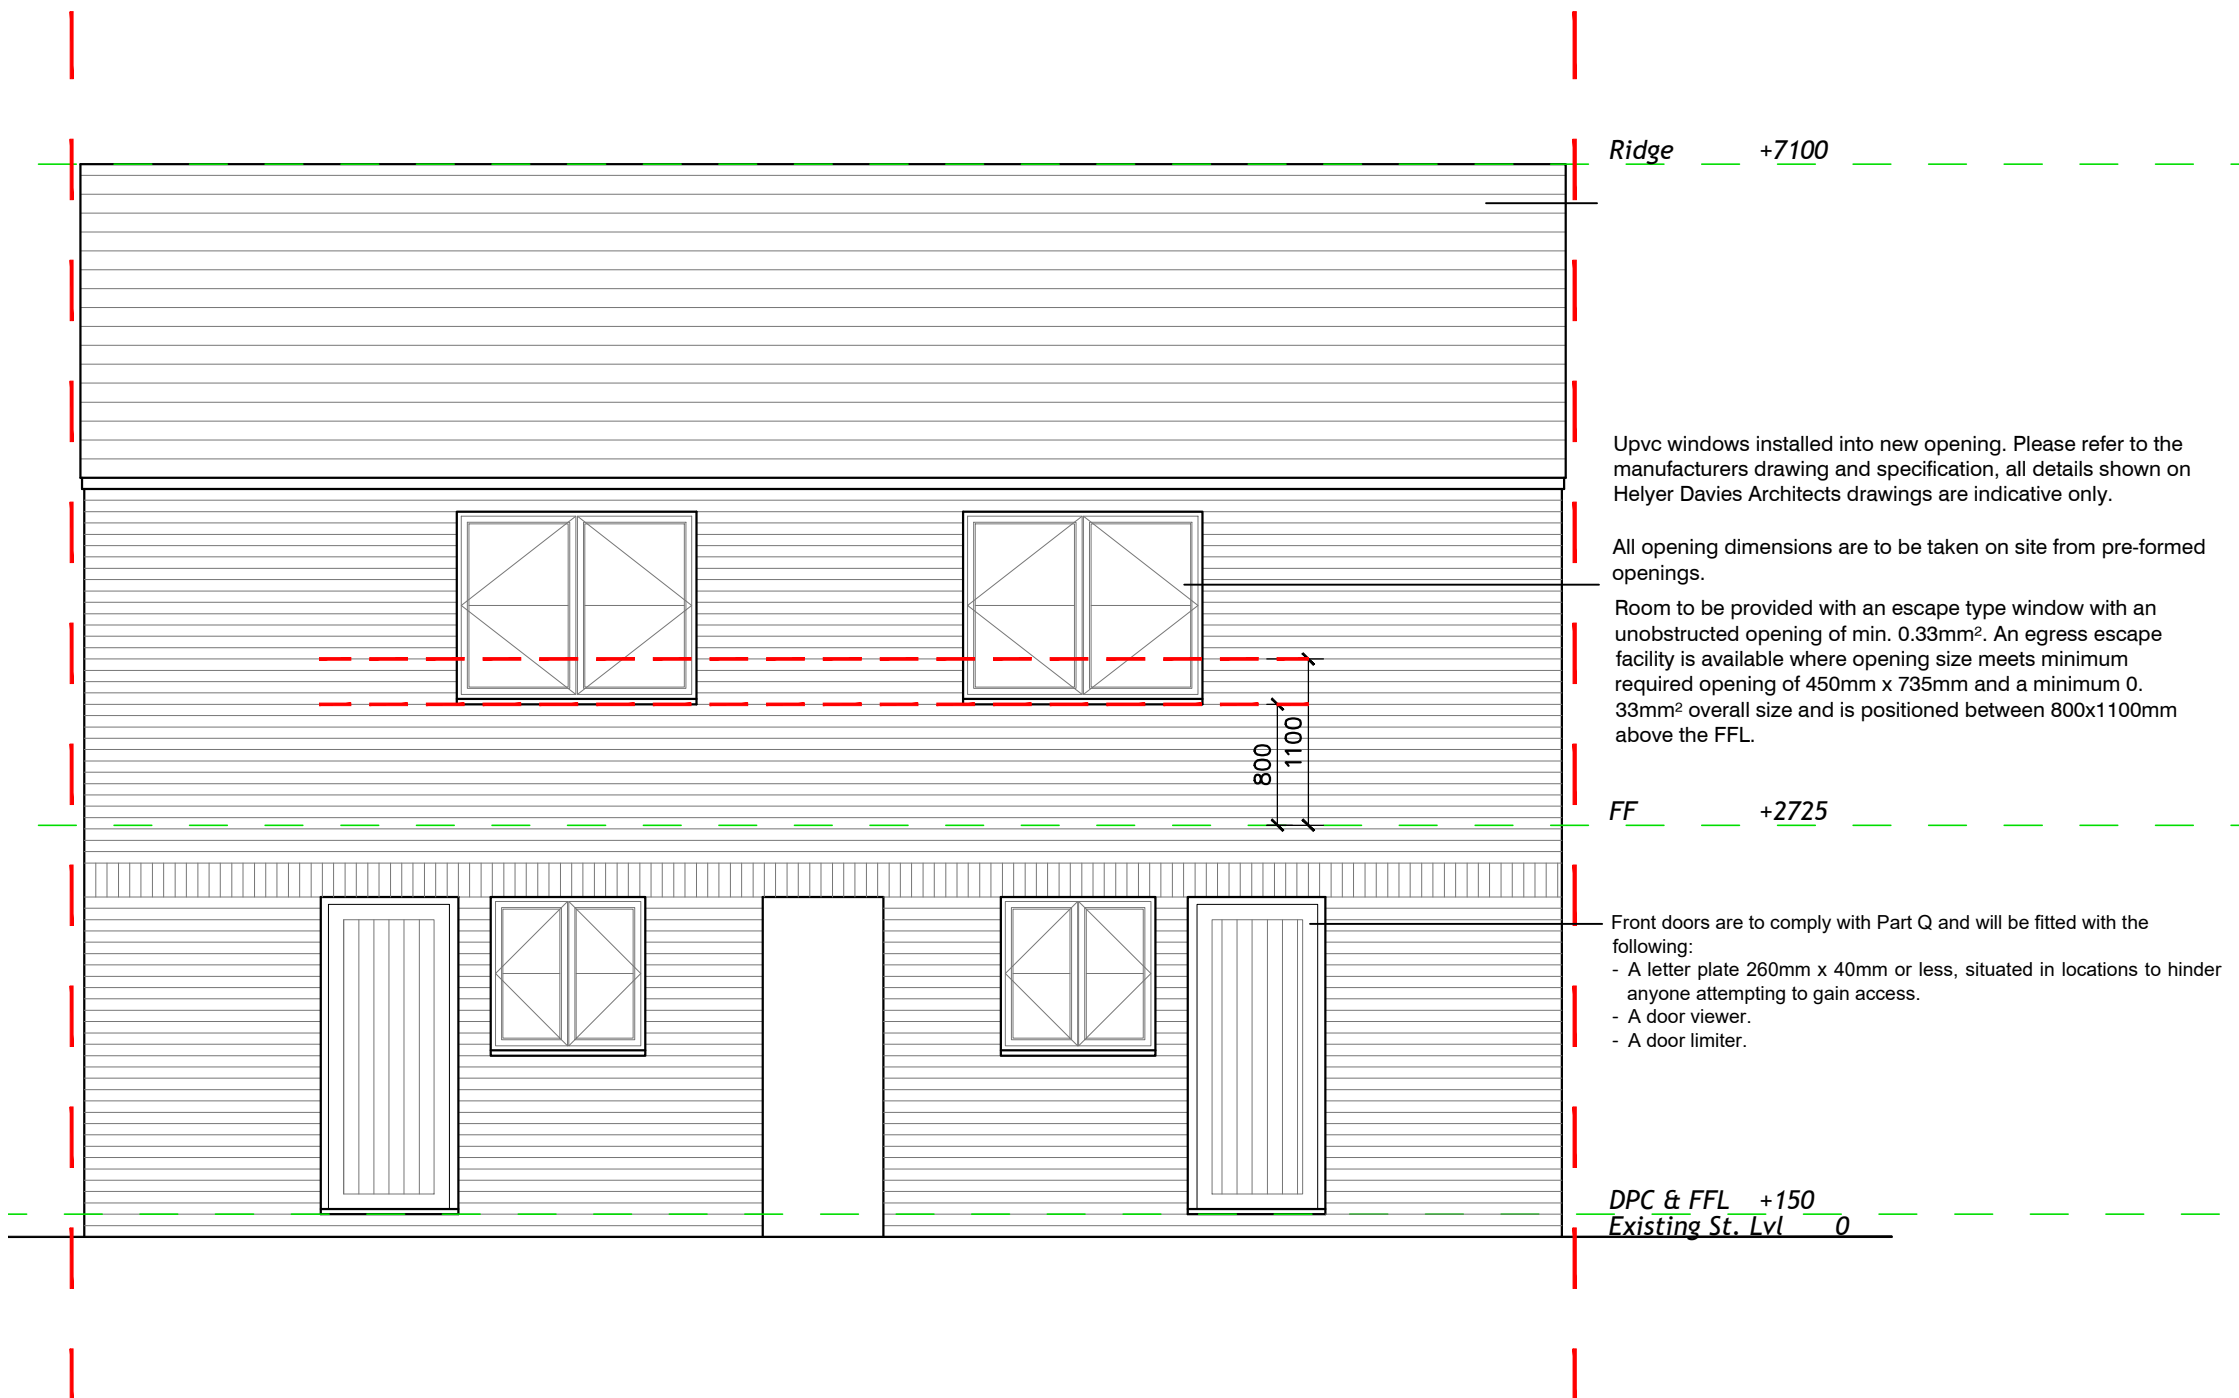

FRONT ELEVATION
[north] 1:50

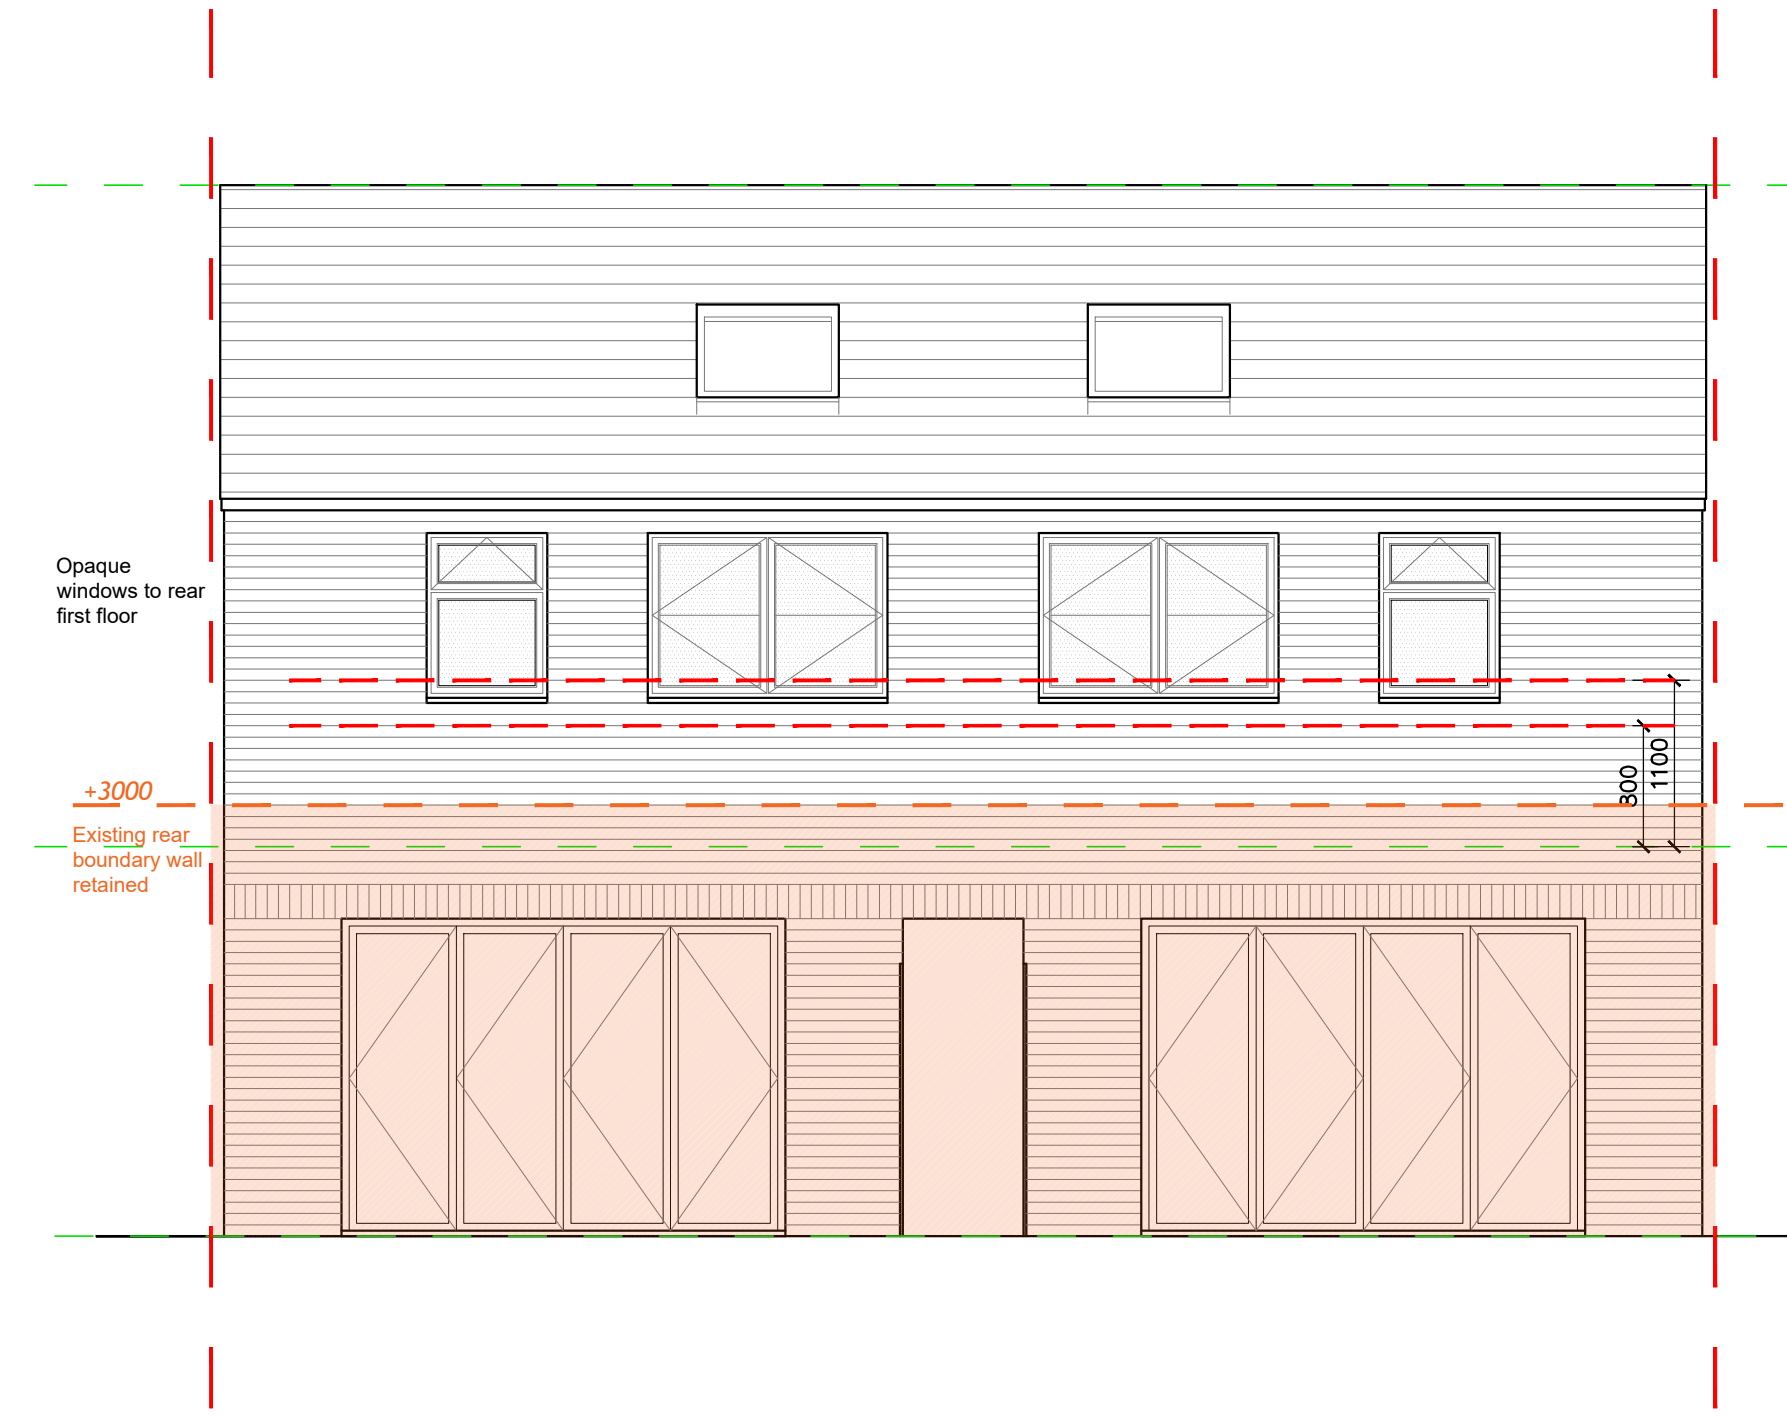

REAR ELEVATION
[south] 1:50

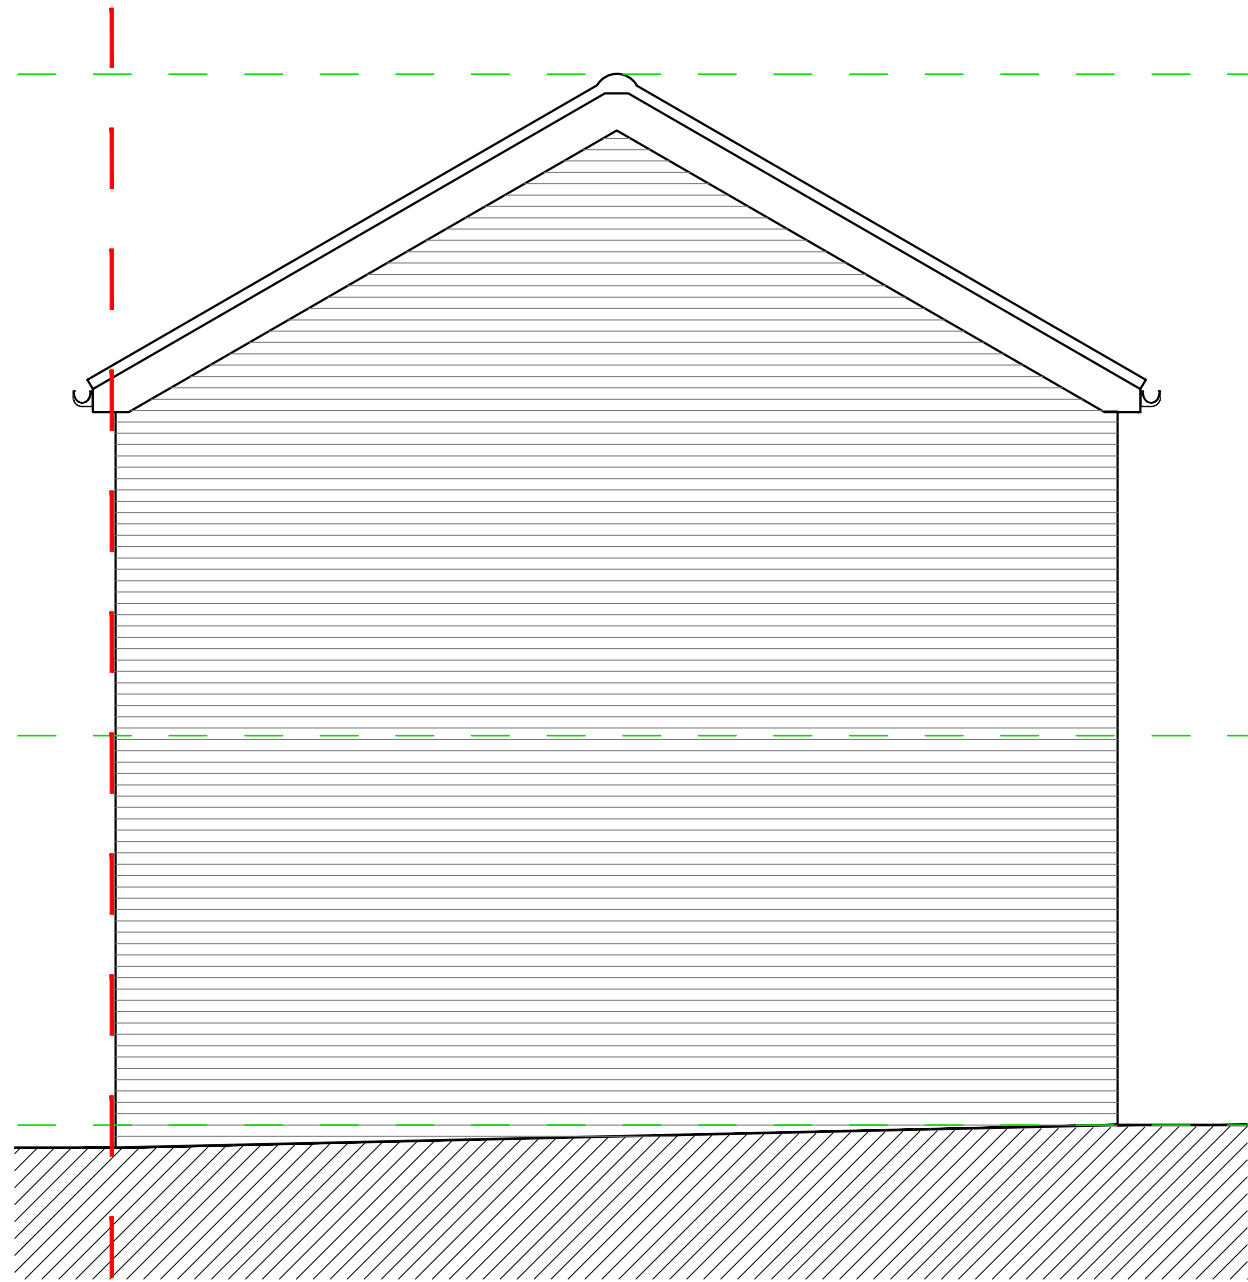

SIDE ELEVATION
[east] 1:50

REV	DATE	AMENDMENT	DRAWN
hd	architects	Helyer Davies Architects Ltd 1 The Old Flour Mill, Emsworth, PO10 7BT 01243 370 715 www.hdarchitects.co.uk mail@hdarchitects.co.uk	
PROJECT	95 North Street 2 New Dwellings Access via Sultans Road		
DRAWING	SCALE		
Floor Plans	1:50 @A1		
Elevations	1:50 @A1		
DATE	March 2021	DRAWN	NW
DRAWING NUMBER	20165-105	REVISION	