


Proposed Ground Floor Plan

1 : 50 @ A3

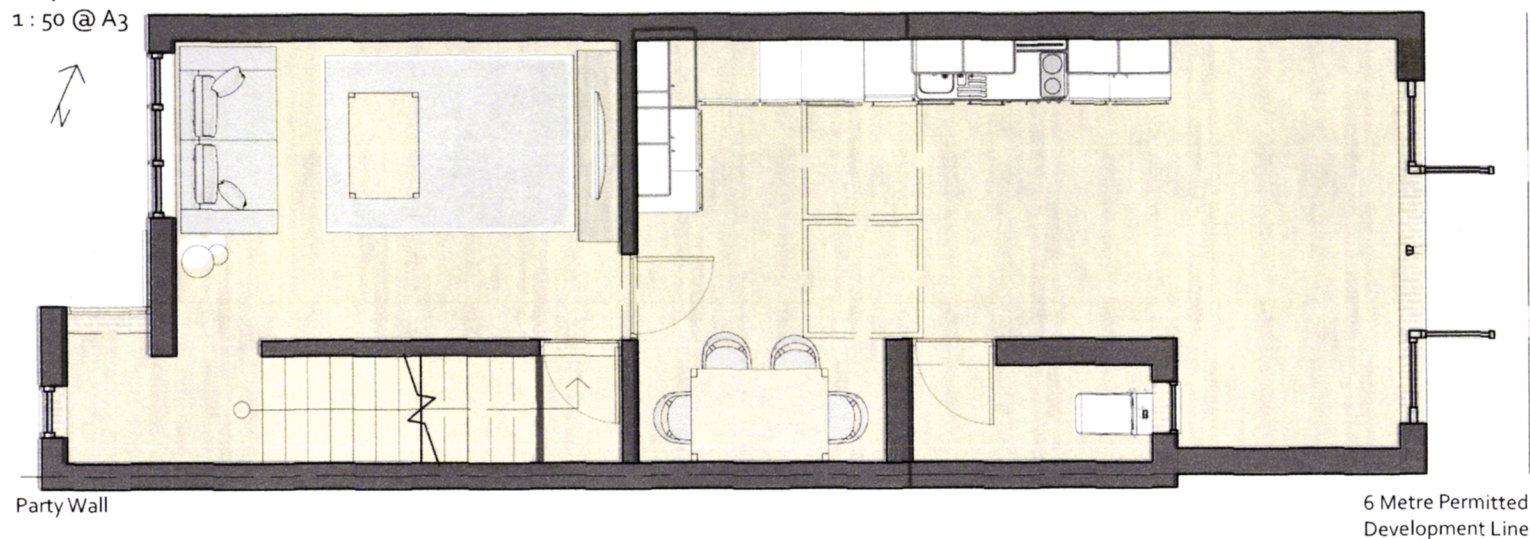


Proposed First Floor Plan

1 : 50 @ A3



Do not scale. Schematic drawings, all dimensions subject to site survey.

Scale 1 : 50

 

THIS DRAWING IS THE COPYRIGHT
2021 OF PEPPER CONSULTING.

Rev	Date	Notes	By
 ARCHITECTURAL DESIGN CONSULTANTS & PROJECT MANAGEMENT			
Client:	Mr and Mrs Handley.		
Project:	30 Holst Way Waterlooville Hampshire PO7 5SJ Rear Extension		
Title:	Proposed: Ground Floor Plan and First Floor Plan.		
Scale:	1 : 50 @ A3	Date:	26/02/2021
Drawn By:	FEP	Checked By:	MP
Issue:	Lawful Development Certificate		