


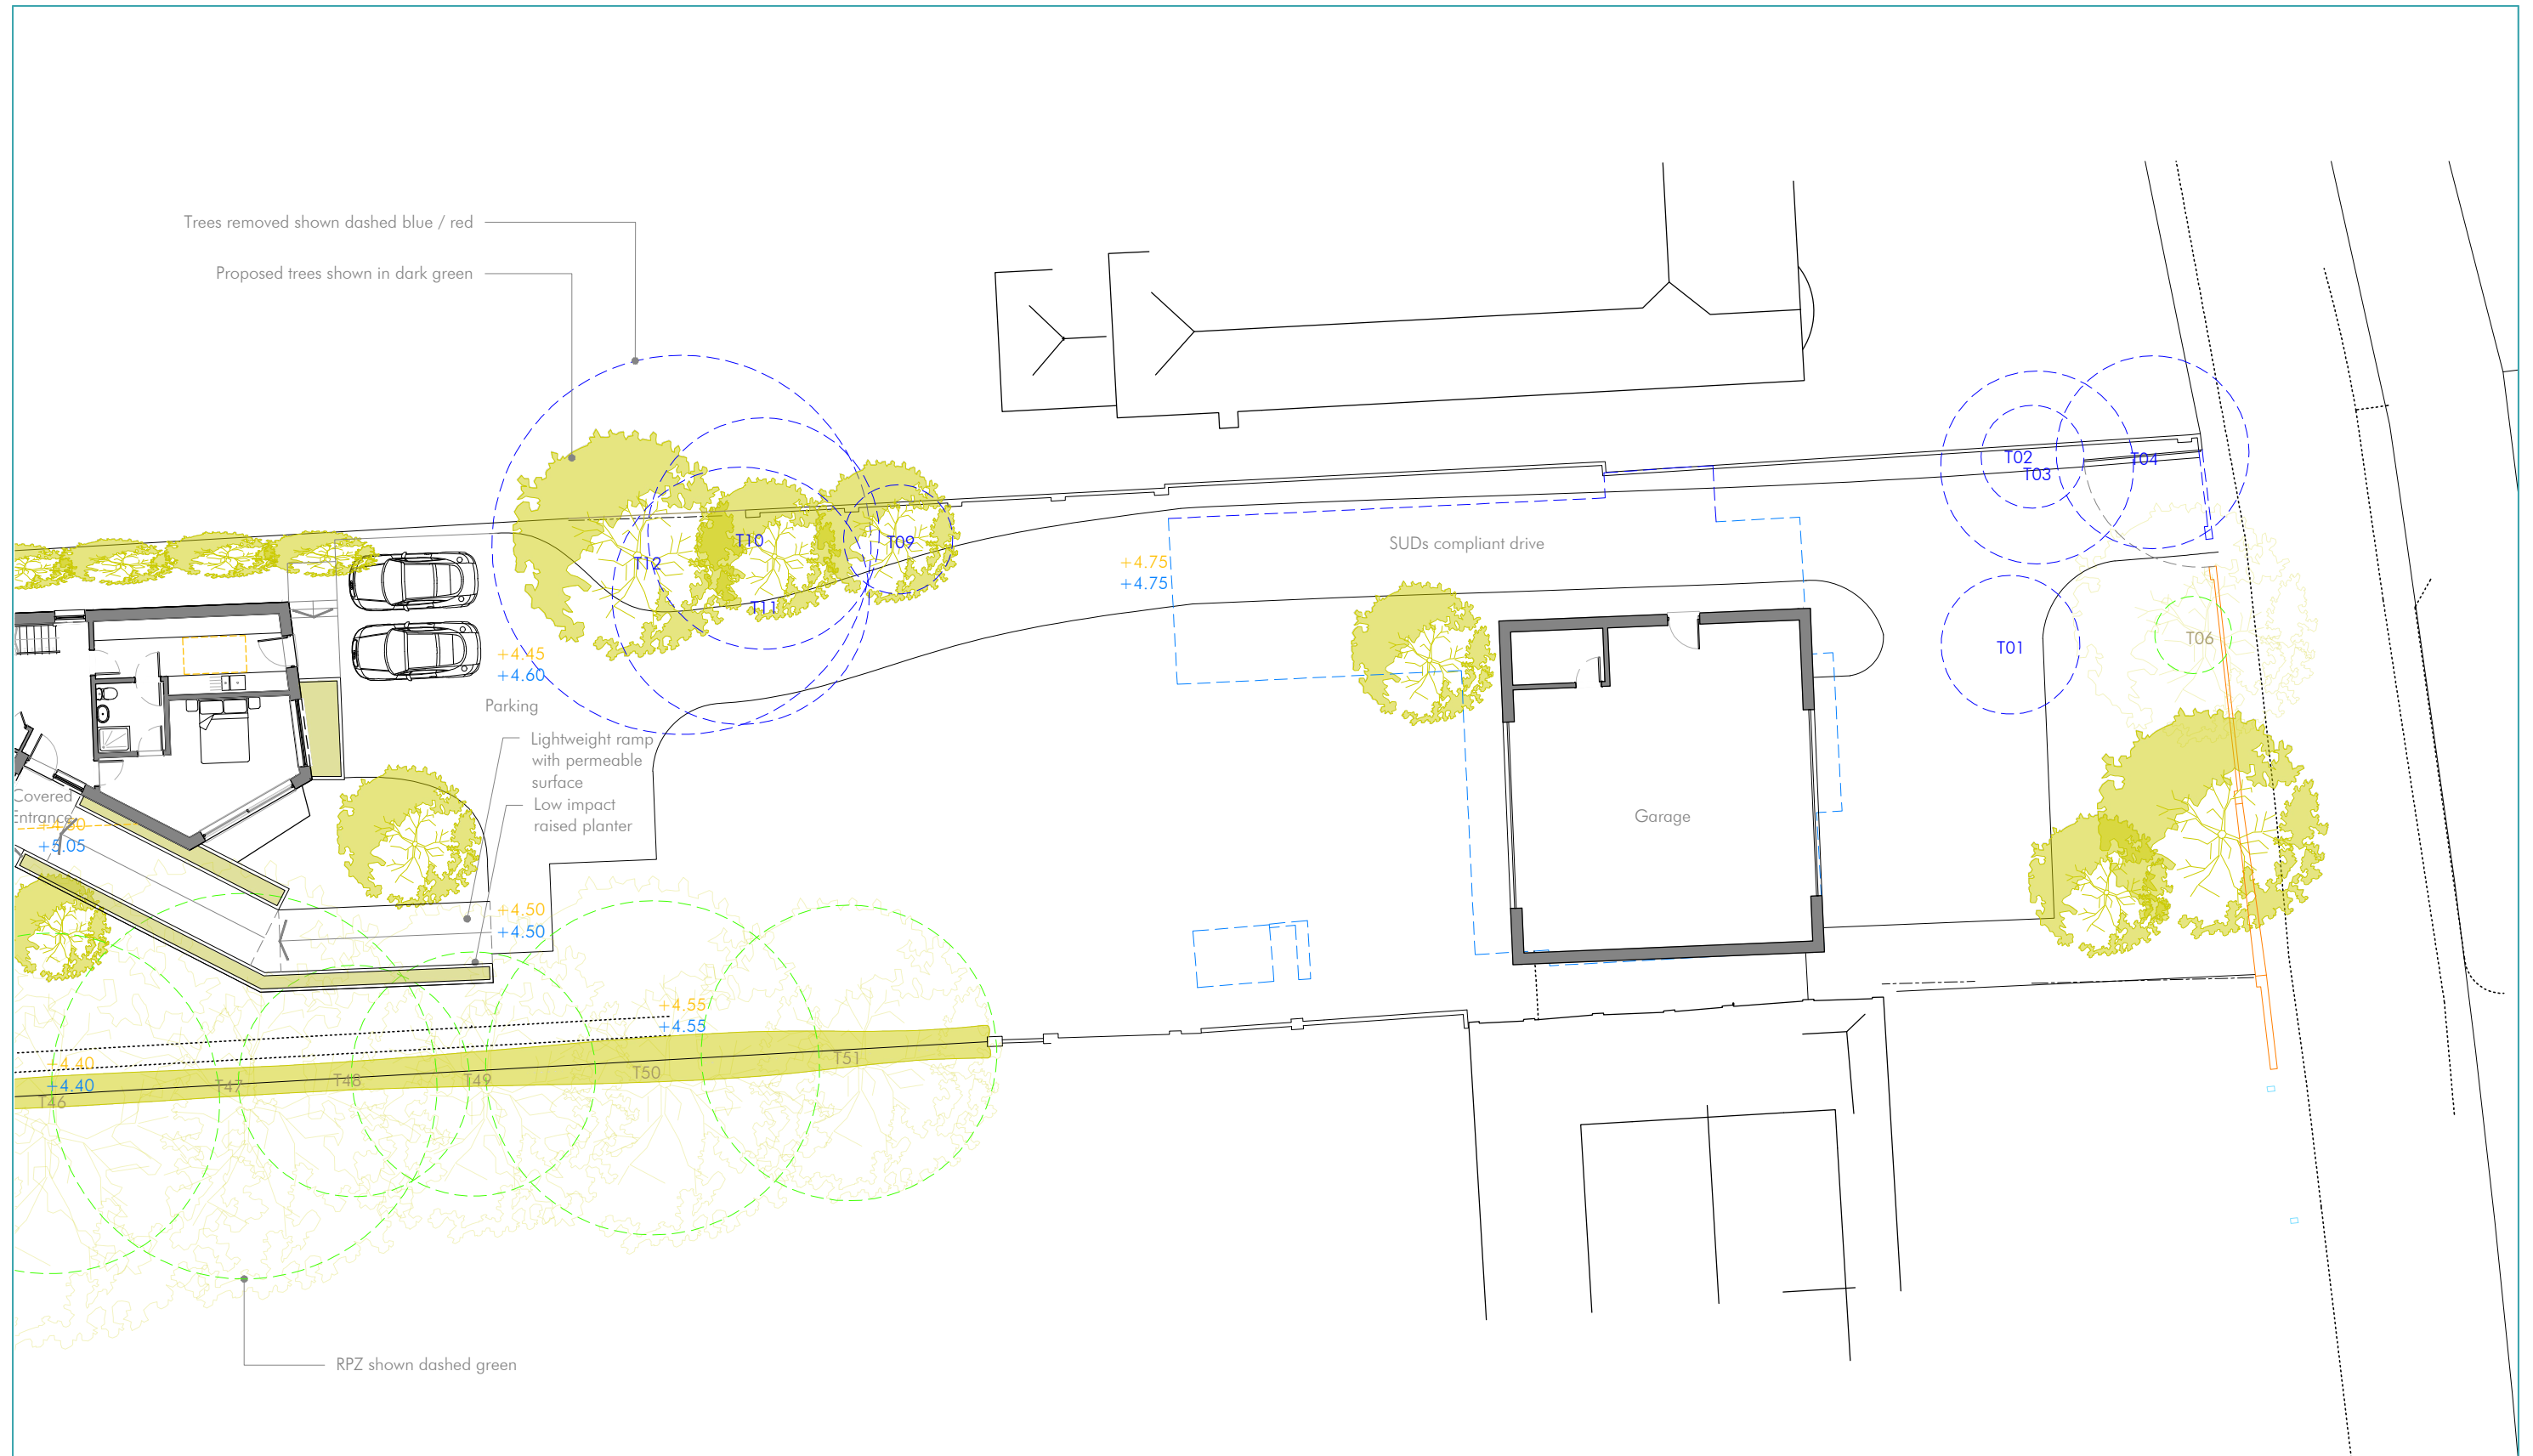

Tree retained RPZ

Tree removed RPZ

Category U tree removed RPZ

Category U tree retained indicative RPZ

Proposed tree

Retained tree canopy

Existing levels

Proposed levels

+0.00

+0.00

1:1250	0mm	10m	20m	50m
1:500	0mm	5m	10m	25m
1:200	0mm	2m	4m	10m
1:100	0mm	1m	2m	5m
1:1	0mm	10mm	20mm	50mm

Project 48 Sinah Lane Drawing Site Plan - Part 1	Project No. 2016 Dwg No. 3.011 Scale 1:200 @ A3	<table><tr><th>Rev</th><th>Date</th><th>Notes</th></tr><tr><td>02</td><td>21.02.21</td><td>Floor plan updated</td></tr></table>	Rev	Date	Notes	02	21.02.21	Floor plan updated	The Studio @ The Barns Church Lane, Northney PO11 0SB 07365 111998 info@hebdendesignstudio.com www.hebdendesignstudio.com	Hebden design studio architecture / town planning / interior design / project management	Notes: Do not scale from this drawing unless for the purposes of Local Authority Planning Approval. Please verify that the information is correctly printed to scale by checking the control bar. This drawing must be read in conjunction with all other related drawings and documentation. This drawing is copyright of Hebden Design Studio Ltd ©. All rights reserved
Rev	Date	Notes									
02	21.02.21	Floor plan updated									