


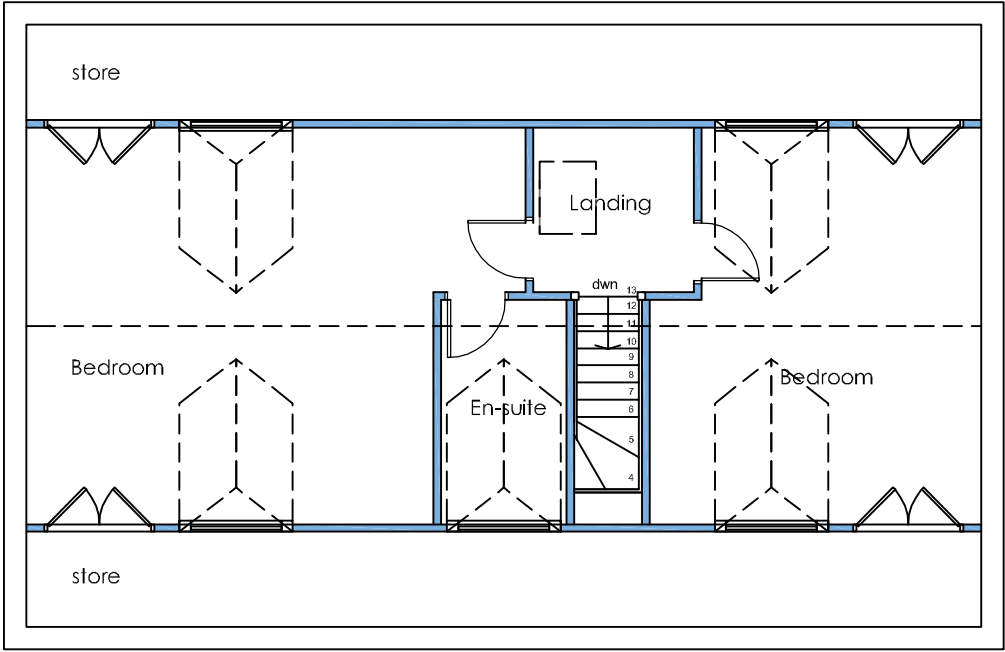
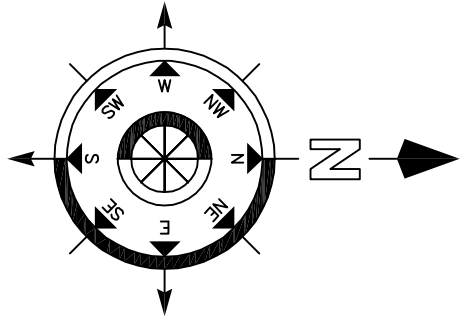
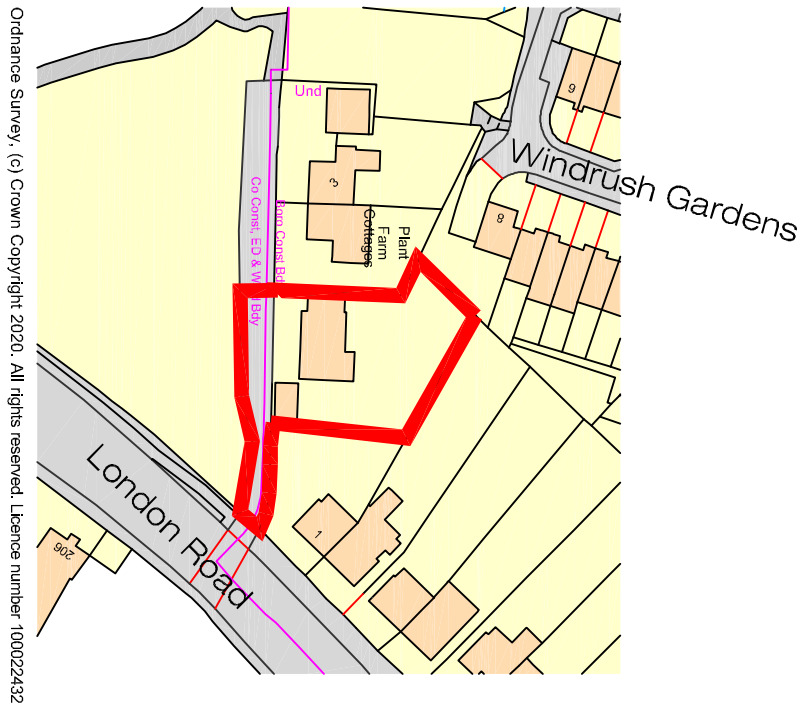


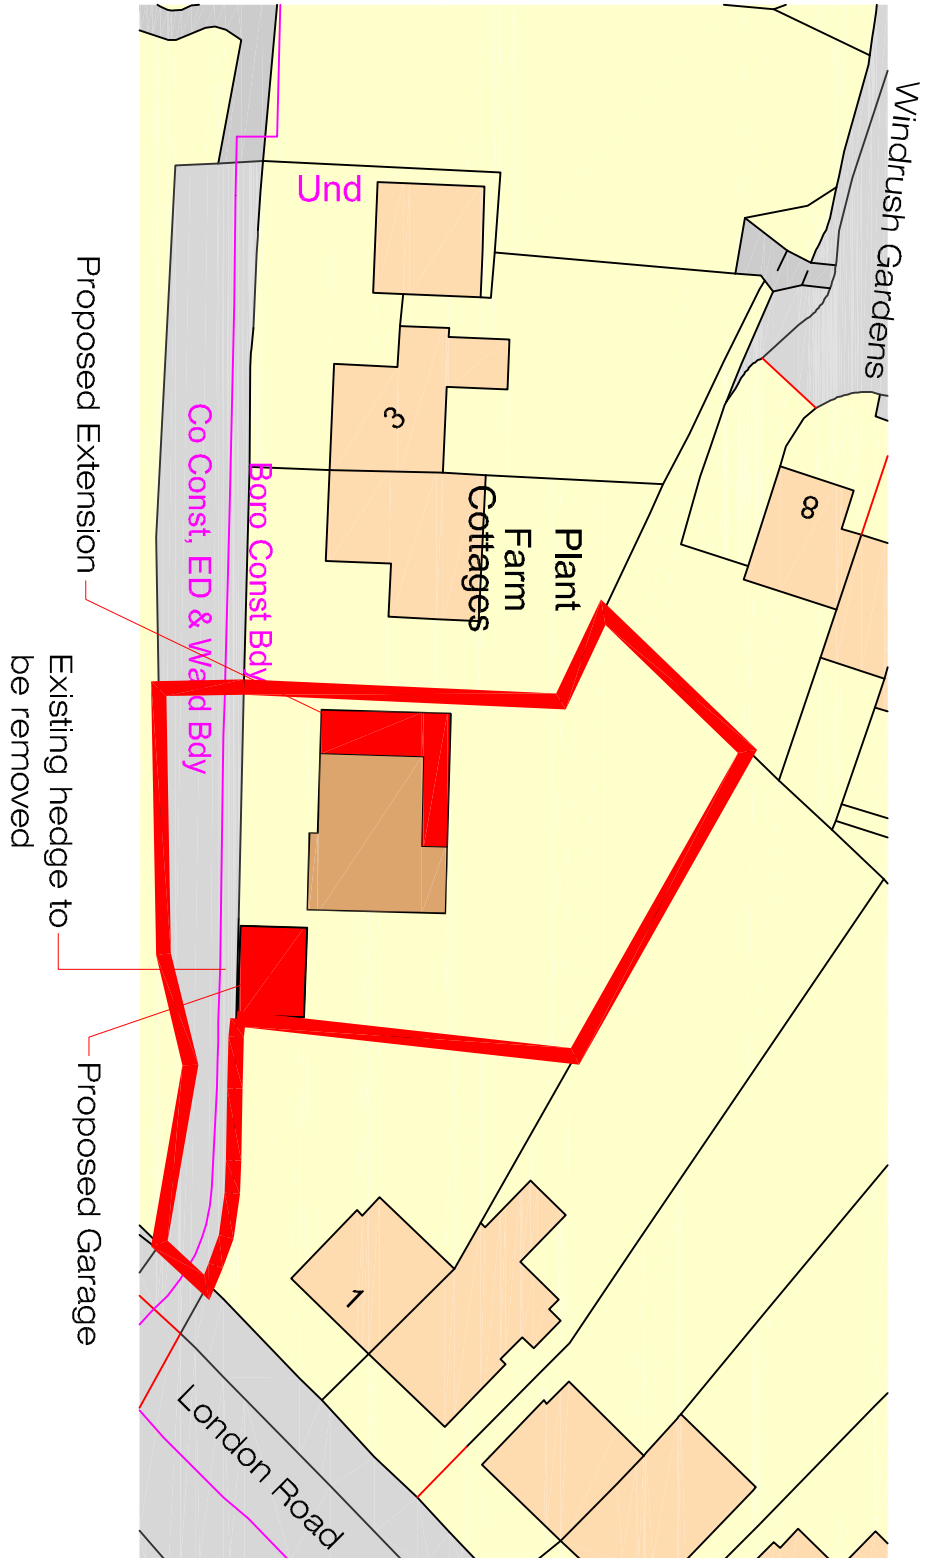





Second Floor Plan

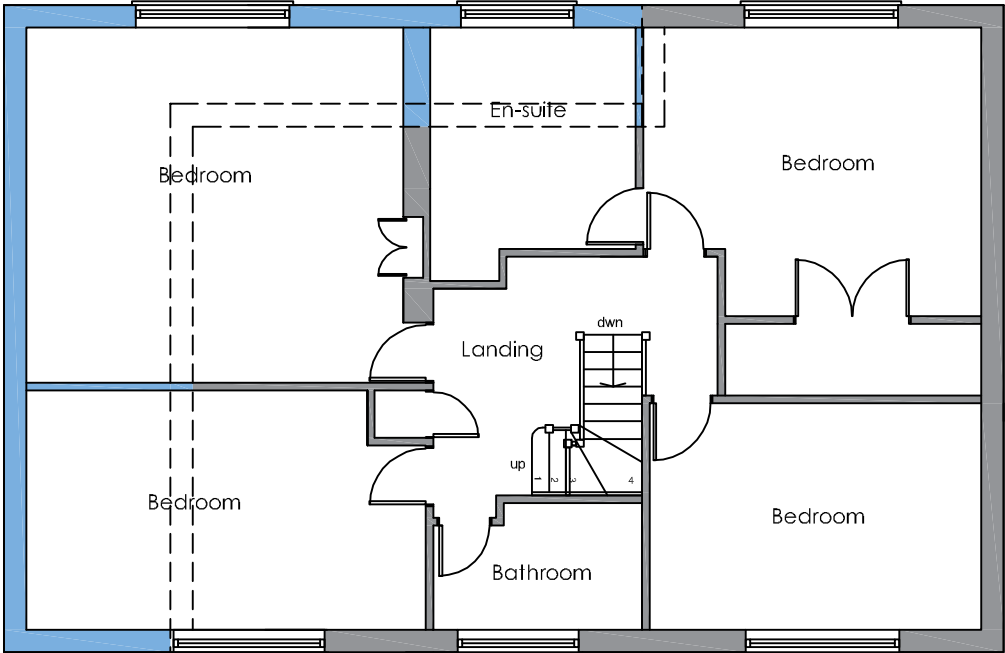

First Floor Plan

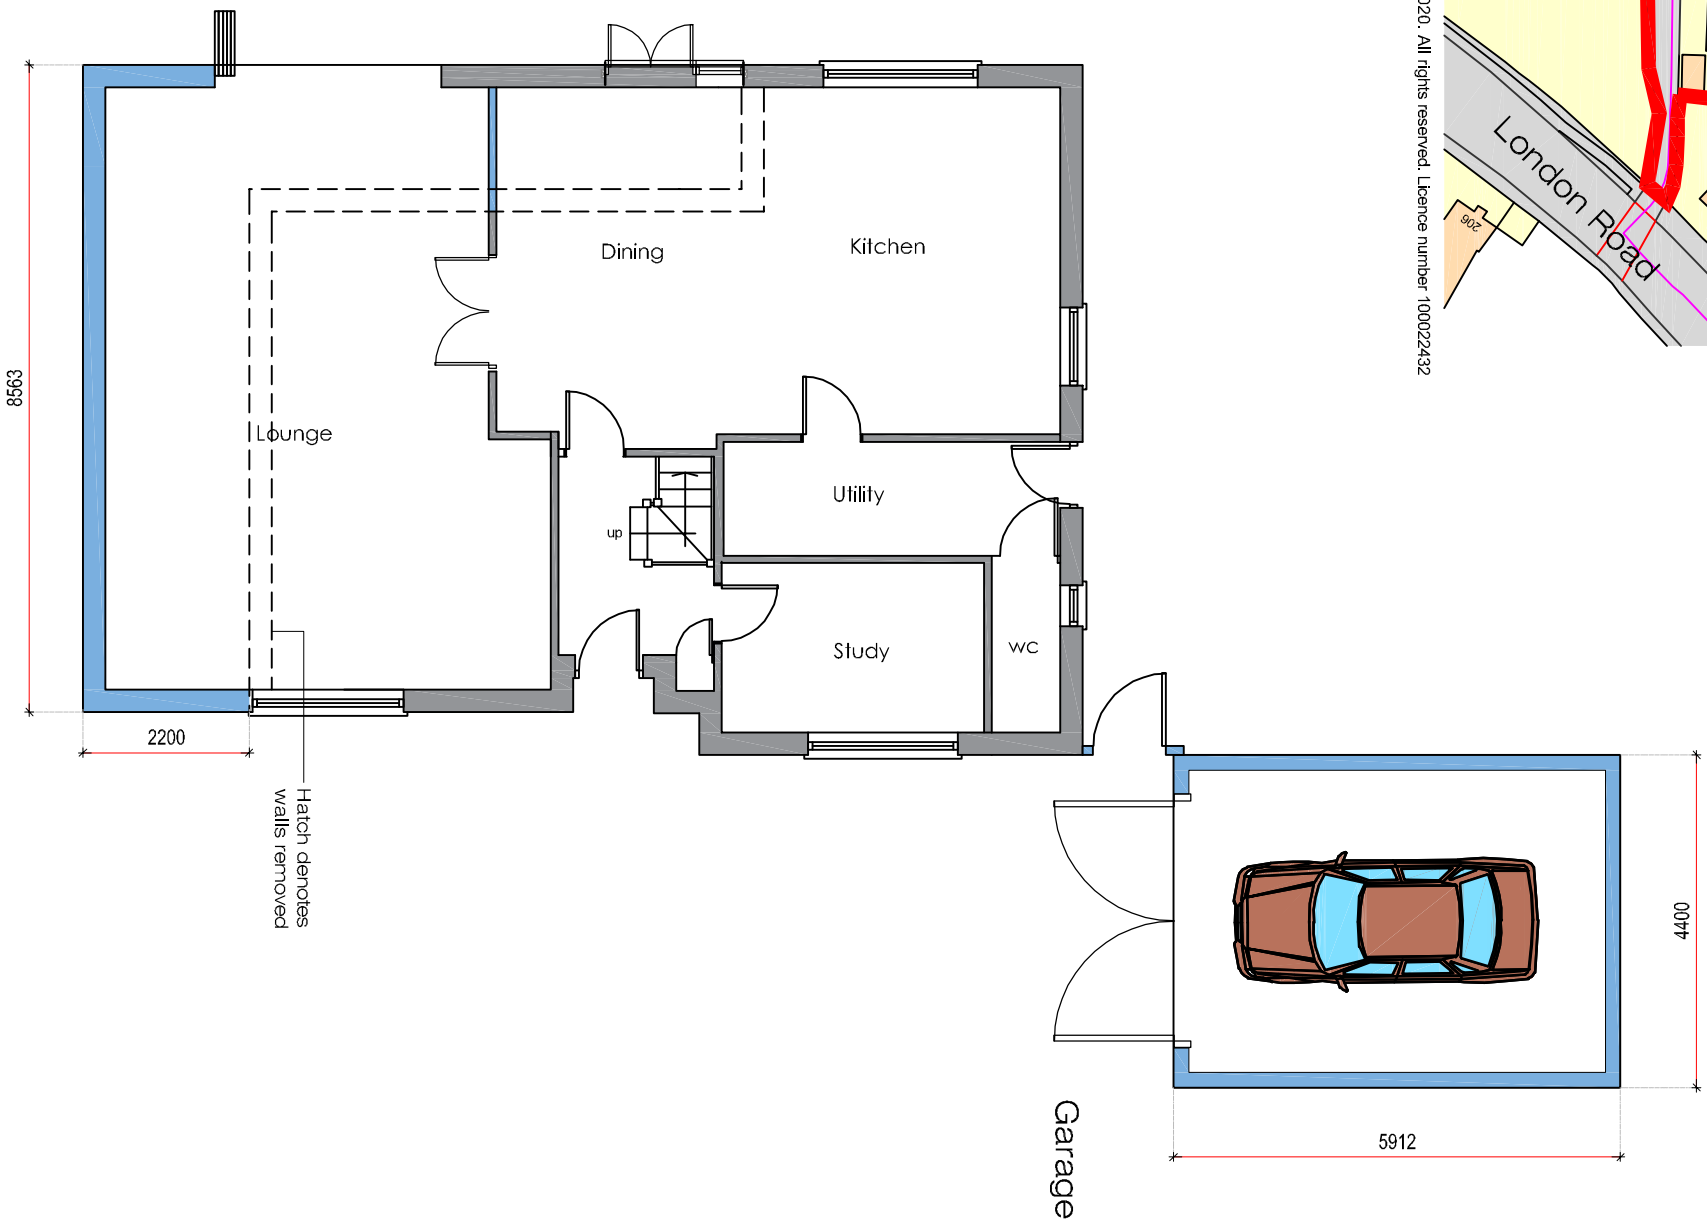

Ground Floor Plan

   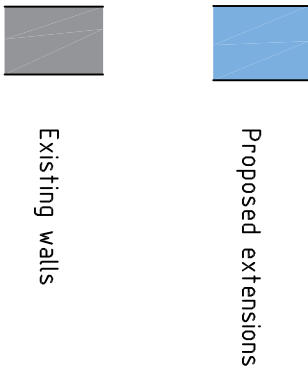

REVISION:

01 amended red line - 20/10/20

Drawing Title:

Proposed Floor Plans

Project:

1 Plant Farm Cottages

Drawn By:

CRF

Date:

20/07/20

SHEET SIZE:

A2

Approved By:

Date:

Drawing No.:

CFA

BS

Revision:

01

Scale:

1/100

PLANNING

Chris Flint Associates Ltd

CHARTERED SURVEYORS - PROJECT MANAGERS

DEVELOPMENT CONSULTANTS

2 Emerald Close Waterhouseville Huns P07 8NZ
tel: 023 92 432484 fax: 023 92 338554
Email: chris@flintassociates.co.uk