


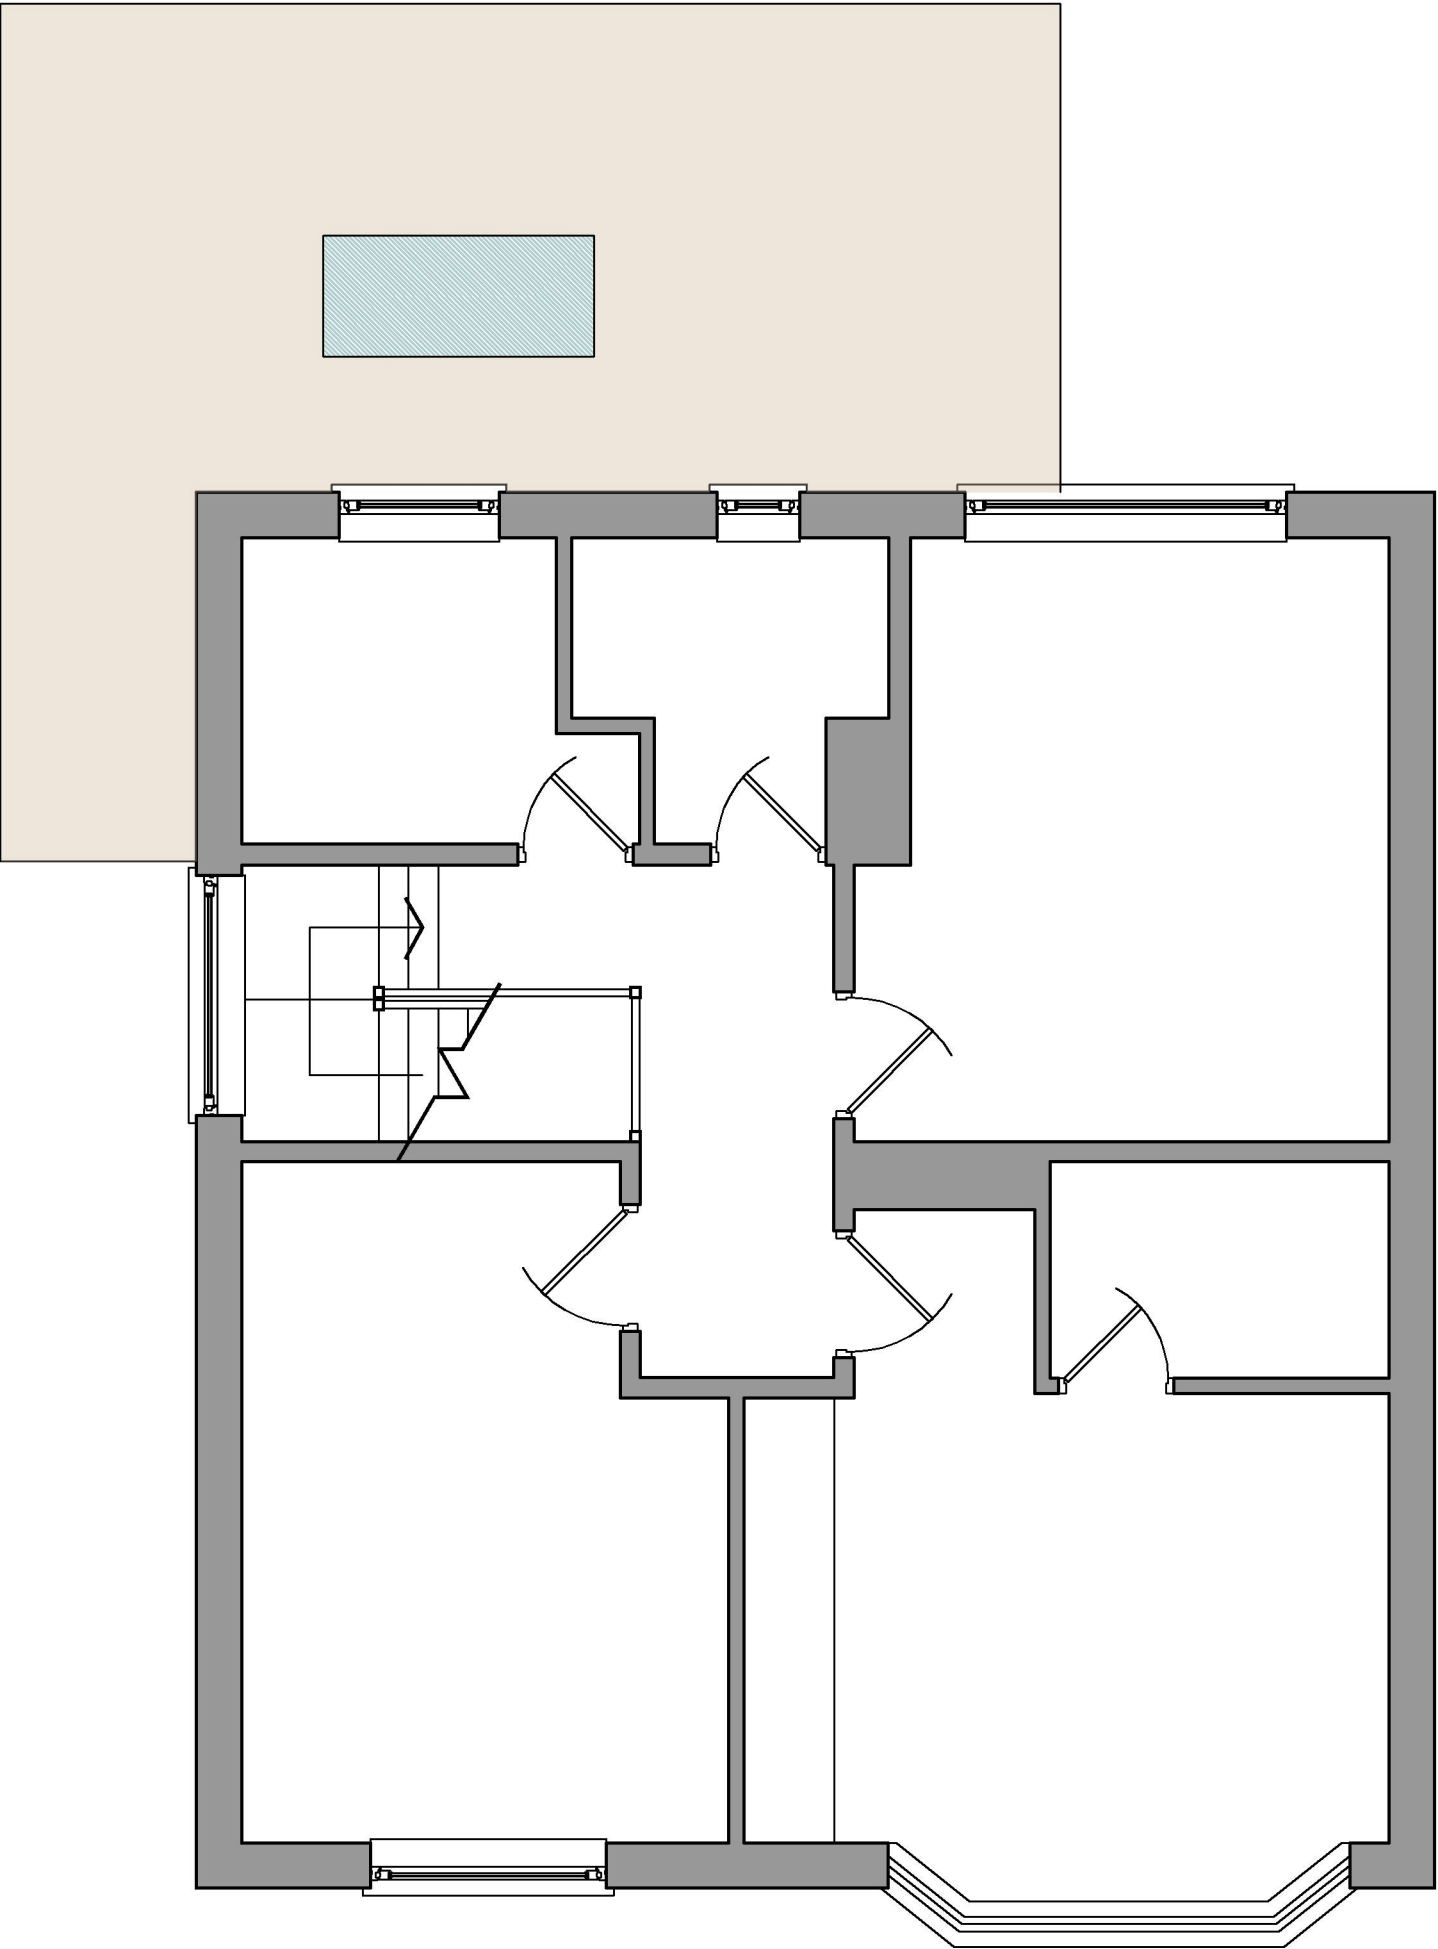

PROPOSED FIRST FLOOR AND ROOF PLAN
SCALE 1:50

Note: Do not Scale from this Drawing (except for planning approval). All dimensions are in millimetres and to be checked on site. All Dimensions relating to subcontractors or suppliers work must be checked and agreed between the main contractor and the sub-contractors and suppliers.														
DRAWING TITLE - PLANNING APPLICATION - PROPOSED FIRST FLOOR PLAN					DATE -		SCALE -							
					Oct 2020		1:50 @ A3							
					DRN -		CHK -		DRAWING REF -					
CLIENT - Mr & Mrs Carter, 11 Queen Anne's Drive, Bedhampton, Hants.					gp		-		20167 PL311		Rev			
											-			
					Gavin Page BA(hons) tel. 07747 011252 email. gavin.page77@gmail.com					grp architectural design				