




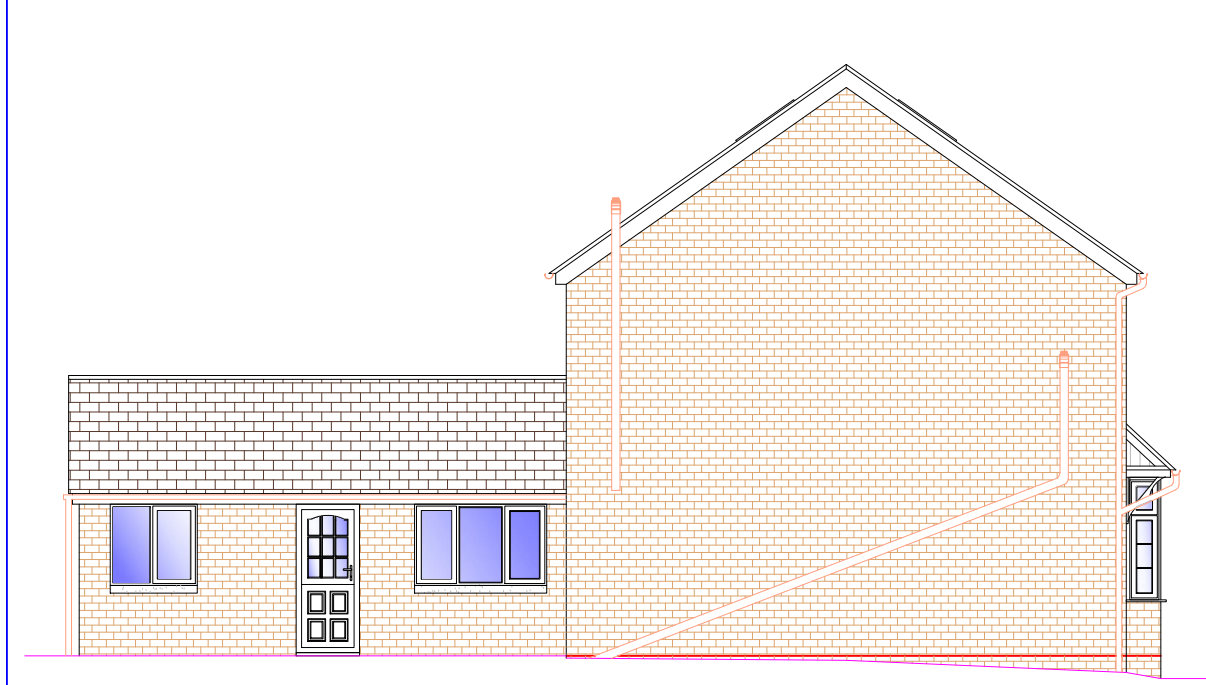


1 EXISTING SIDE ELEVATION
1:100

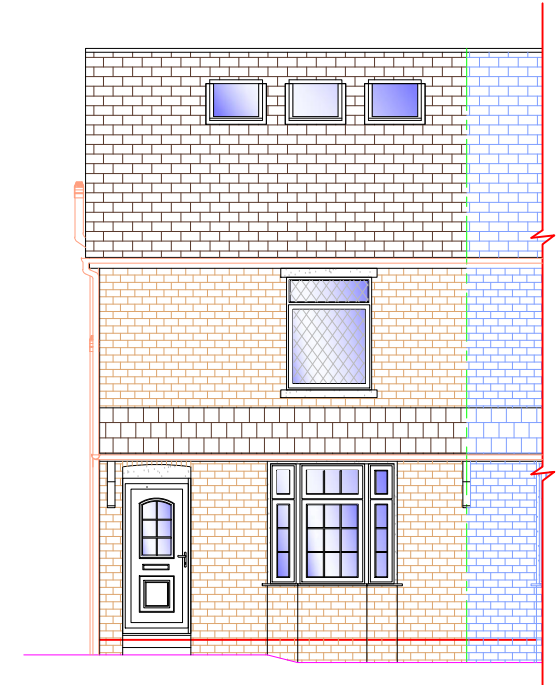


2 EXISTING FRONT ELEVATION
1:100

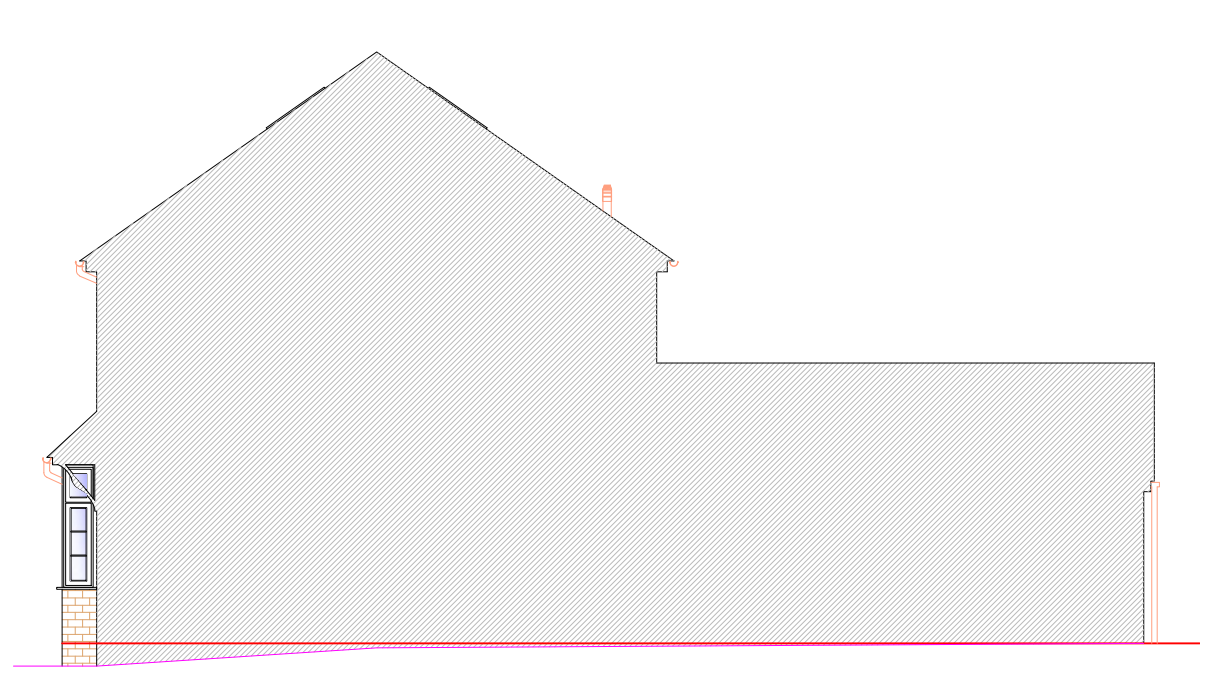


3 EXISTING SIDE ELEVATION
1:100

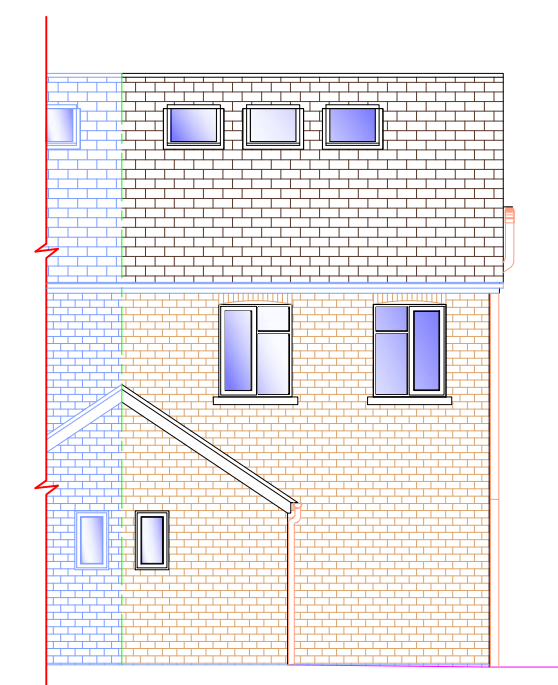


4 EXISTING REAR ELEVATION
1:100

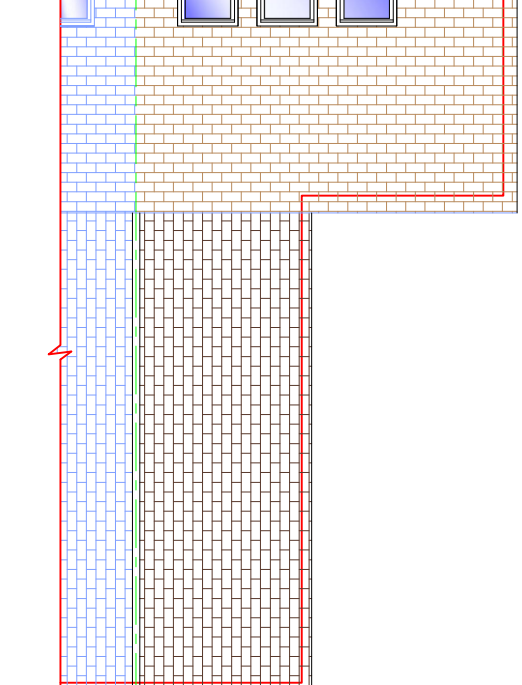


5 EXISTING ROOF PLAN
1:100

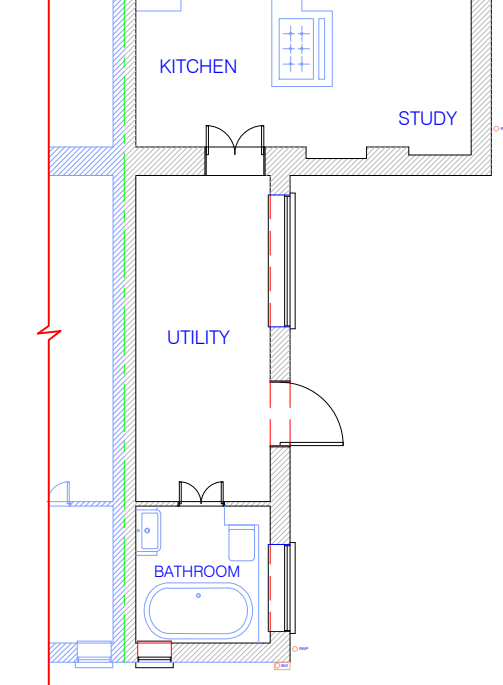


6 EXISTING GRD FLOOR PLAN
1:100

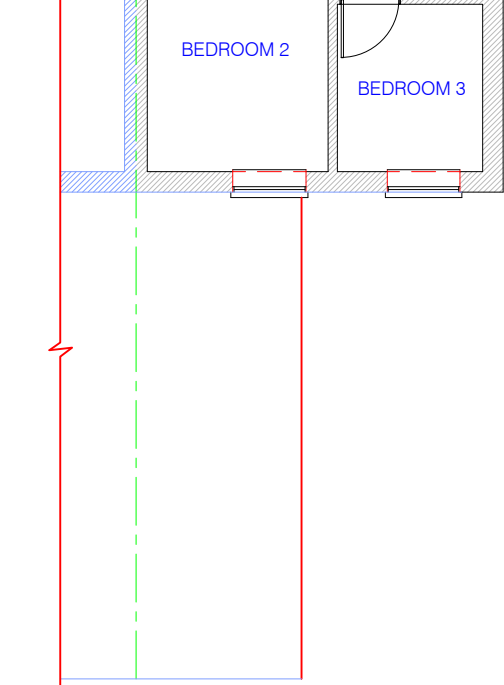

7 EXISTING FIRST FLOOR PLAN
1:100

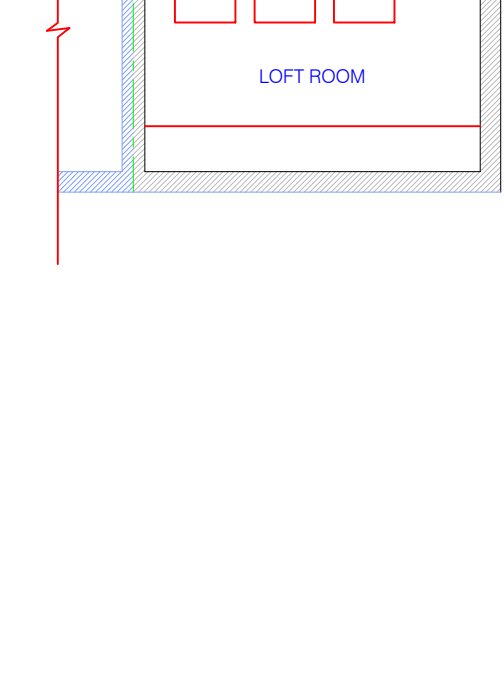


8 EXISTING FIRST FLOOR PLAN
1:100

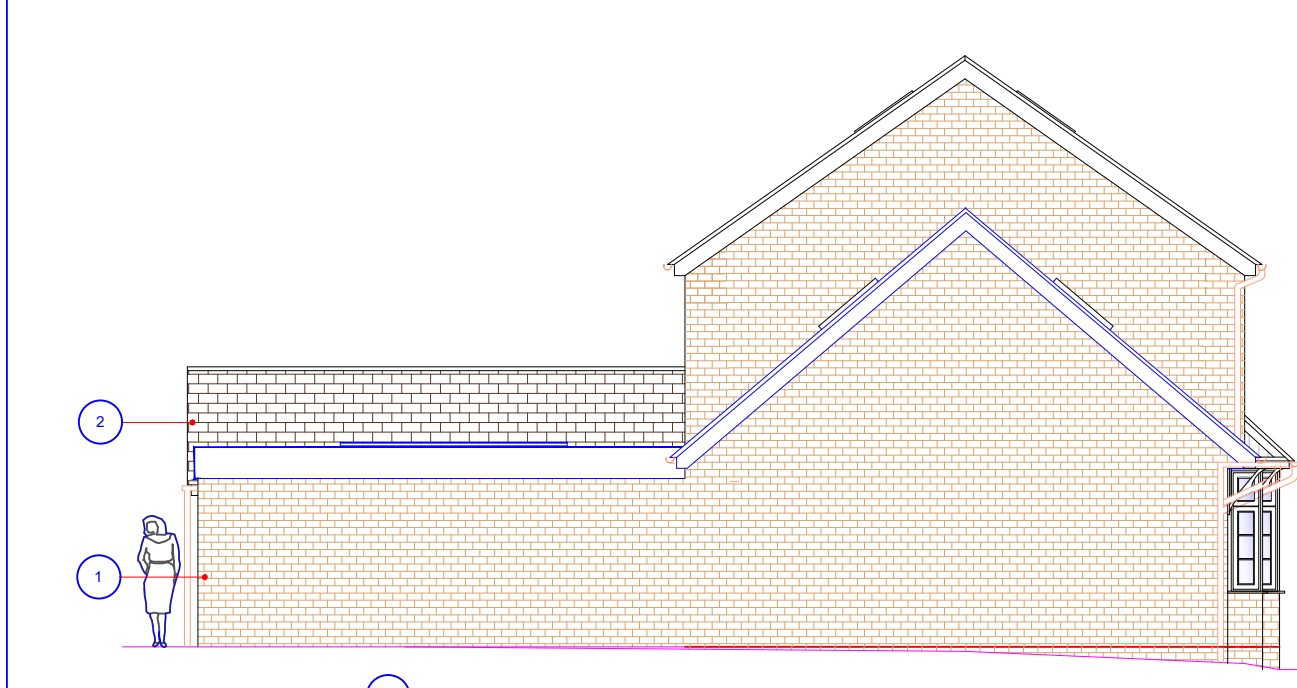


9 PROPOSED SIDE ELEVATION
1:100




10 PROPOSED FRONT ELEVATION
1:100

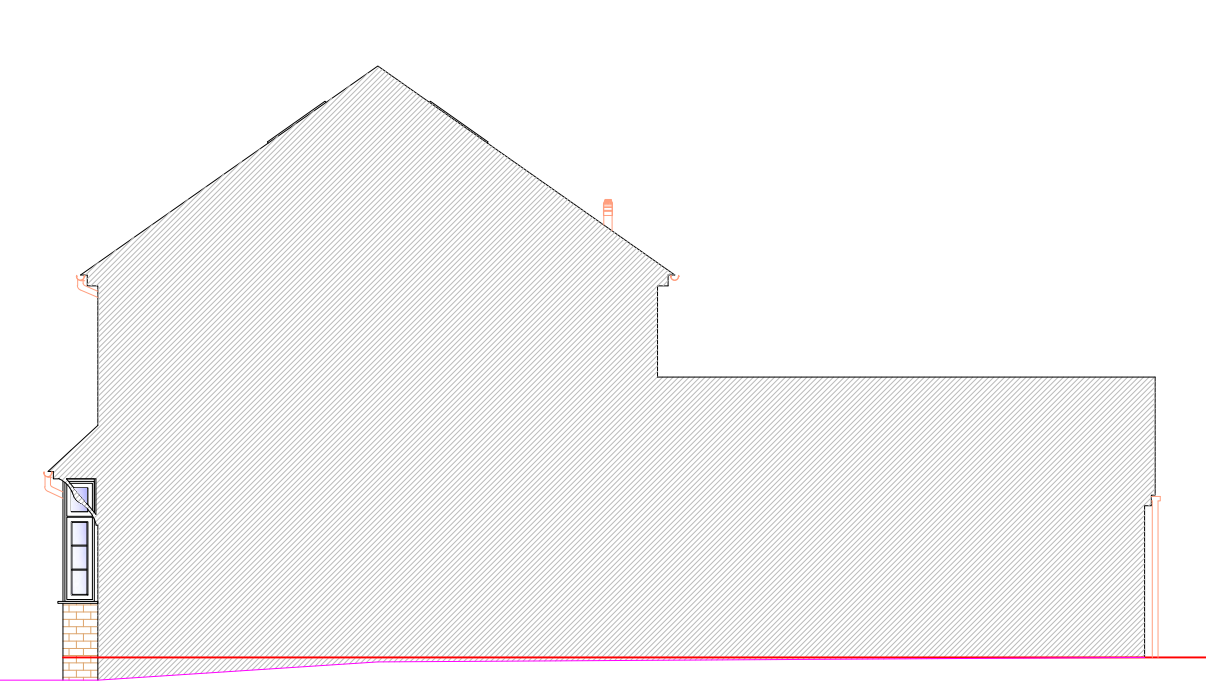


11 PROPOSED SIDE ELEVATION
1:100

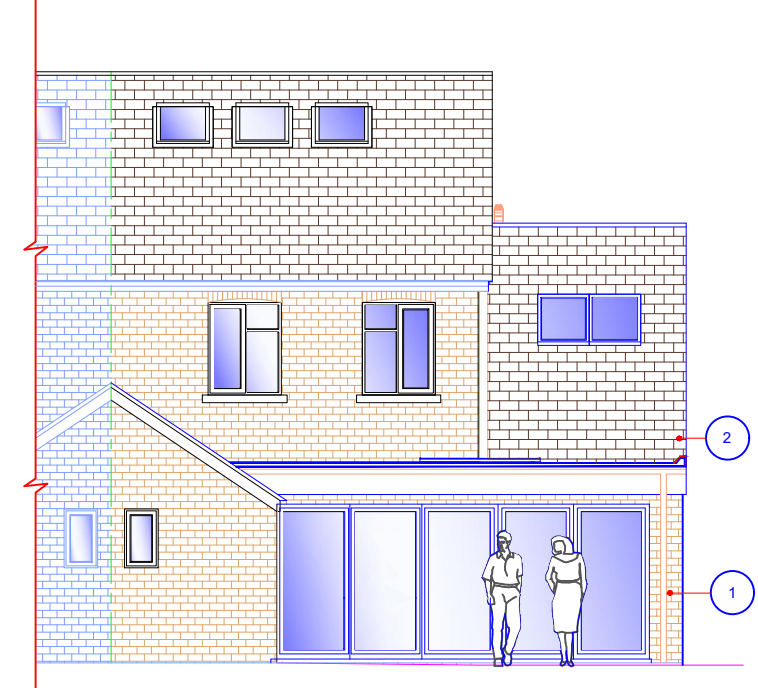


12 PROPOSED REAR ELEVATION
1:100

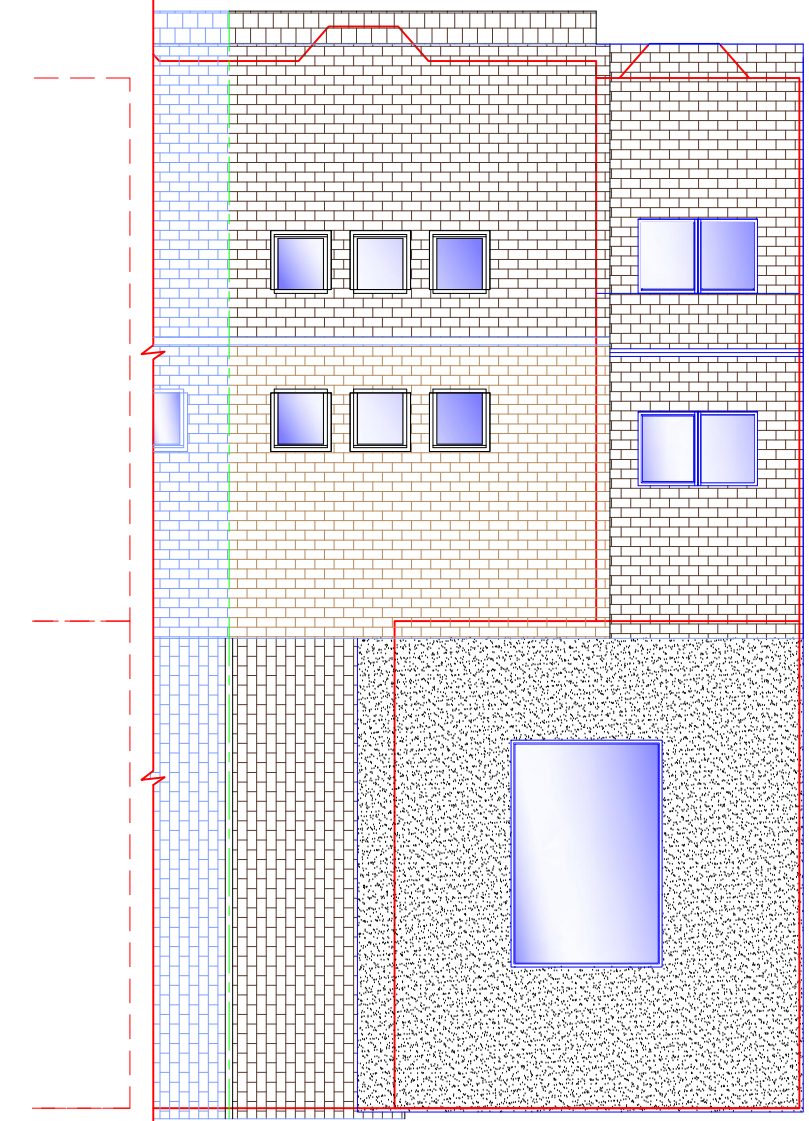


13 PROPOSED ROOF PLAN
1:100

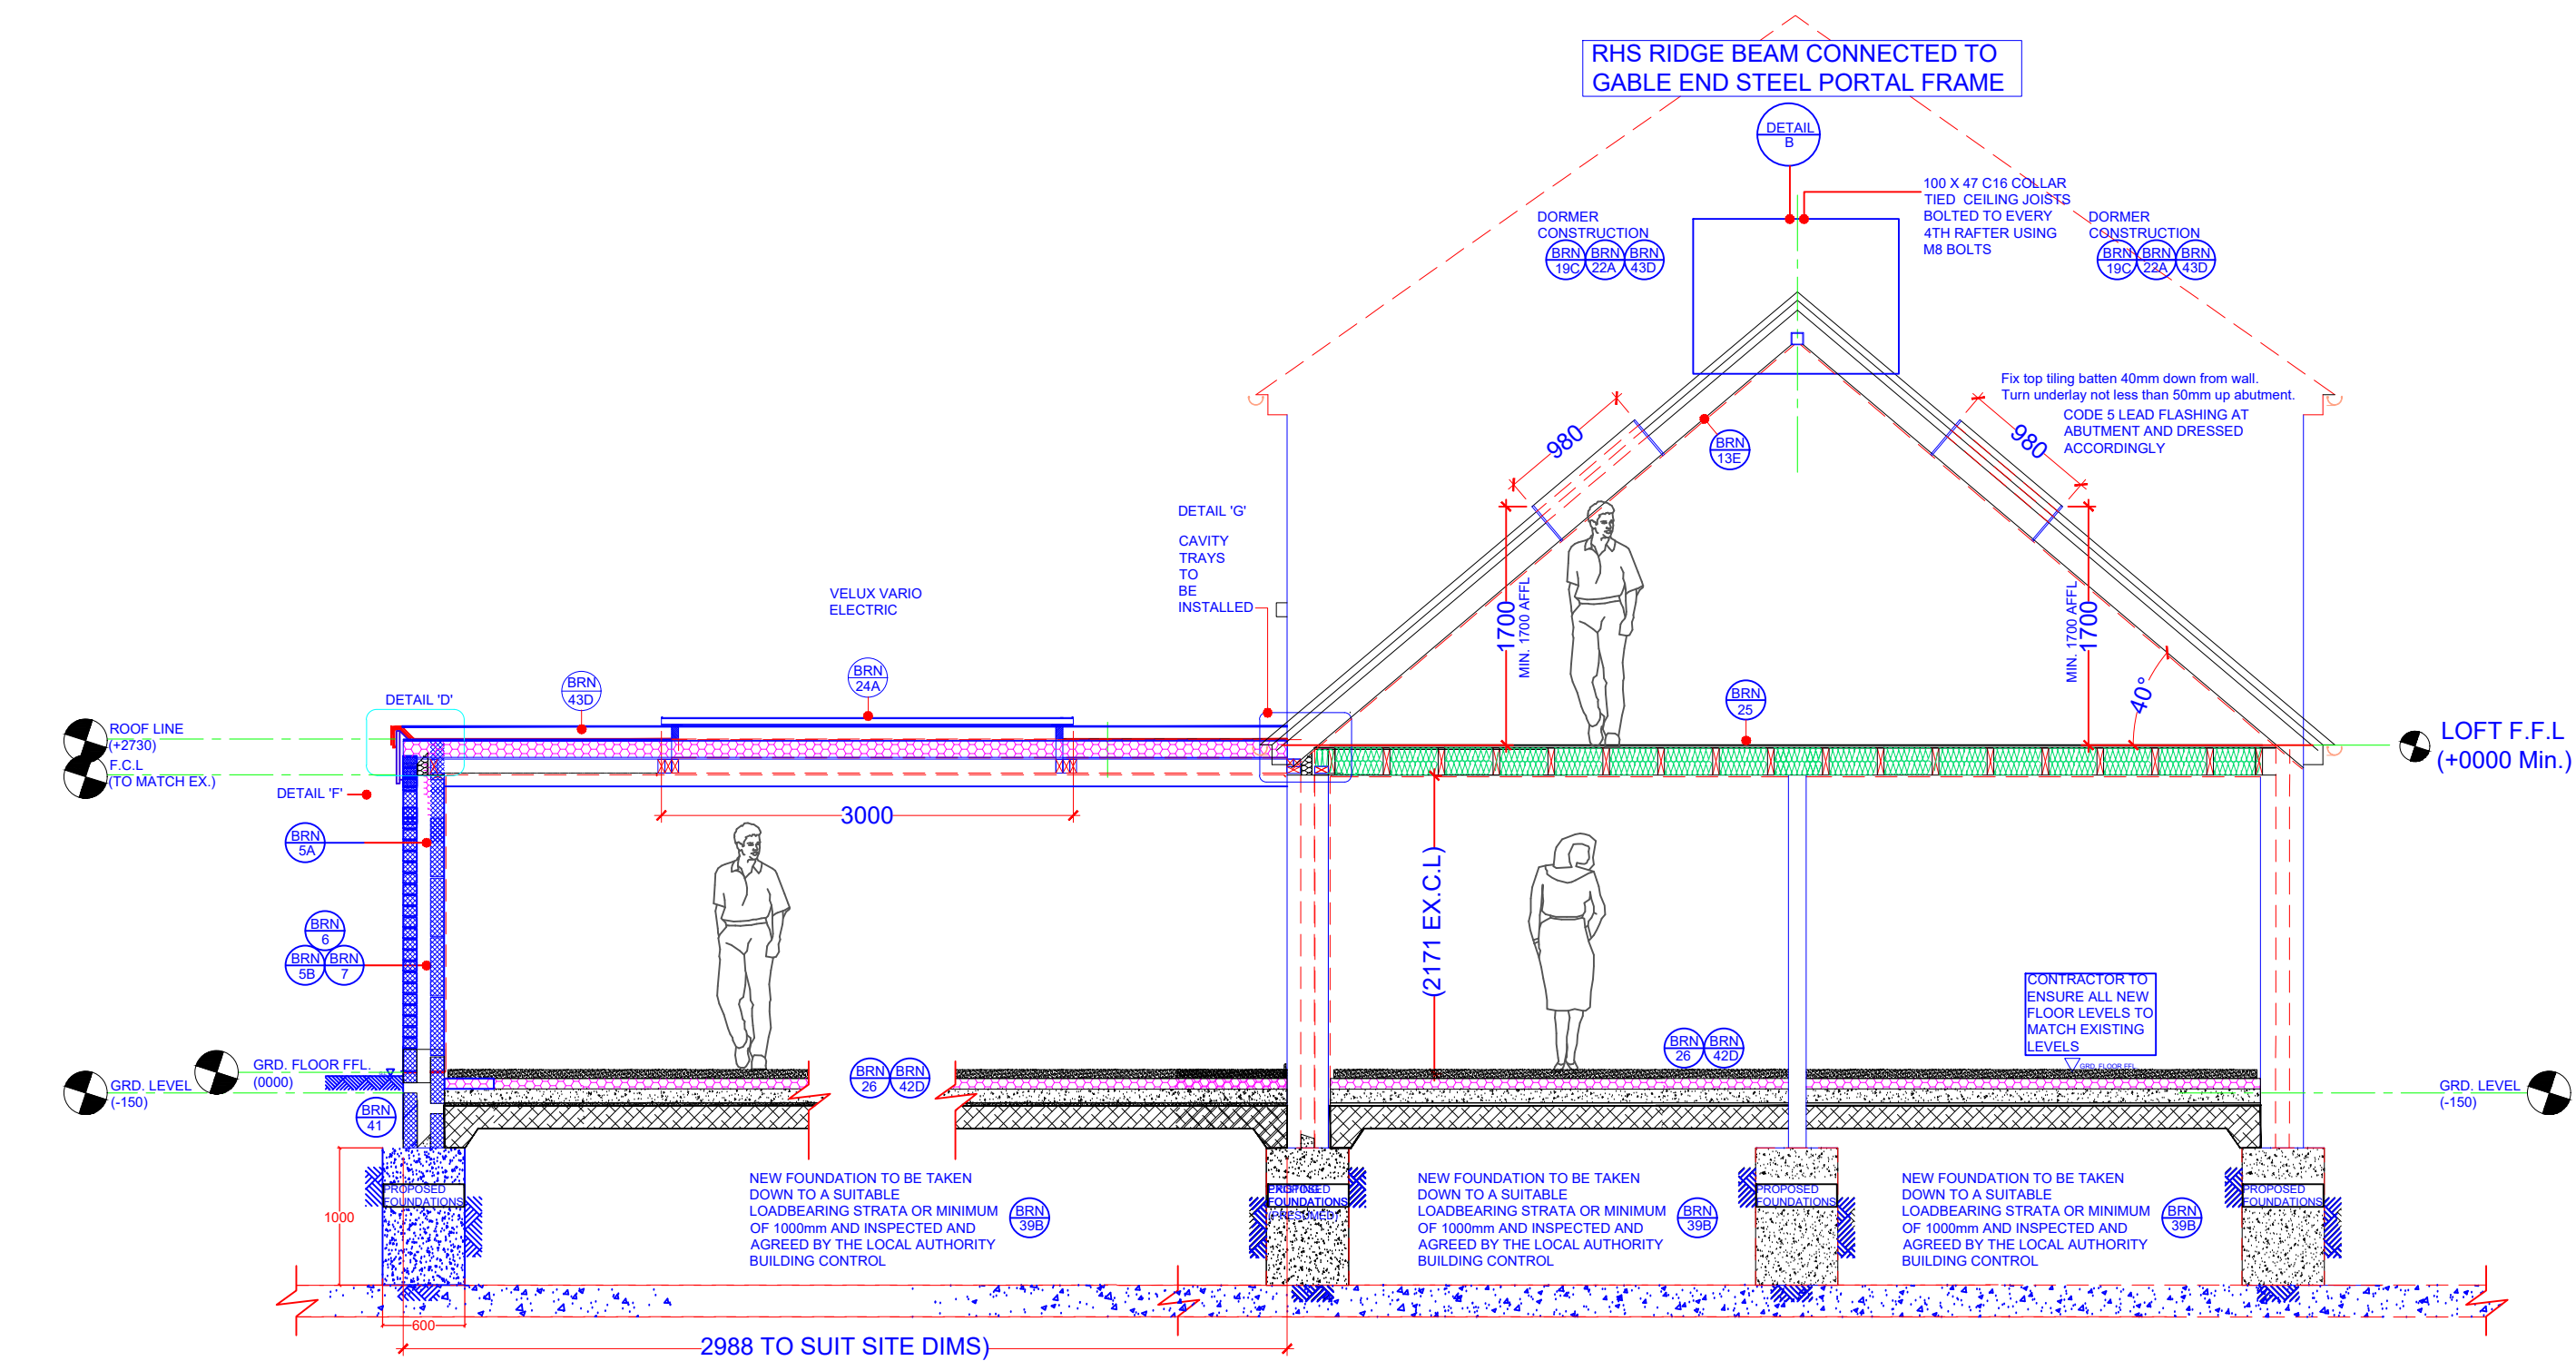


14 PROPOSED SECTION A-A
1:50

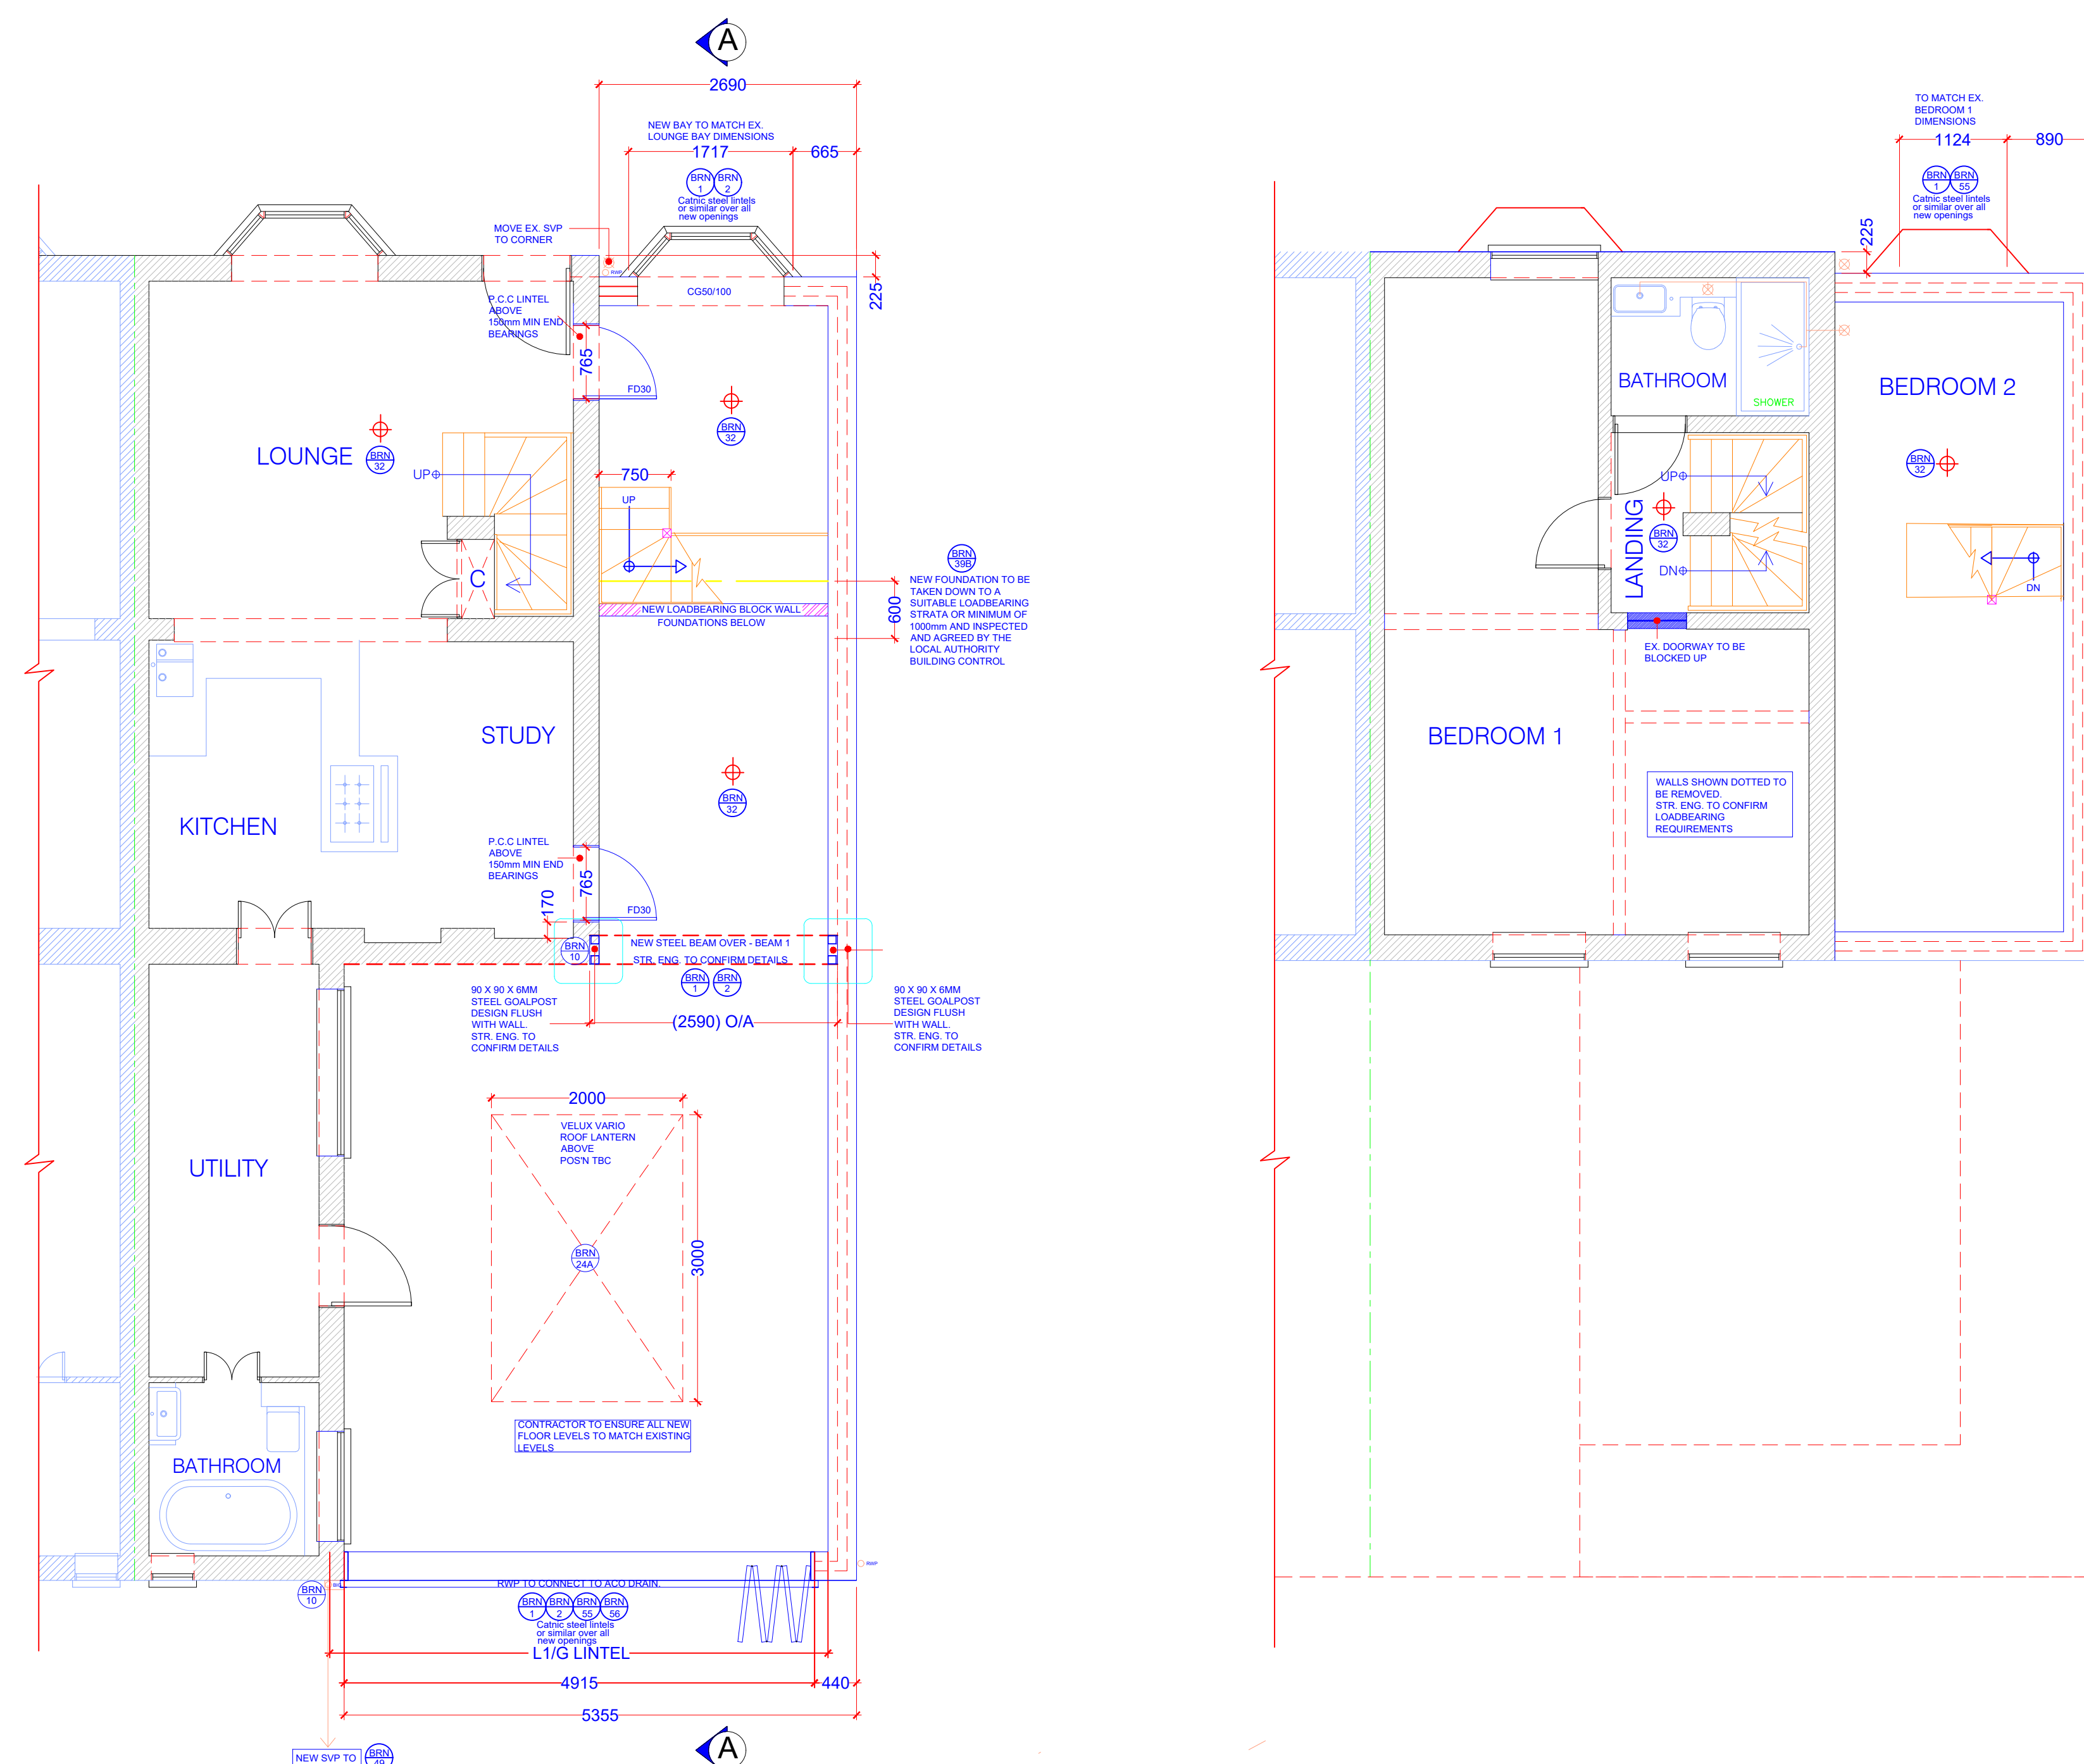

15 PROPOSED GRD FLOOR PLAN
1:50

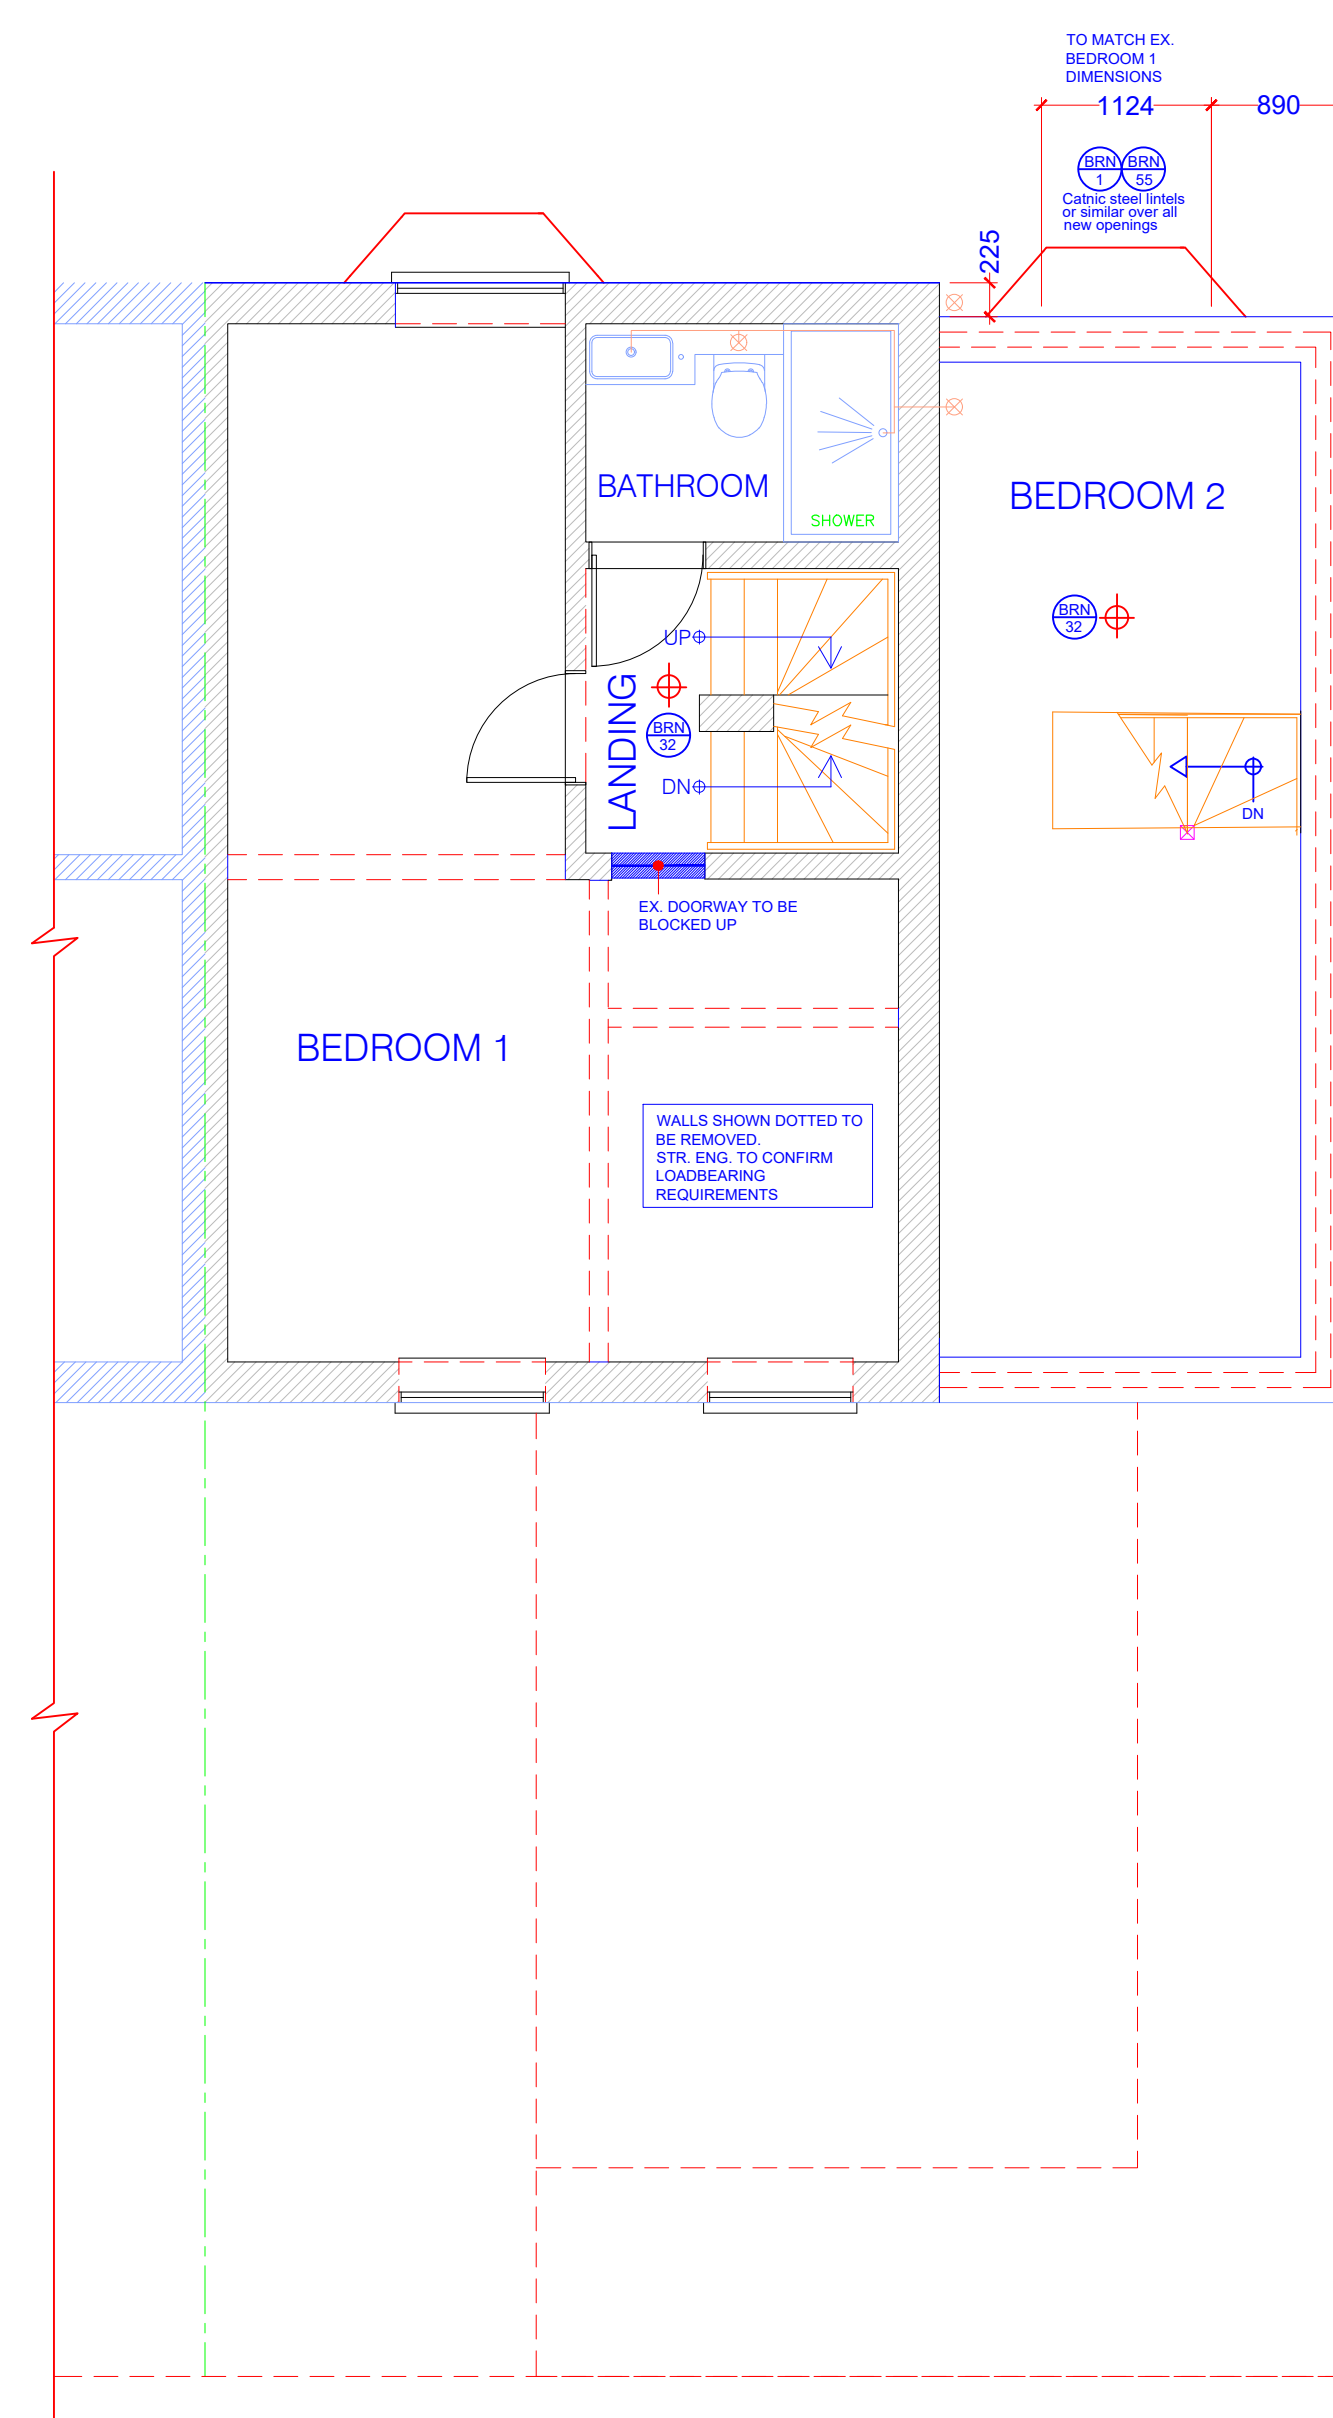

16 PROPOSED FIRST FLOOR PLAN
1:50

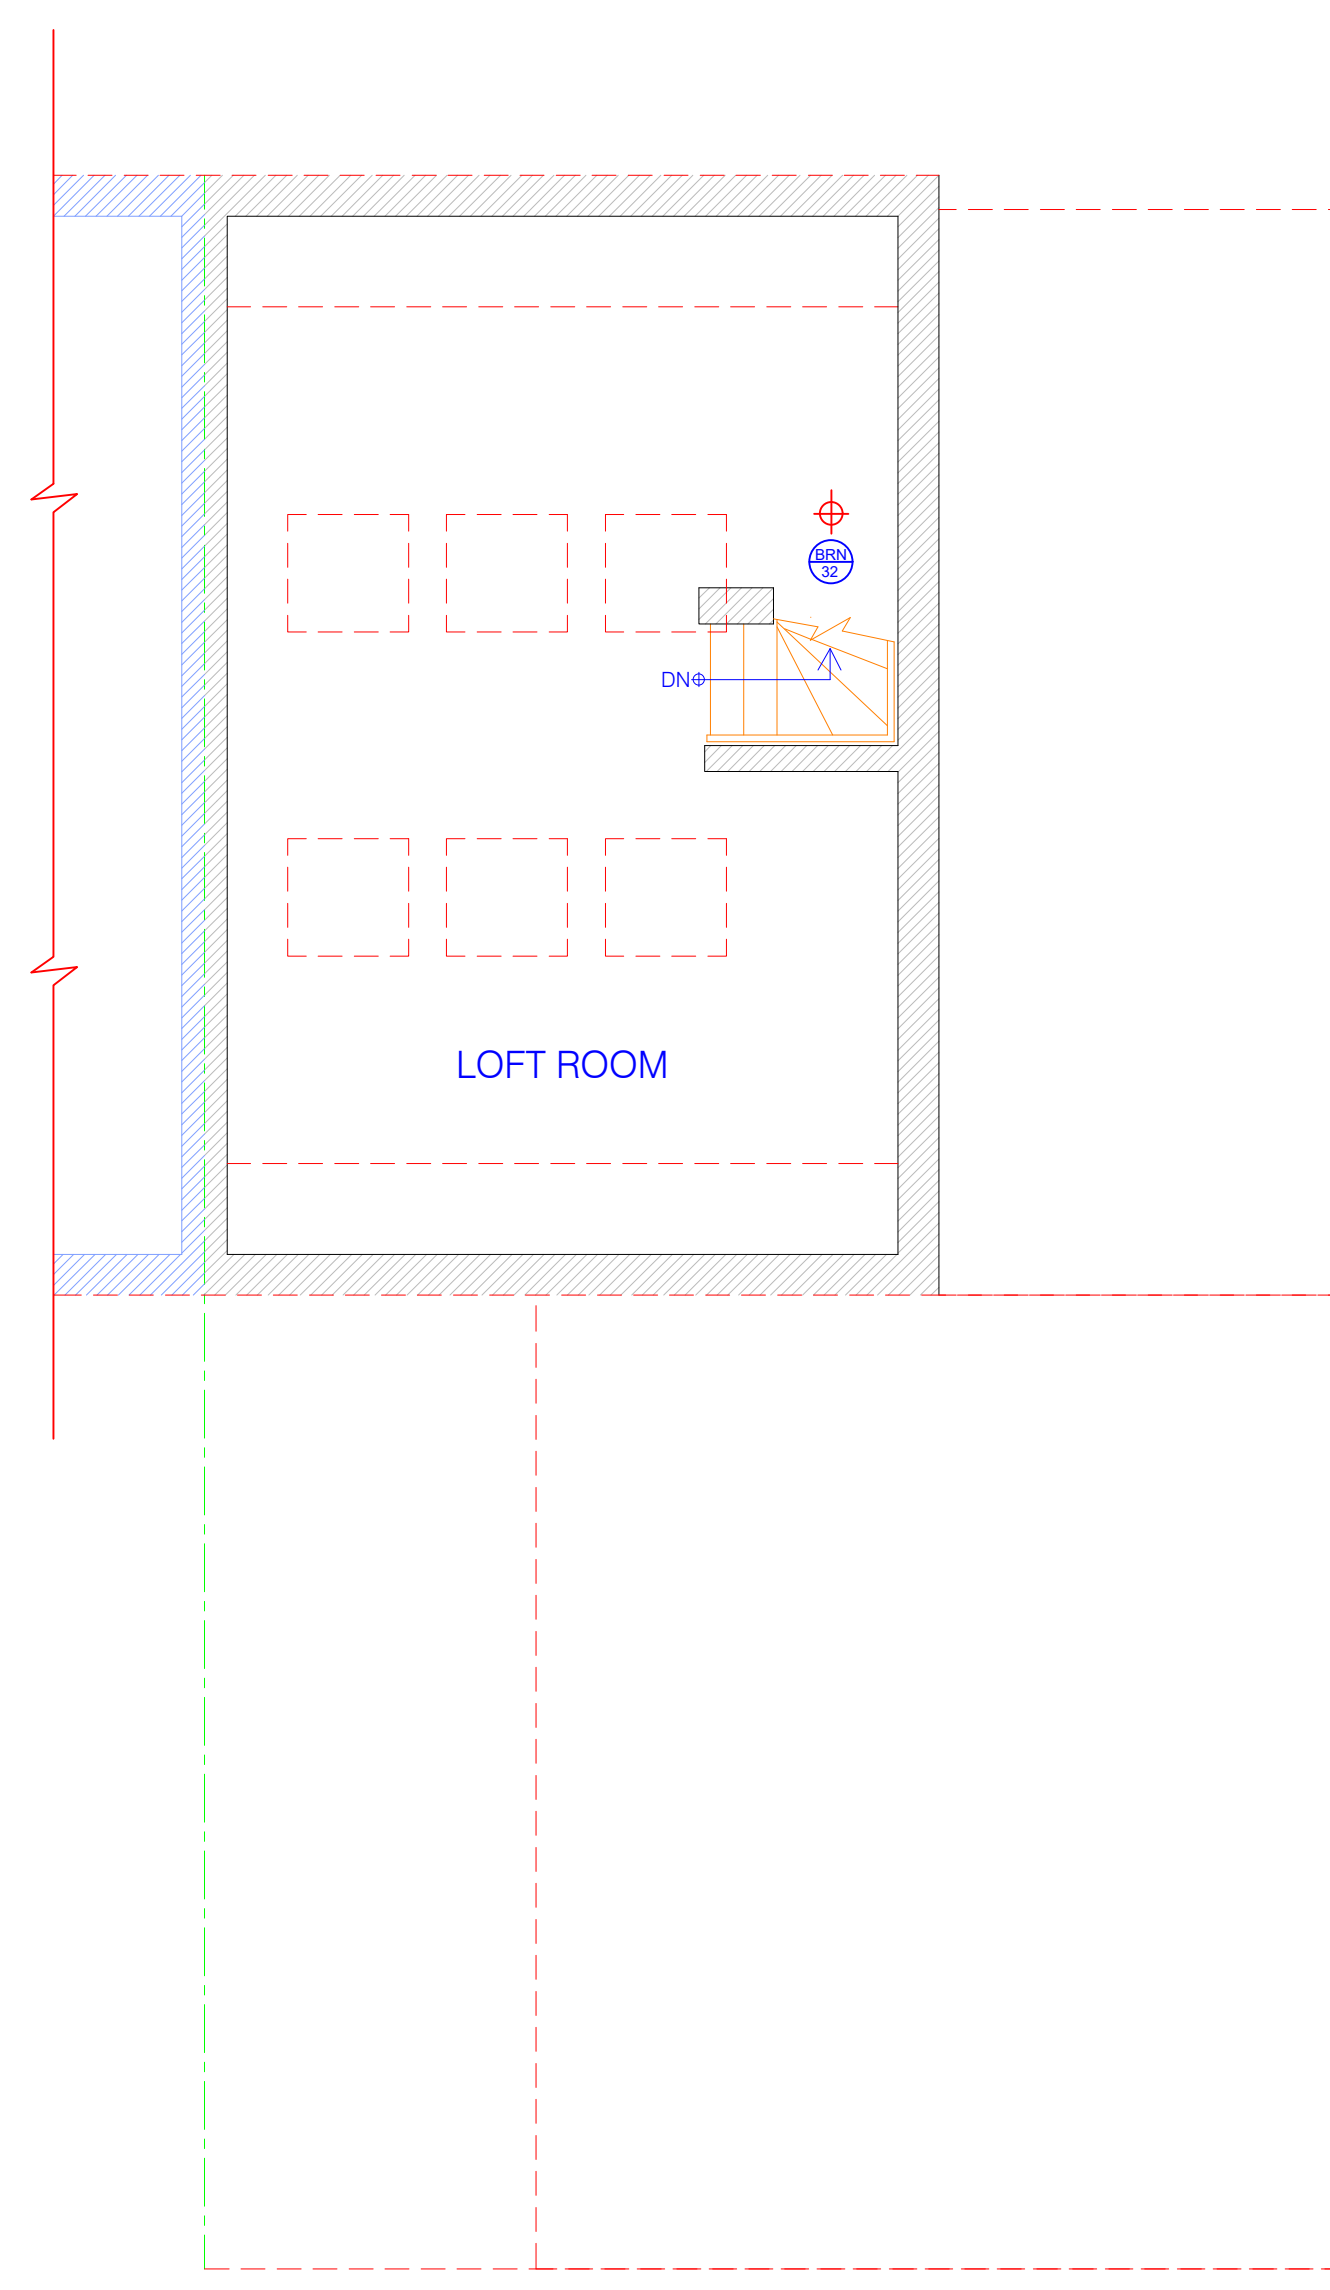

17 PROPOSED SECOND FLOOR PLAN
1:50 (NO CHANGE)

DETAILS AND DIMENSIONS OF ALL LEVELS OF PROPOSED PLANS TO BE CHECKED ON SITE BY APPOINTED CONTRACTOR PRIOR TO ANY COMMENCEMENT/ORDERING OF MATERIALS OF WORK. ANY QUERIES, VARIATIONS OR DISCREPANCIES DIRECTED TO CLIENT - DM DESIGNS ACCEPTS NO RESPONSIBILITY IN ANY PART ON DRAWINGS UNLESS OTHERWISE AGREED PRIOR.

NOTE:
DRAWING: LODGE_01A TO BE USED IN CONJUNCTION WITH ASSOCIATED BUILDING REGULATIONS NOTES LODGE/BRN. DIRECTIONAL NORTH ARROW SHOWN ON BLOCK & LOCATION PLANS LODGE/BLP.

BRN 1 DENOTES ATTACHED BUILDING REGULATION NOTES
1 DENOTES ITEM NO.

MODIFICATIONS
REPLACED DORMERS WITH ROOFLIGHT WINDOWS
REDUCED DORMERS AND SET BACK FROM MAIN DWELLING
ISSUE:
G - 07.12.2020
B - 02.12.2020

TITLE
PROPOSED DOUBLE STOREY SIDE & SINGLE STOREY REAR EXTENSION

CUSTOMER
4 SOUTH VIEW, COWPLAIN
WATERLOOVILLE,
PO8 8ES

DRAWN BY:
DM designs
DRAWING NO:
LODGE 01A
1 OF 2
SCALE:
VARIES:
DATE:
26.09.2020
REVISION:
C
A0