



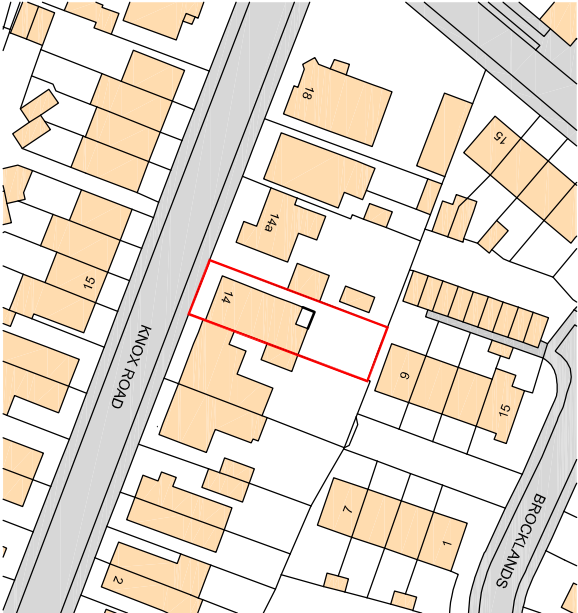

SCALE BAR 1:1250

 

Location Plan
1:1250

Crown Copyright. All rights reserved. License no. 100045736

PROJECT

Proposed Alterations to
14 Knox Road, Bedhampton

CLIENT

Nexgen Capital Investments Ltd
Site Plans

DRC TITLE

PROJECT NO.


21010

DRAWING NO.


101

SCALE


as shown@A3

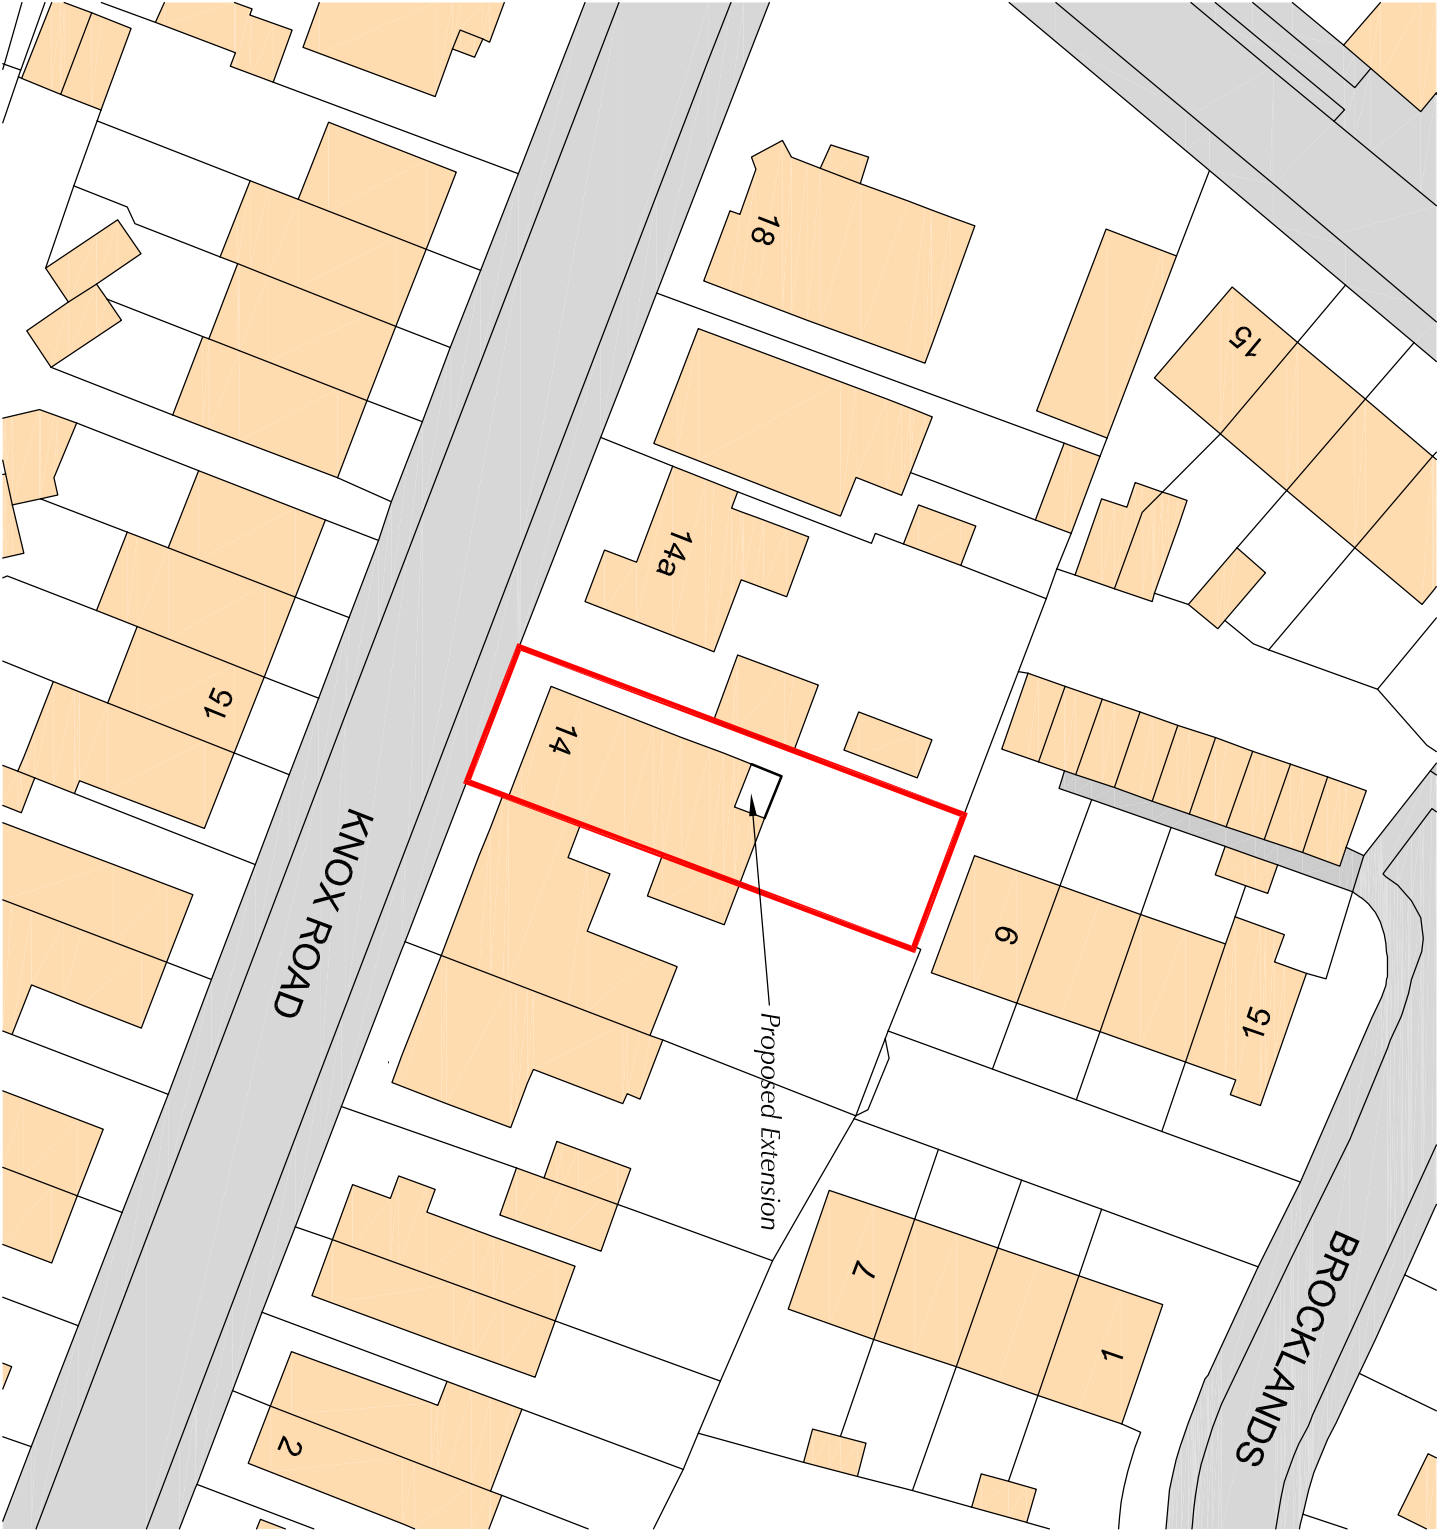

SCALE BAR 1:500

 

Site Plan
1:500

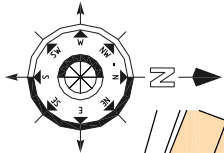

	ORIGINAL ISSUE		
Rev	DESCRIPTION	Dwn / Date	Chk / Date
This drawing is copyright and must not be disclosed to third parties without permission Scaled dimensions are not to be used for construction			

Wychood
Thompsons Lane
Denmead
Hampshire
PO7 6NB

Tel: 01329 288911
Fax: 01329 221913
E-mail: admin@m2architecture.com