




Existing Ground Floor Plan

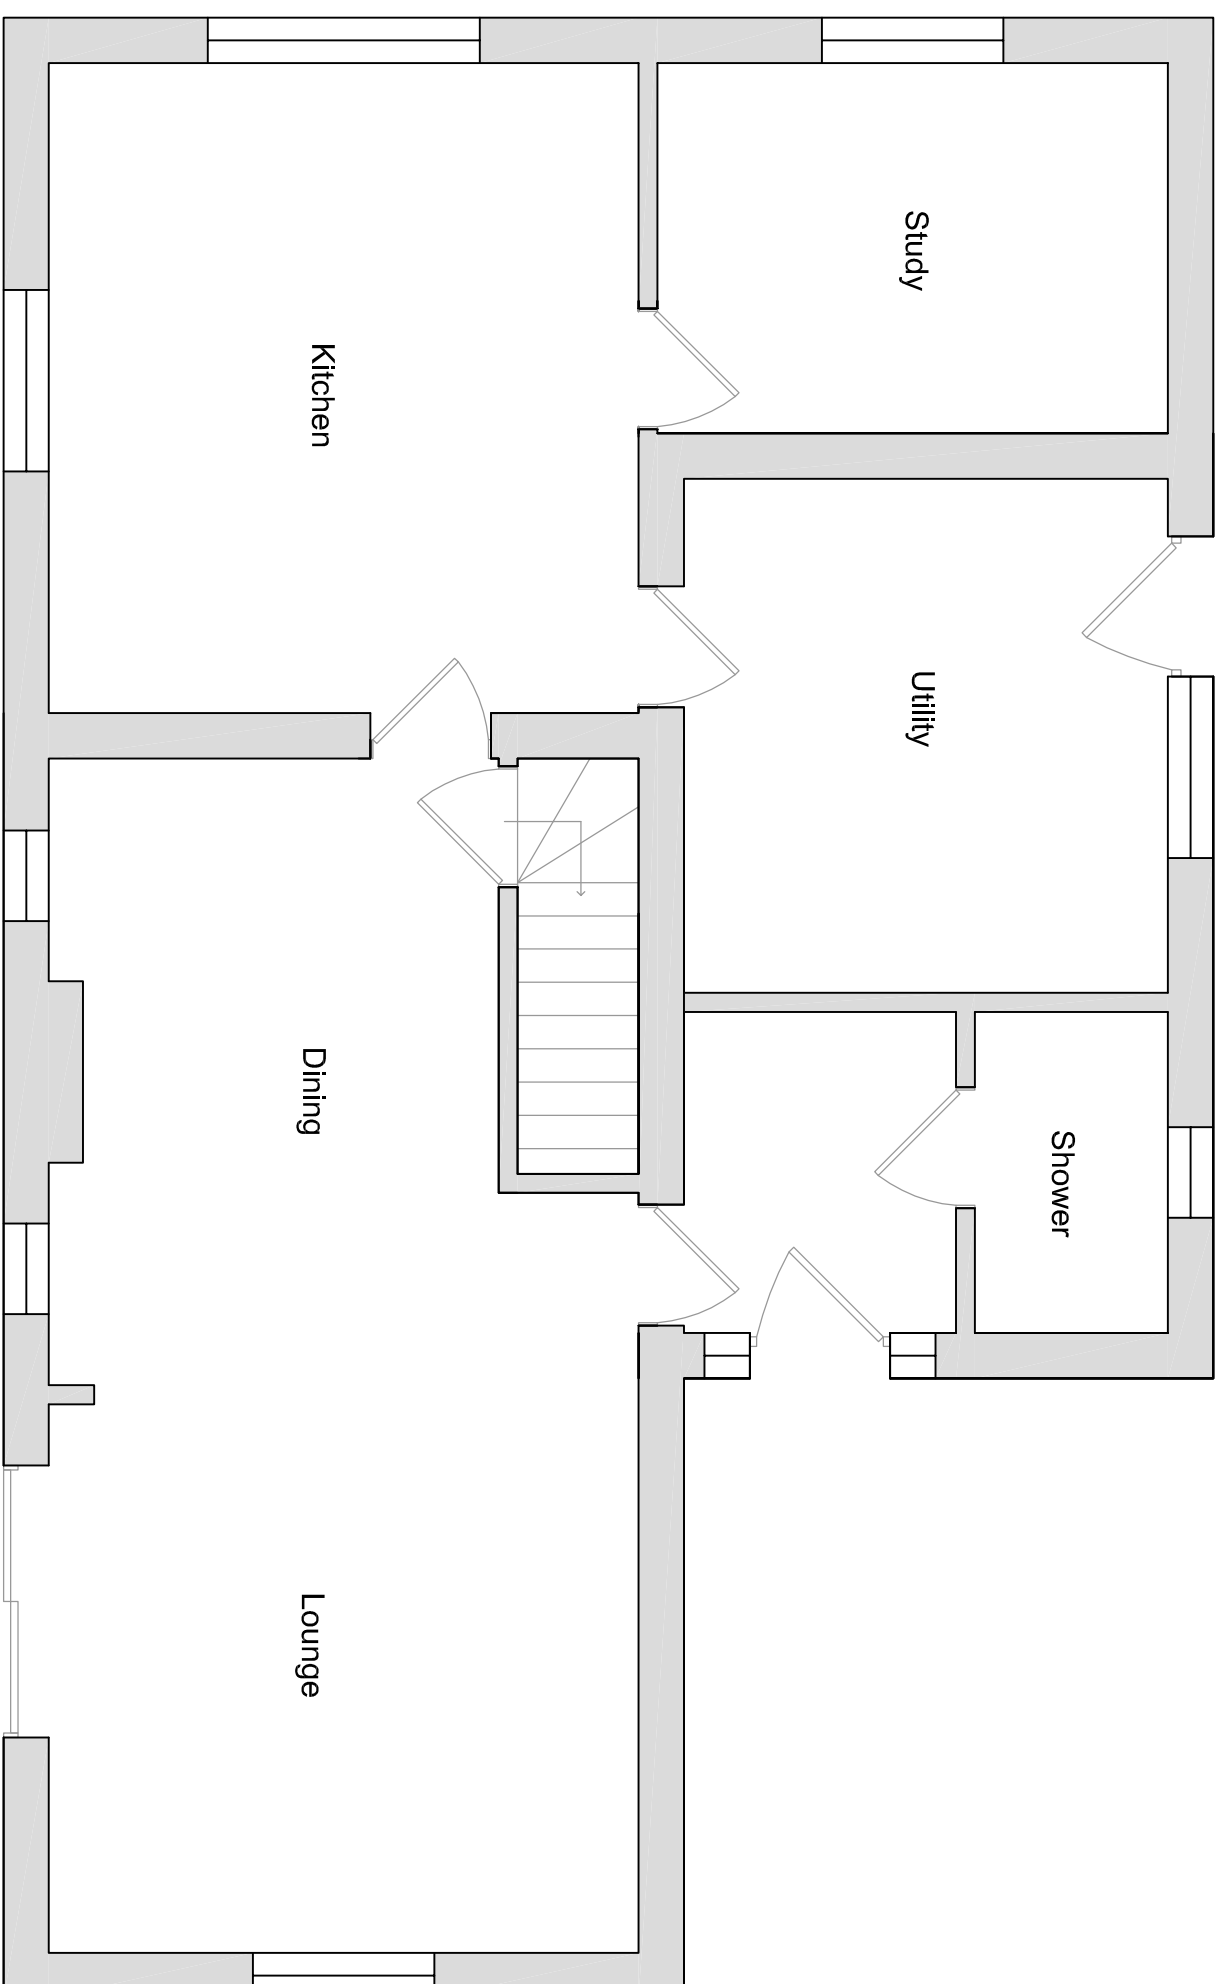


Existing First Floor Plan

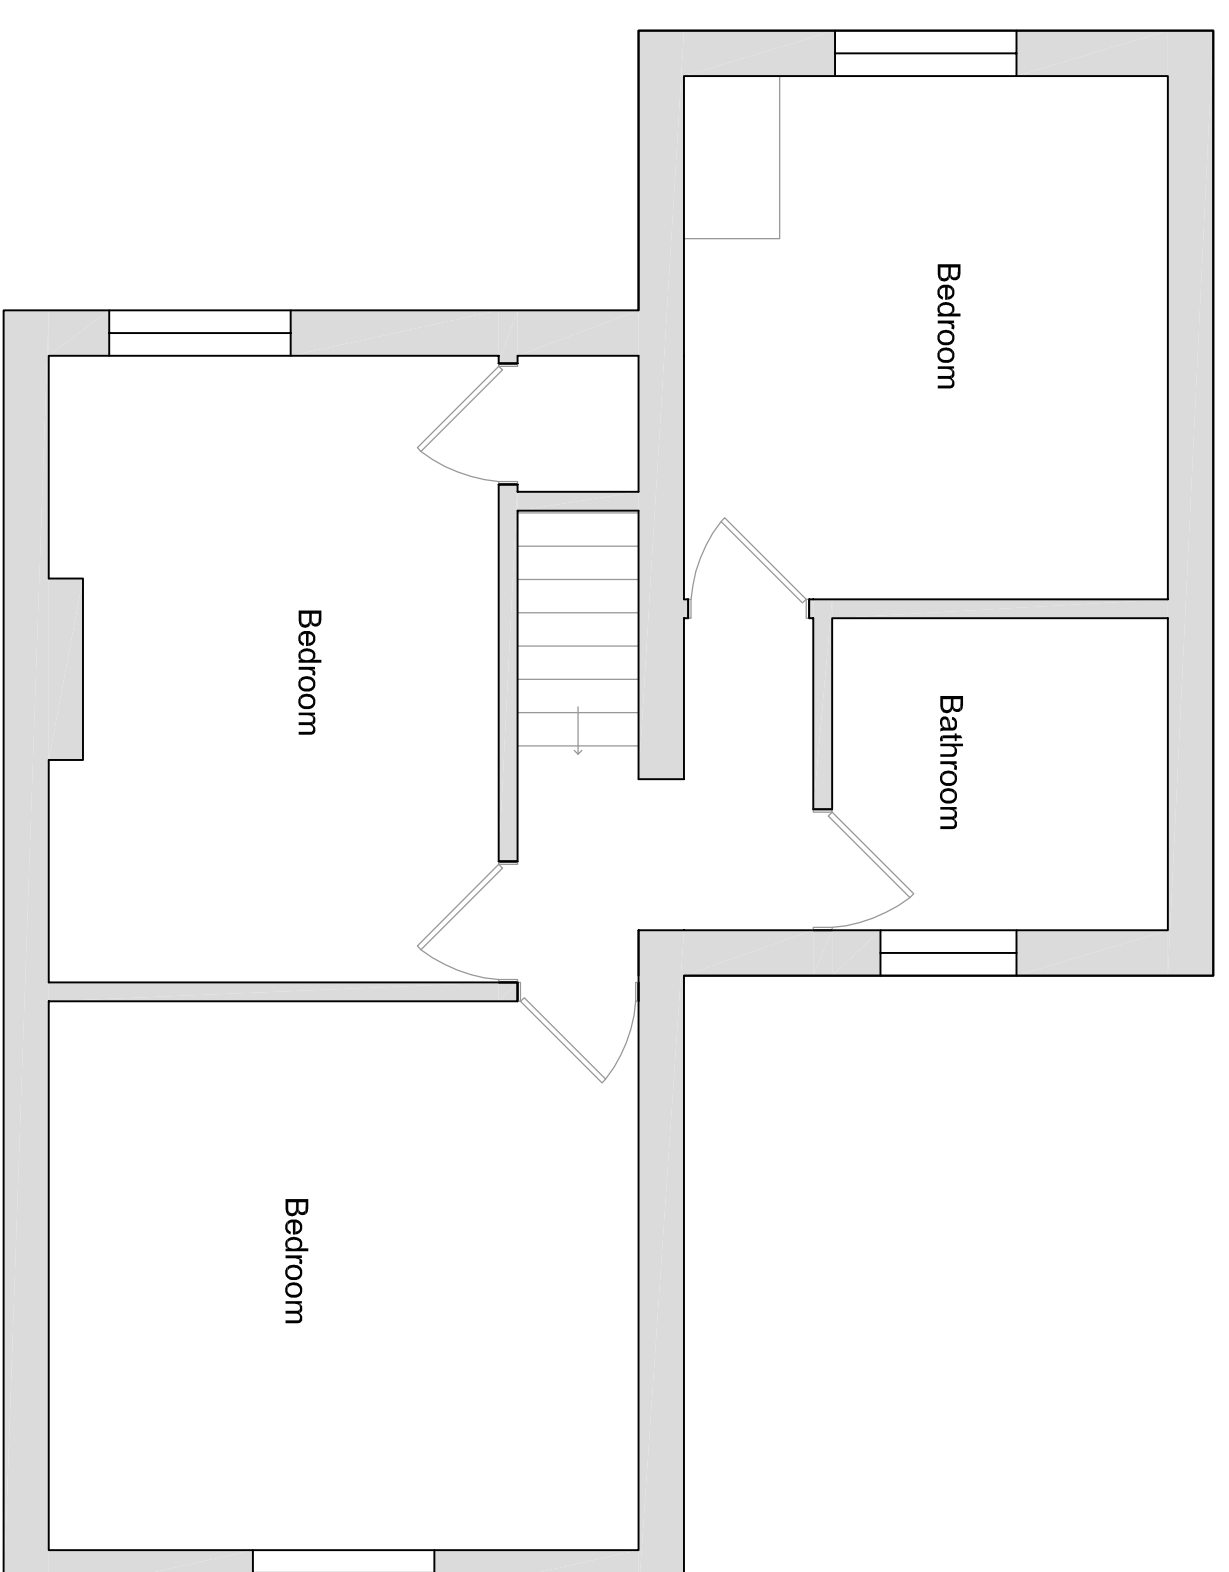


Existing East Elevation

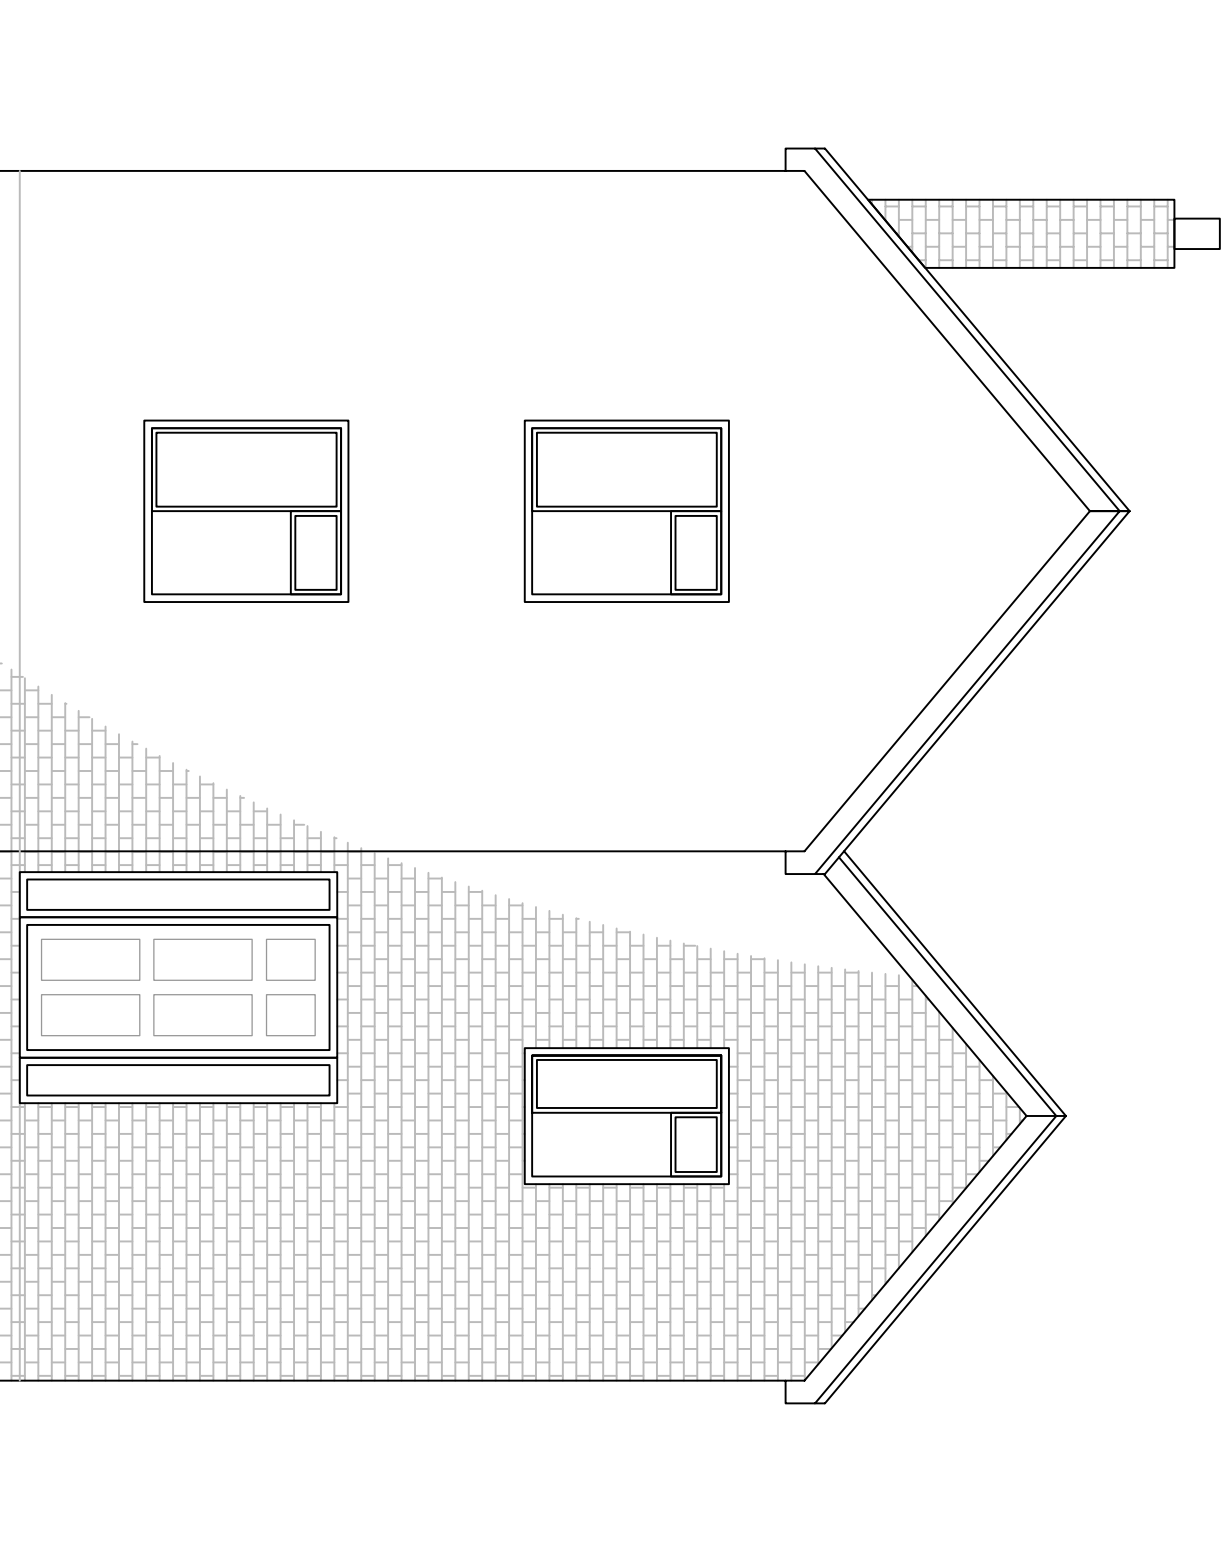


Existing West Elevation

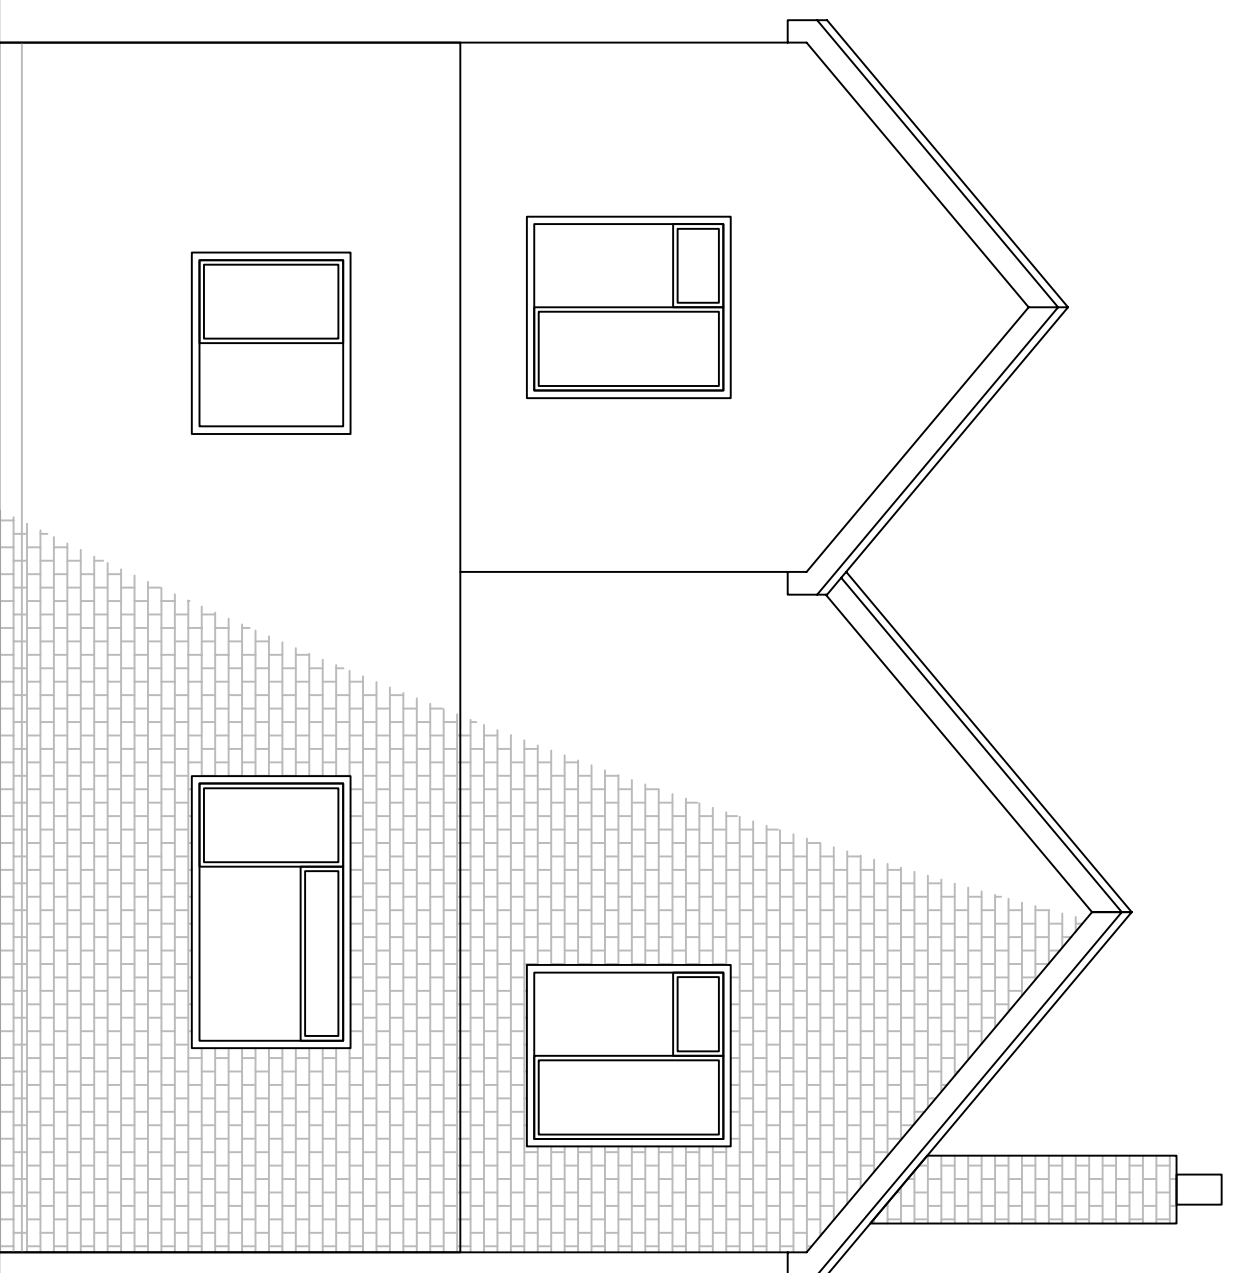

Existing South Elevation

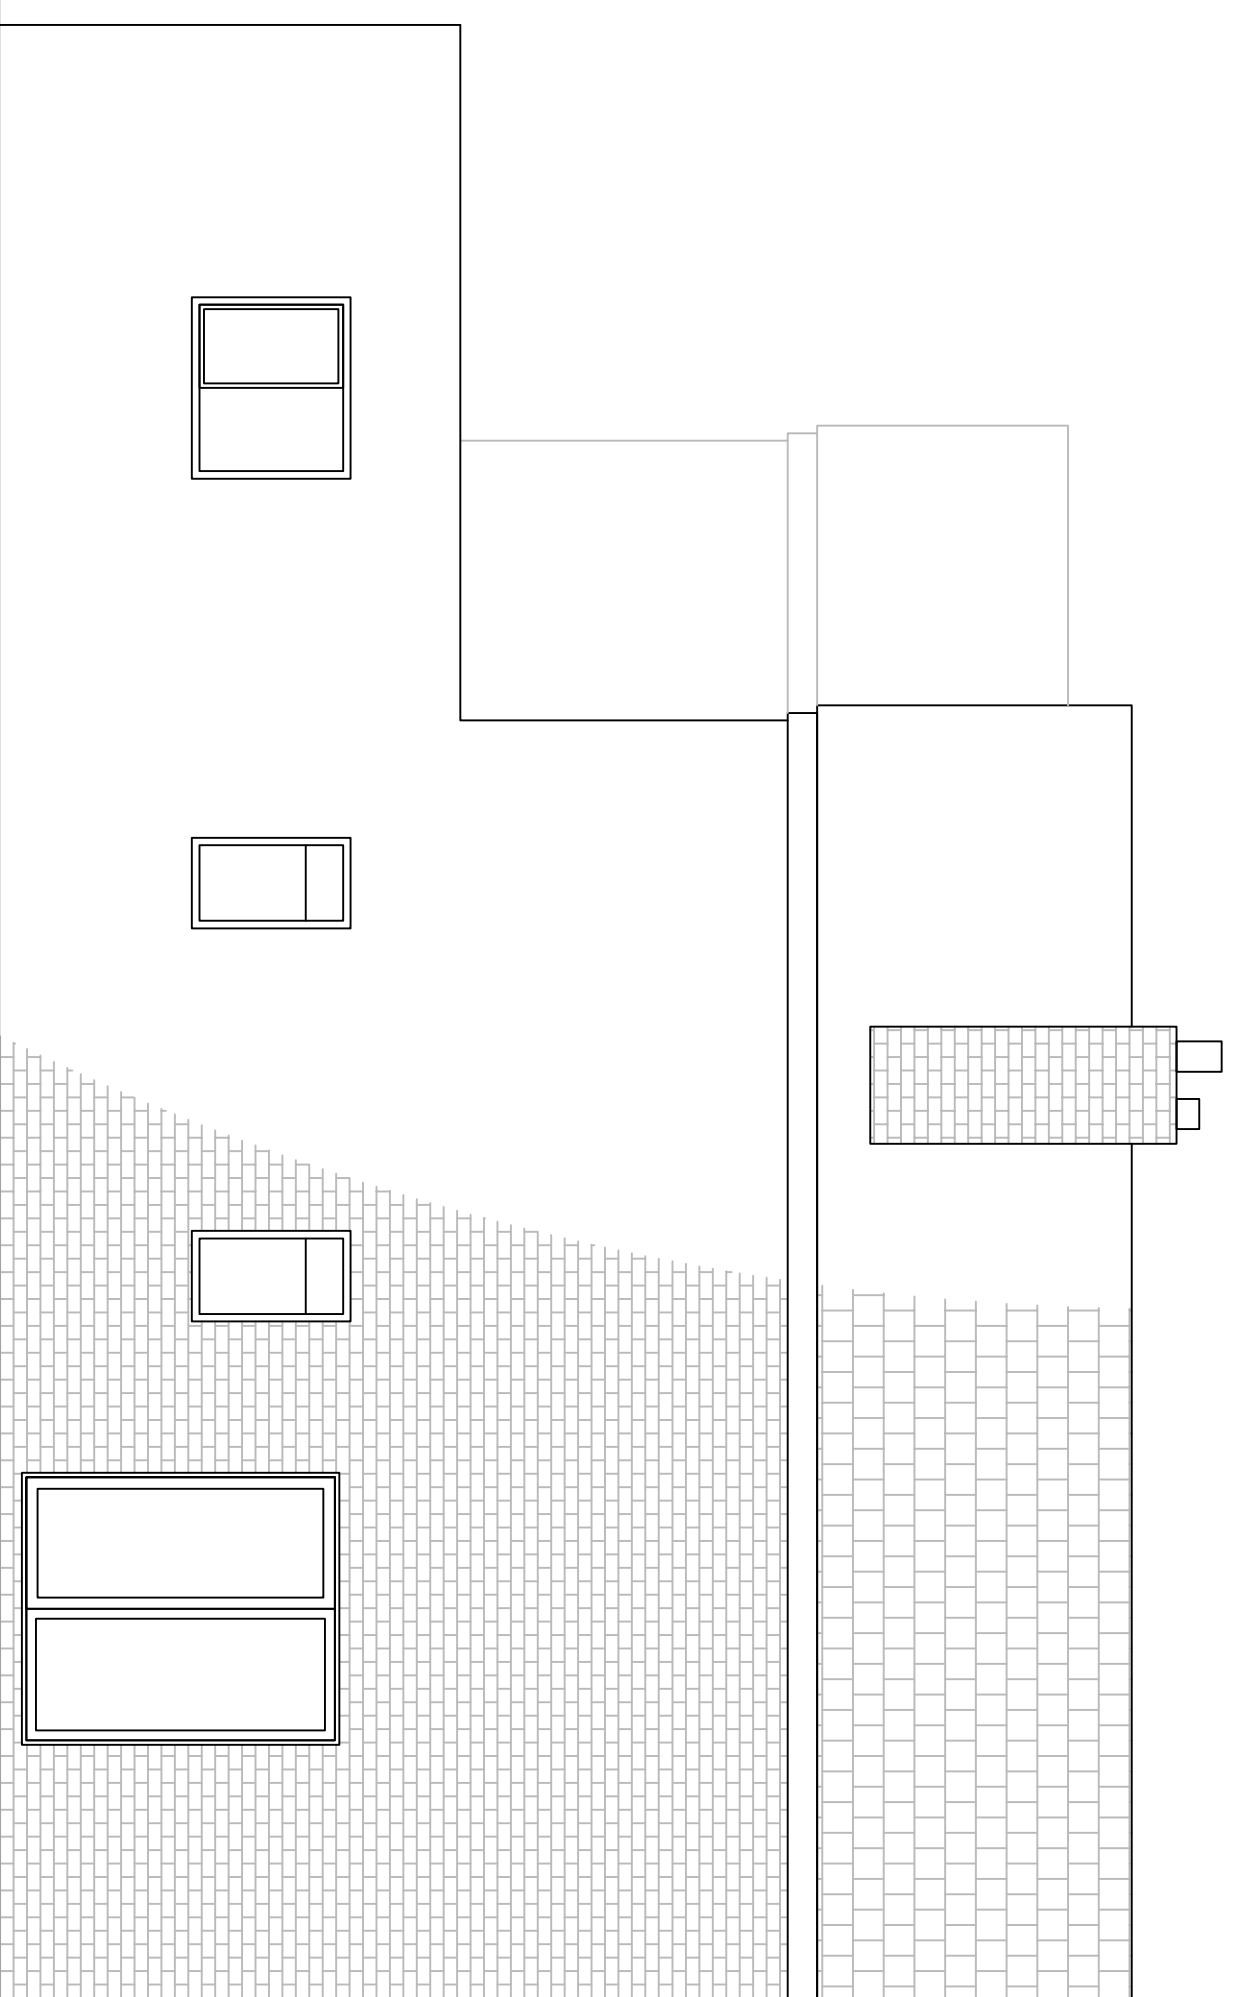

Existing North Elevation

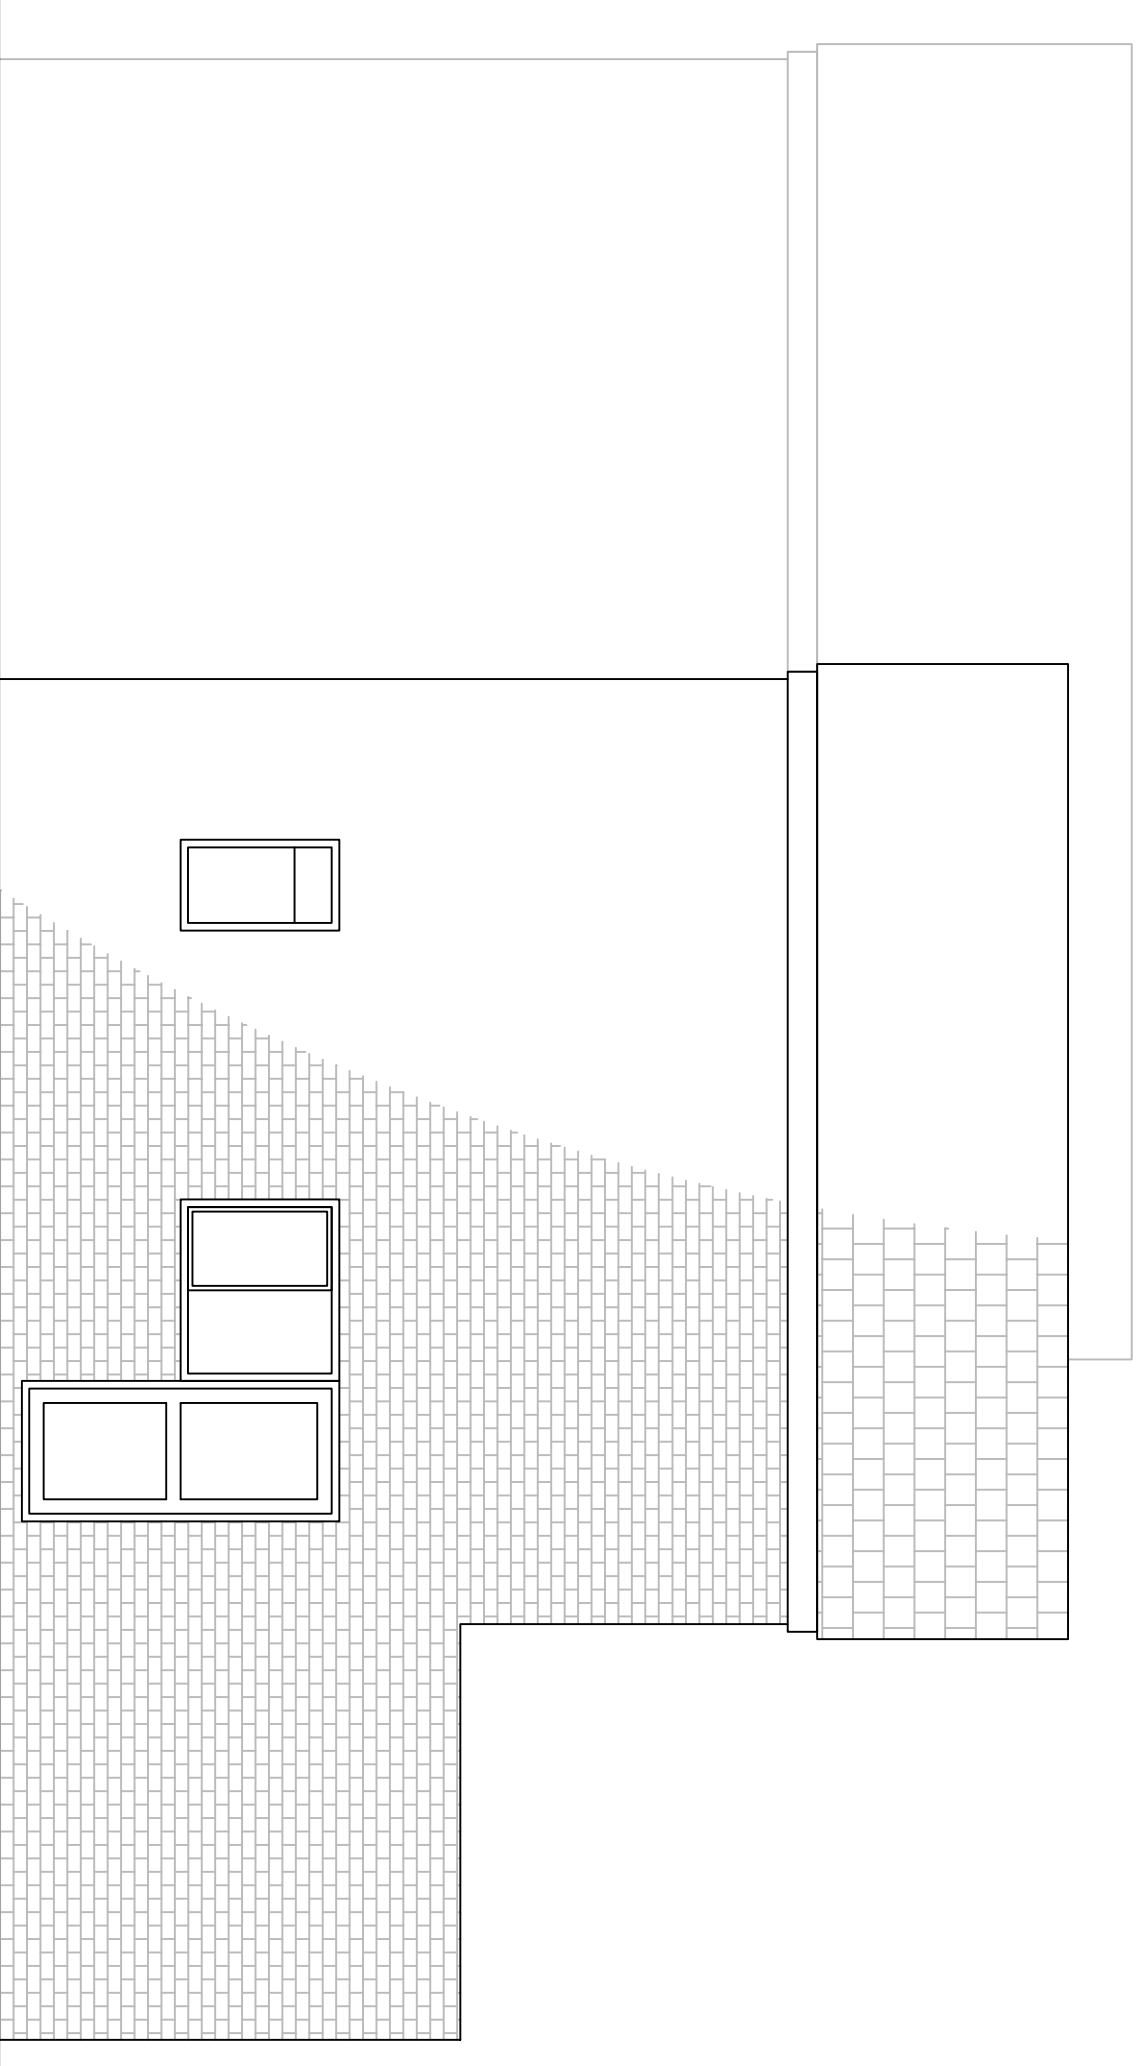

		Applicant: Address: Mr Nicholas Langstone Dairy Farm 32 Langstone Road Havant PO9 1RF	
Project: Multiple alterations			
Scale: 1:50 @ A1		Date: 02/11/2020	
Revision date: Revision: Plan No:		PLA001	
Title: Existing Plans and Elevations		