



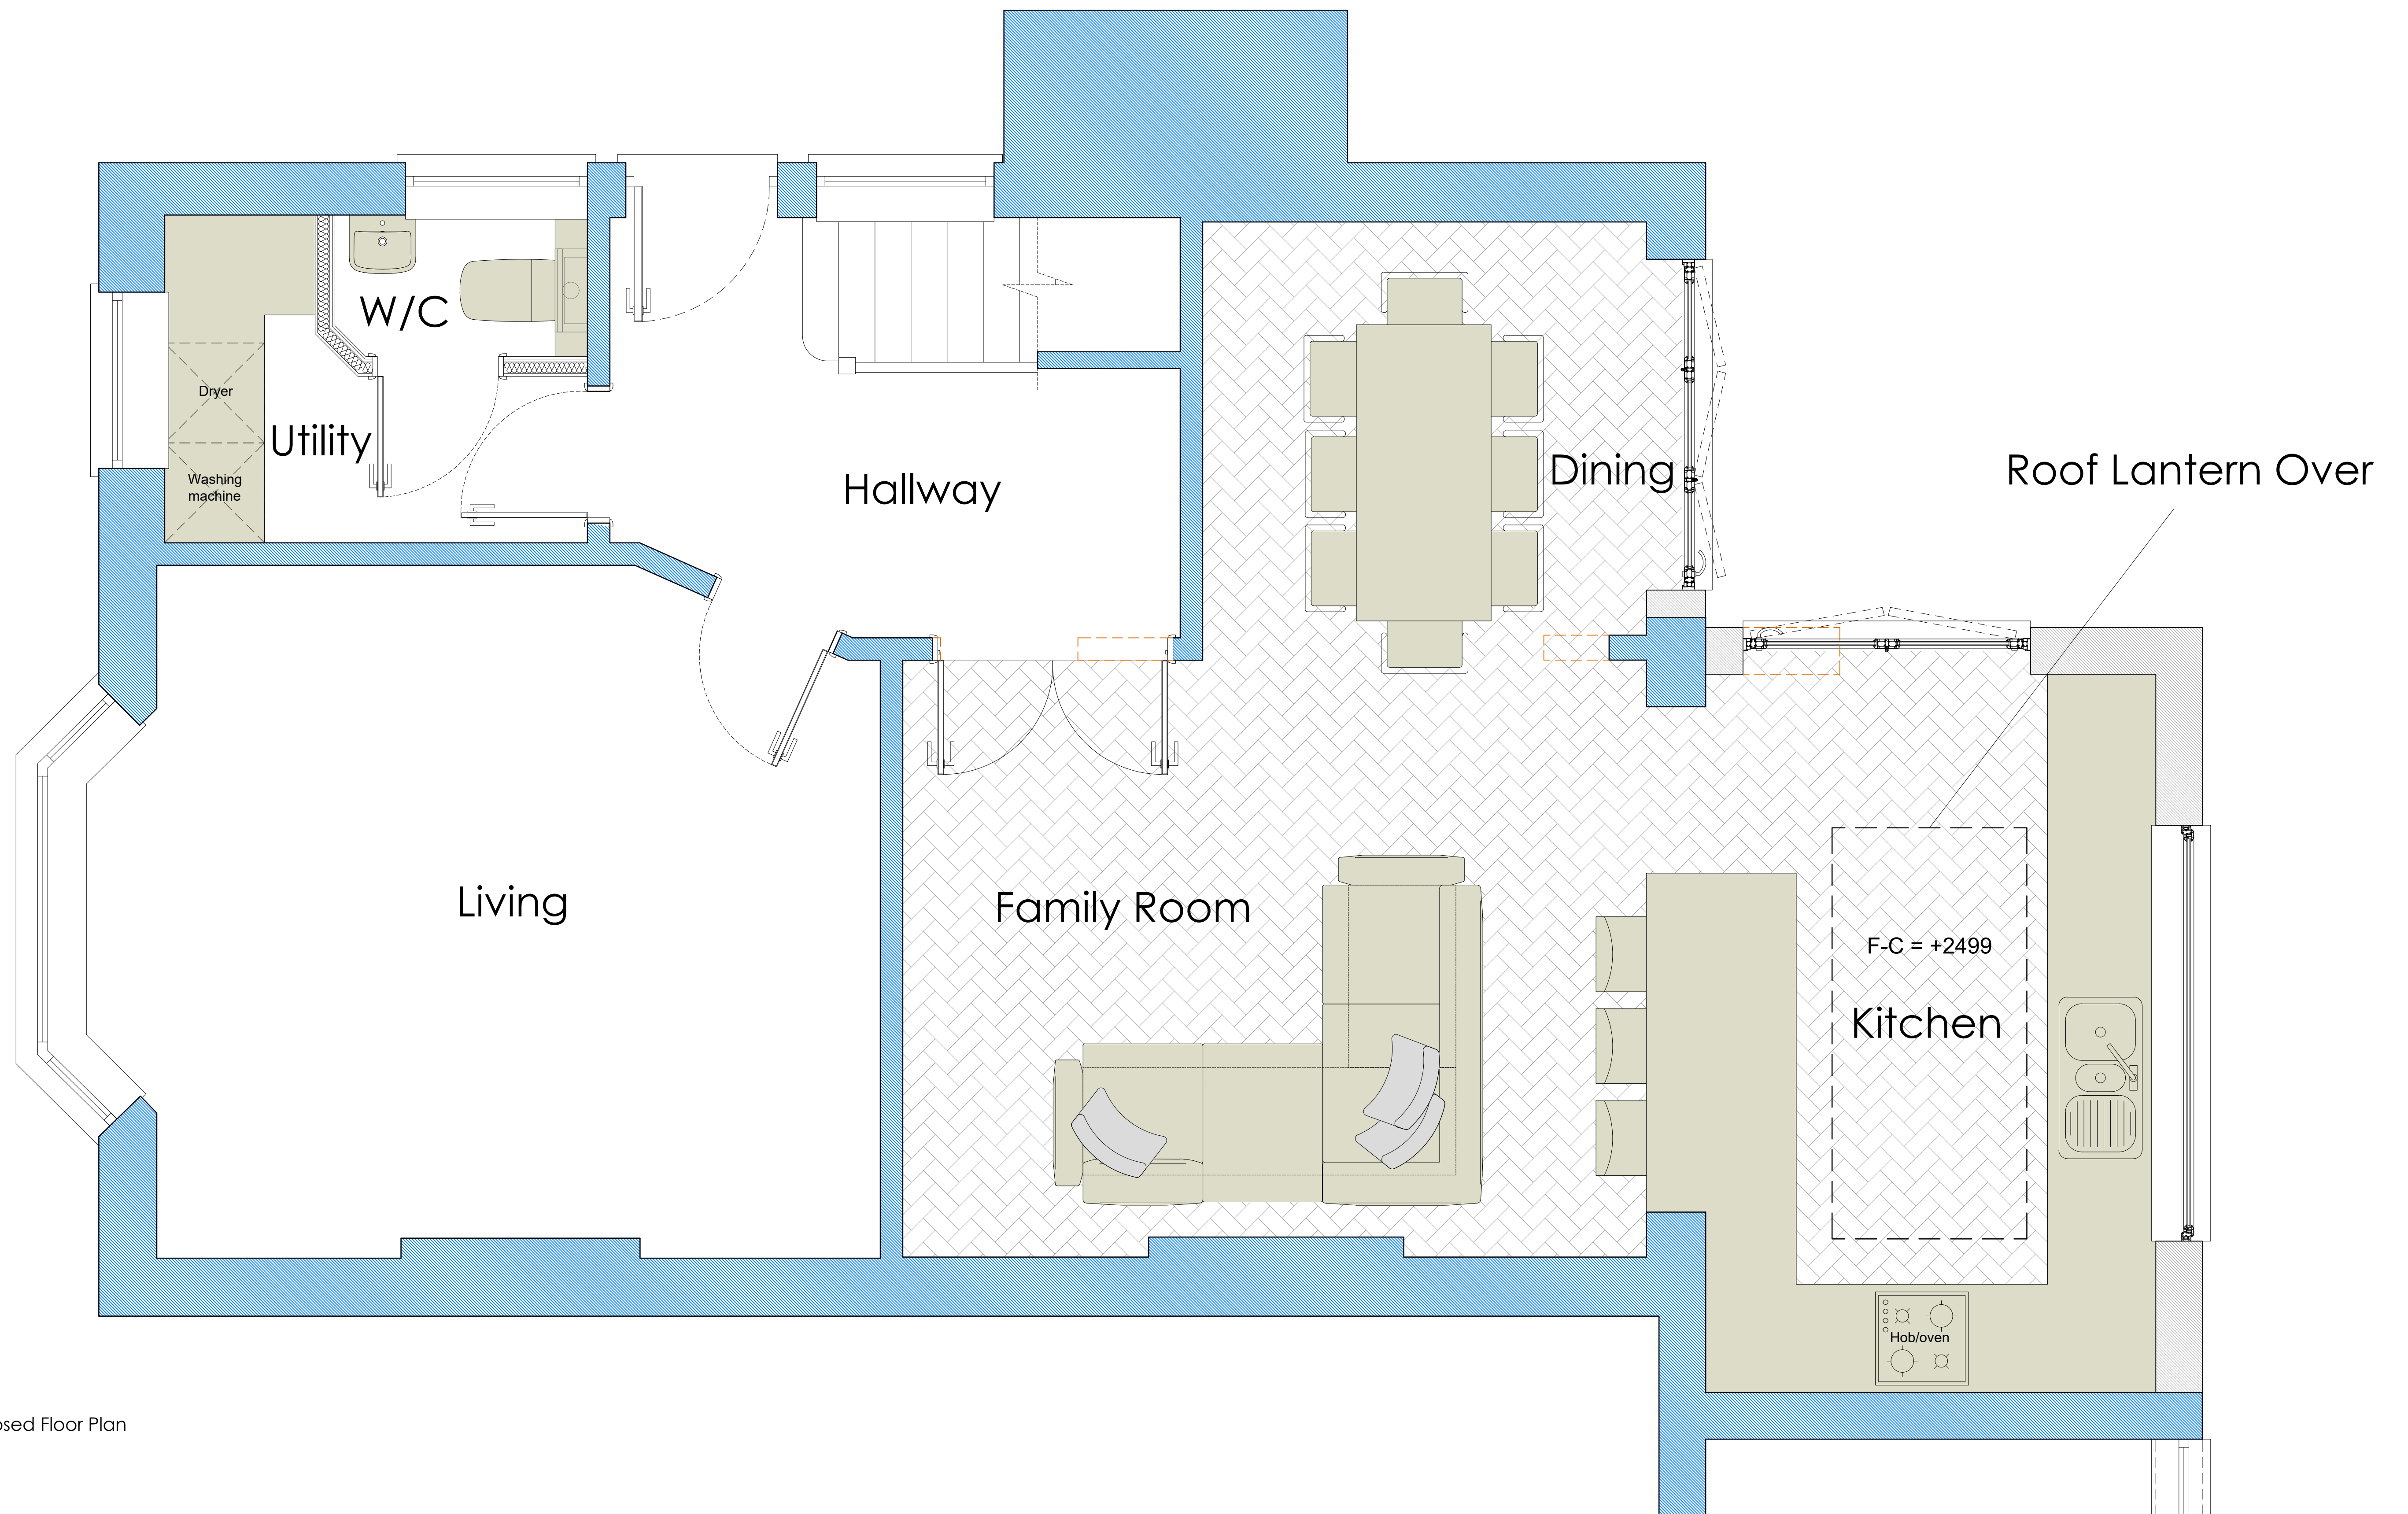

Proposed Floor Plan
1:20

notes: Areas Hatched Blue = Existing Structure

revisions: A | 15.04.2021 | SCR | Building Control Submission

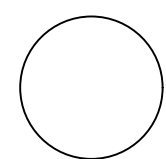

NOTE: The contractor is responsible for checking all site dimensions and levels. These should be checked prior to the ordering of any components and before the commencement of the works. All discrepancies should be brought to the attention of the Contract Administrator


Rolison
13 The Brow
Widley, Hants

drawing information

title: Proposed Kitchen

status:
date:
scale:
drawn:
chk'd:

Preliminary
February 2021
1:20@A1
SCR
GR

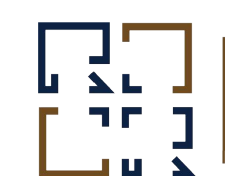

R & R DESIGN
STUDIO LTD

job: 1098 dwg: 1251 rev: A