


REV A: Opaque high level (1.8m from ffl) side screen added to prevent sideways overlooking. 15-04-2020



South elevation | proposed

REV A: Balcony reduced in depth by 150mm. Opaque high level (1.8m from ffl) side screen added to prevent sideways overlooking. Increase in height of 700mm 15-04-2020

White Steel frame, spiral stair and guarding.

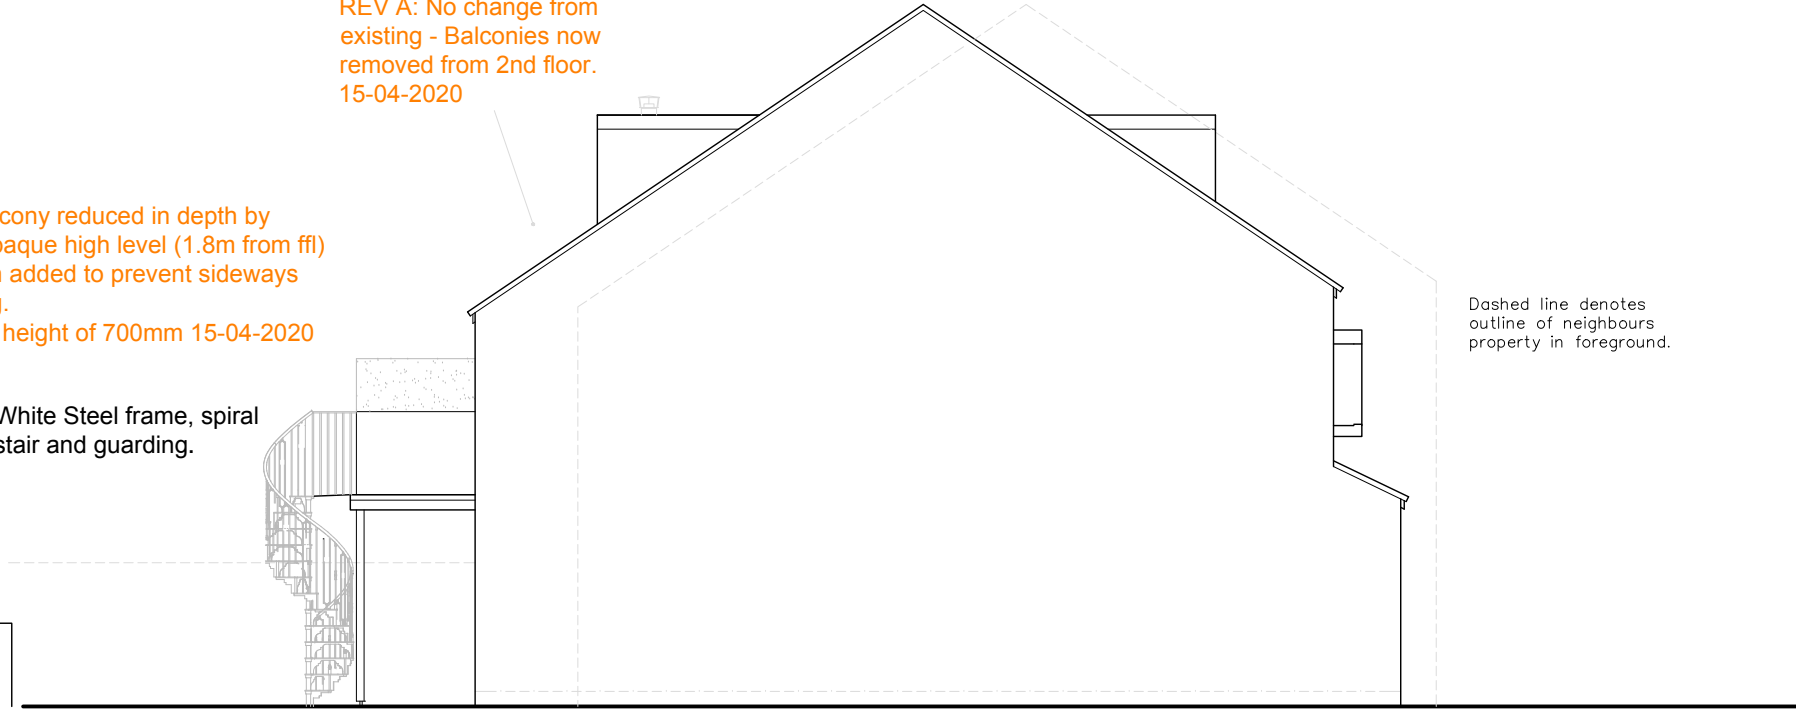


East elevation | proposed

Outline of neighbours property.

REV A: No change from existing - Balconies now removed from 2nd floor. 15-04-2020

REV A: Balcony reduced in depth by 150mm. Opaque high level (1.8m from ffl) side screen added to prevent sideways overlooking. Increase in height of 700mm 15-04-2020

White Steel frame, spiral stair and guarding.

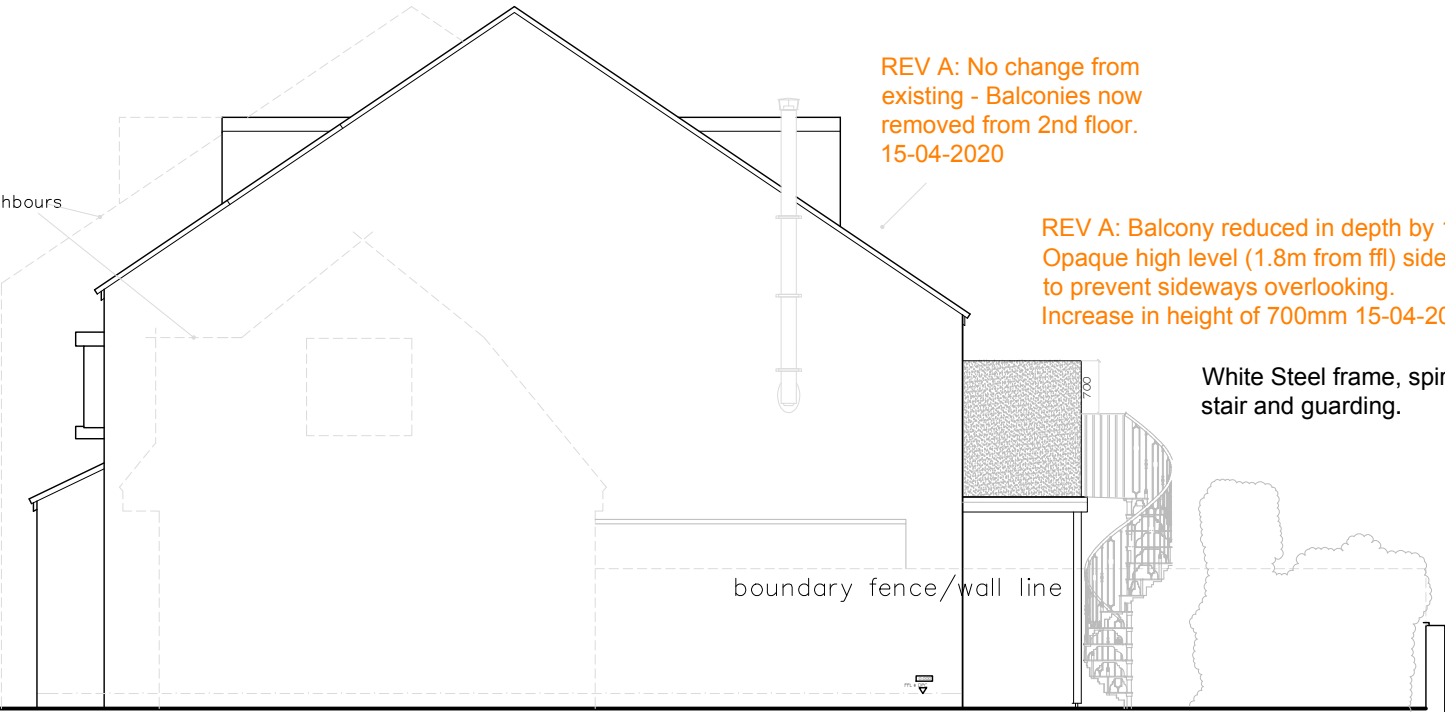

West elevation | proposed



North elevation | proposed
(unchanged as existing)

PROPOSED ELEVATIONS



(M): 07792 379302 (E) rudi.design.co@gmail.com (W) cloud9designstudio.co.uk

Project/Address	Rear Extension & Alterations 5 Orange Row, Emsworth, Hampshire, PO10 7EL	DRAWING Drawing No/rev Scale Date	Proposed Elevations C9/0178/04A 1:100 @ A3 February 2020
Client	Mr Robert & Mrs Bridget Bailey	Drawn By	Rudi

Planning issue