


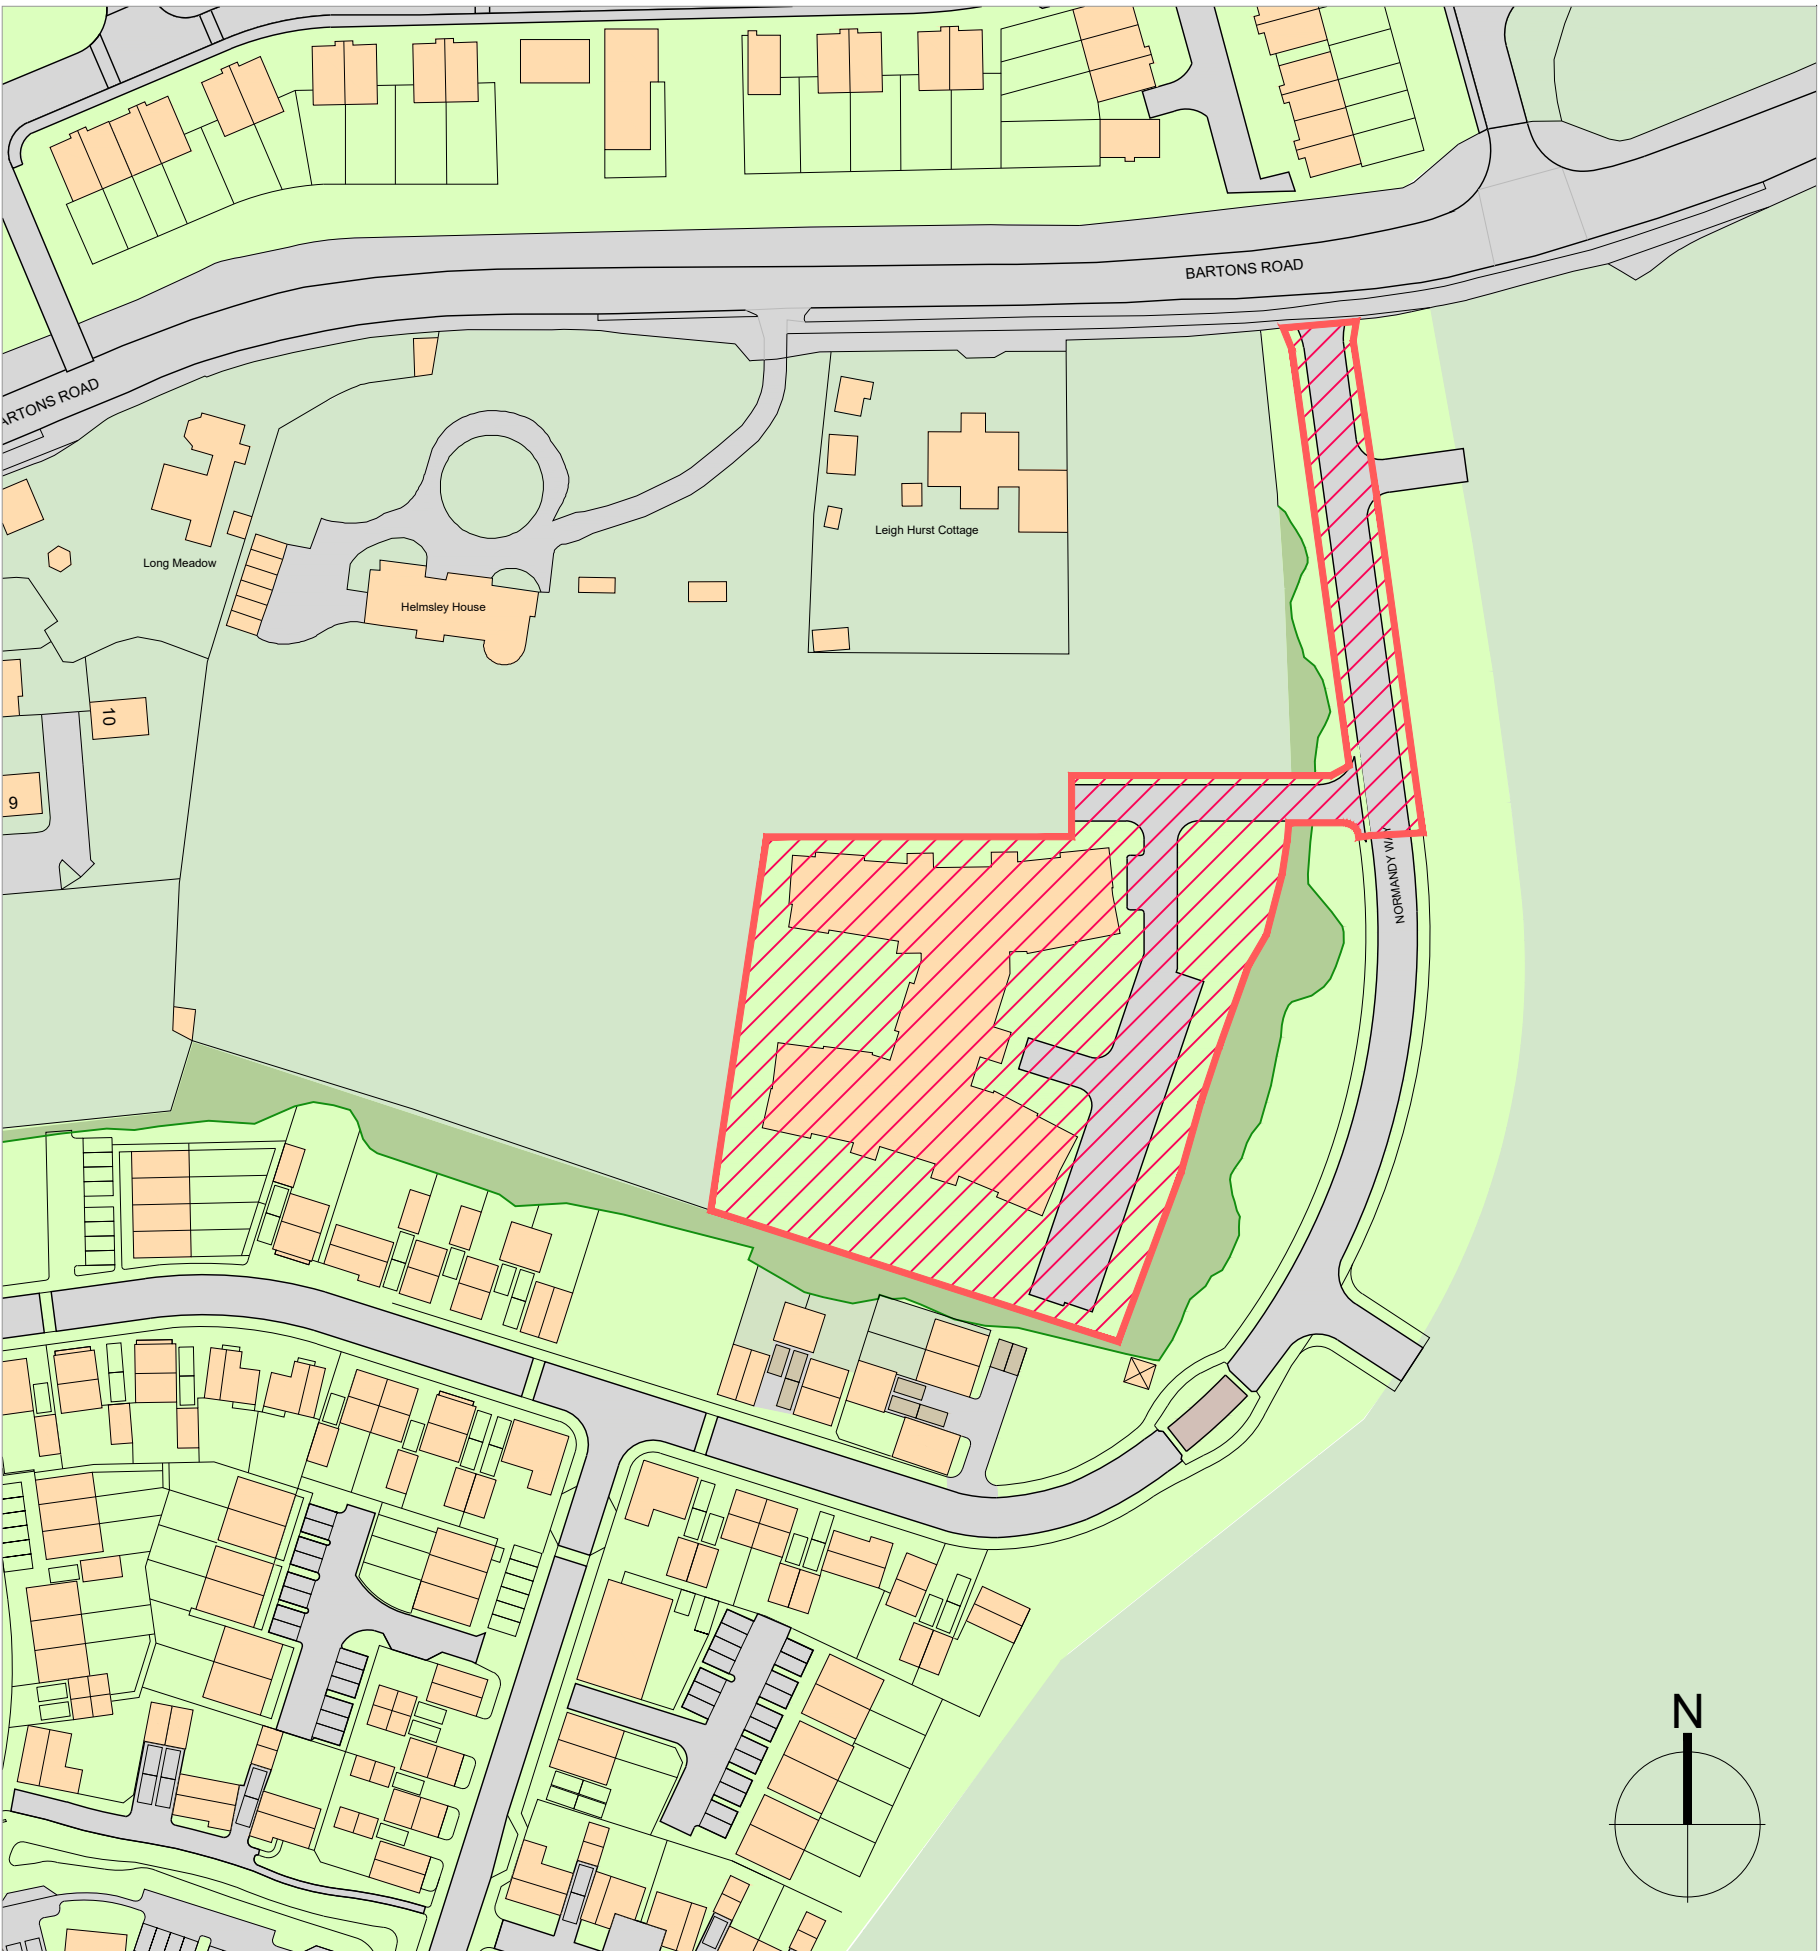

SITE LOCATION PLAN 1:1250@A1

Legend:


- Site Boundary
- 1800mm high close metal railing painted black
- 1800mm high close boarded fencing with 400mm trellis on top
- 400mm dwarf wall with 1400 metal railing above painted black
- Retaining wall
- Wild Seed Grass
- Grass Lawn
- Sensory planting
- Shrub Planting
- Herringbone block paver parking bay 2400 x 4800mm
- Patio paving 450 x 450mm flush paving.
- Pedestrian path: Macadam smooth, black surface finish flush with concrete edging
- Garden paths: Resin bound gravel, buff finish, flush with metal edging

- Proposed New Trees
- Existing Tree / Hedge to be retained
- Existing ground vegetation
- Support Handrail to prevent falling.

ACCOMMODATION SCHEDULE :

Residential Care & Access Road:

Total Site Area: 0.63 Hectares
Total Number of Beds: 64no. Residential Care Beds
Number of Parking: 29 (3no. disabled)
Number of Cycle Spaces: 18 (9no. Sheffield Stands)

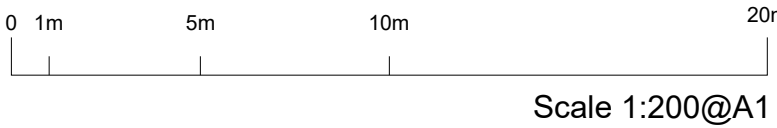

Revision		
A	16-03-2020	JW Updated to Brackley Investment comments.
B	04-06-2020	JW Footprint of building updated to increase distance to TPO T4.
C	10-06-2020	LG Amended in line with pre-application comments.
D	10-06-2020	LG Amended to reflect retaining wall positions and means of escape.
E	28-06-2020	AB Amended to retain more existing trees and scrub (Groups G5,G8, G10, some of Group G7) Also Trees 19, 28-31, 35-40
F	13-07-2020	LG Coordinated with 3D model.
G	16-07-2020	LG ISSUED - Draft Planning
H	10-08-2020	LG Material alteration to communal garden path
J	17-08-2020	JW PLANNING ISSUE
K	17-08-25	JW PLANNING ISSUE. Application Boundary Updated.
L	13-10-2020	AB PLANNING ISSUE. Tree numbers and species updated.

M	22-10-2020	JW PLANNING ISSUE. Additional New Trees Added. Raised Table added. Disabled parking layout updated.
N	20/01/2021	LRG In response to planning officer's comments. Inclusion of support handrail to prevent falling.

project name:
drawing reference:

job number:
status:
cad ref:

HELMSLEY HOUSE, BARTONS ROAD, HAVANT
64 BED RESIDENTIAL CARE HOME
PROPOSED SITE PLAN

M9437

PLANNING
M9437_APL003_N_Proposed Site Plan_Helmsley Care_1-200@A1.dwg

date:
sheet:
scale:
revision:
drawn:
checked:
URG
JW

Use figured dimensions only. All levels and dimensions to be checked on site. This drawing is to be read in conjunction with all other relevant drawings and specifications.
Hunters is a trading name of Hunter & Partners Limited.
© Hunter & Partners Limited. All rights reserved.

Scale 1:200@A1

0 1m 5m 10m 20m

hunters

Space One Beadon Road
London W6 0EA
T 020 8237 8200
F 020 8141 2814
mail@hunters.co.uk
www.hunters.co.uk