


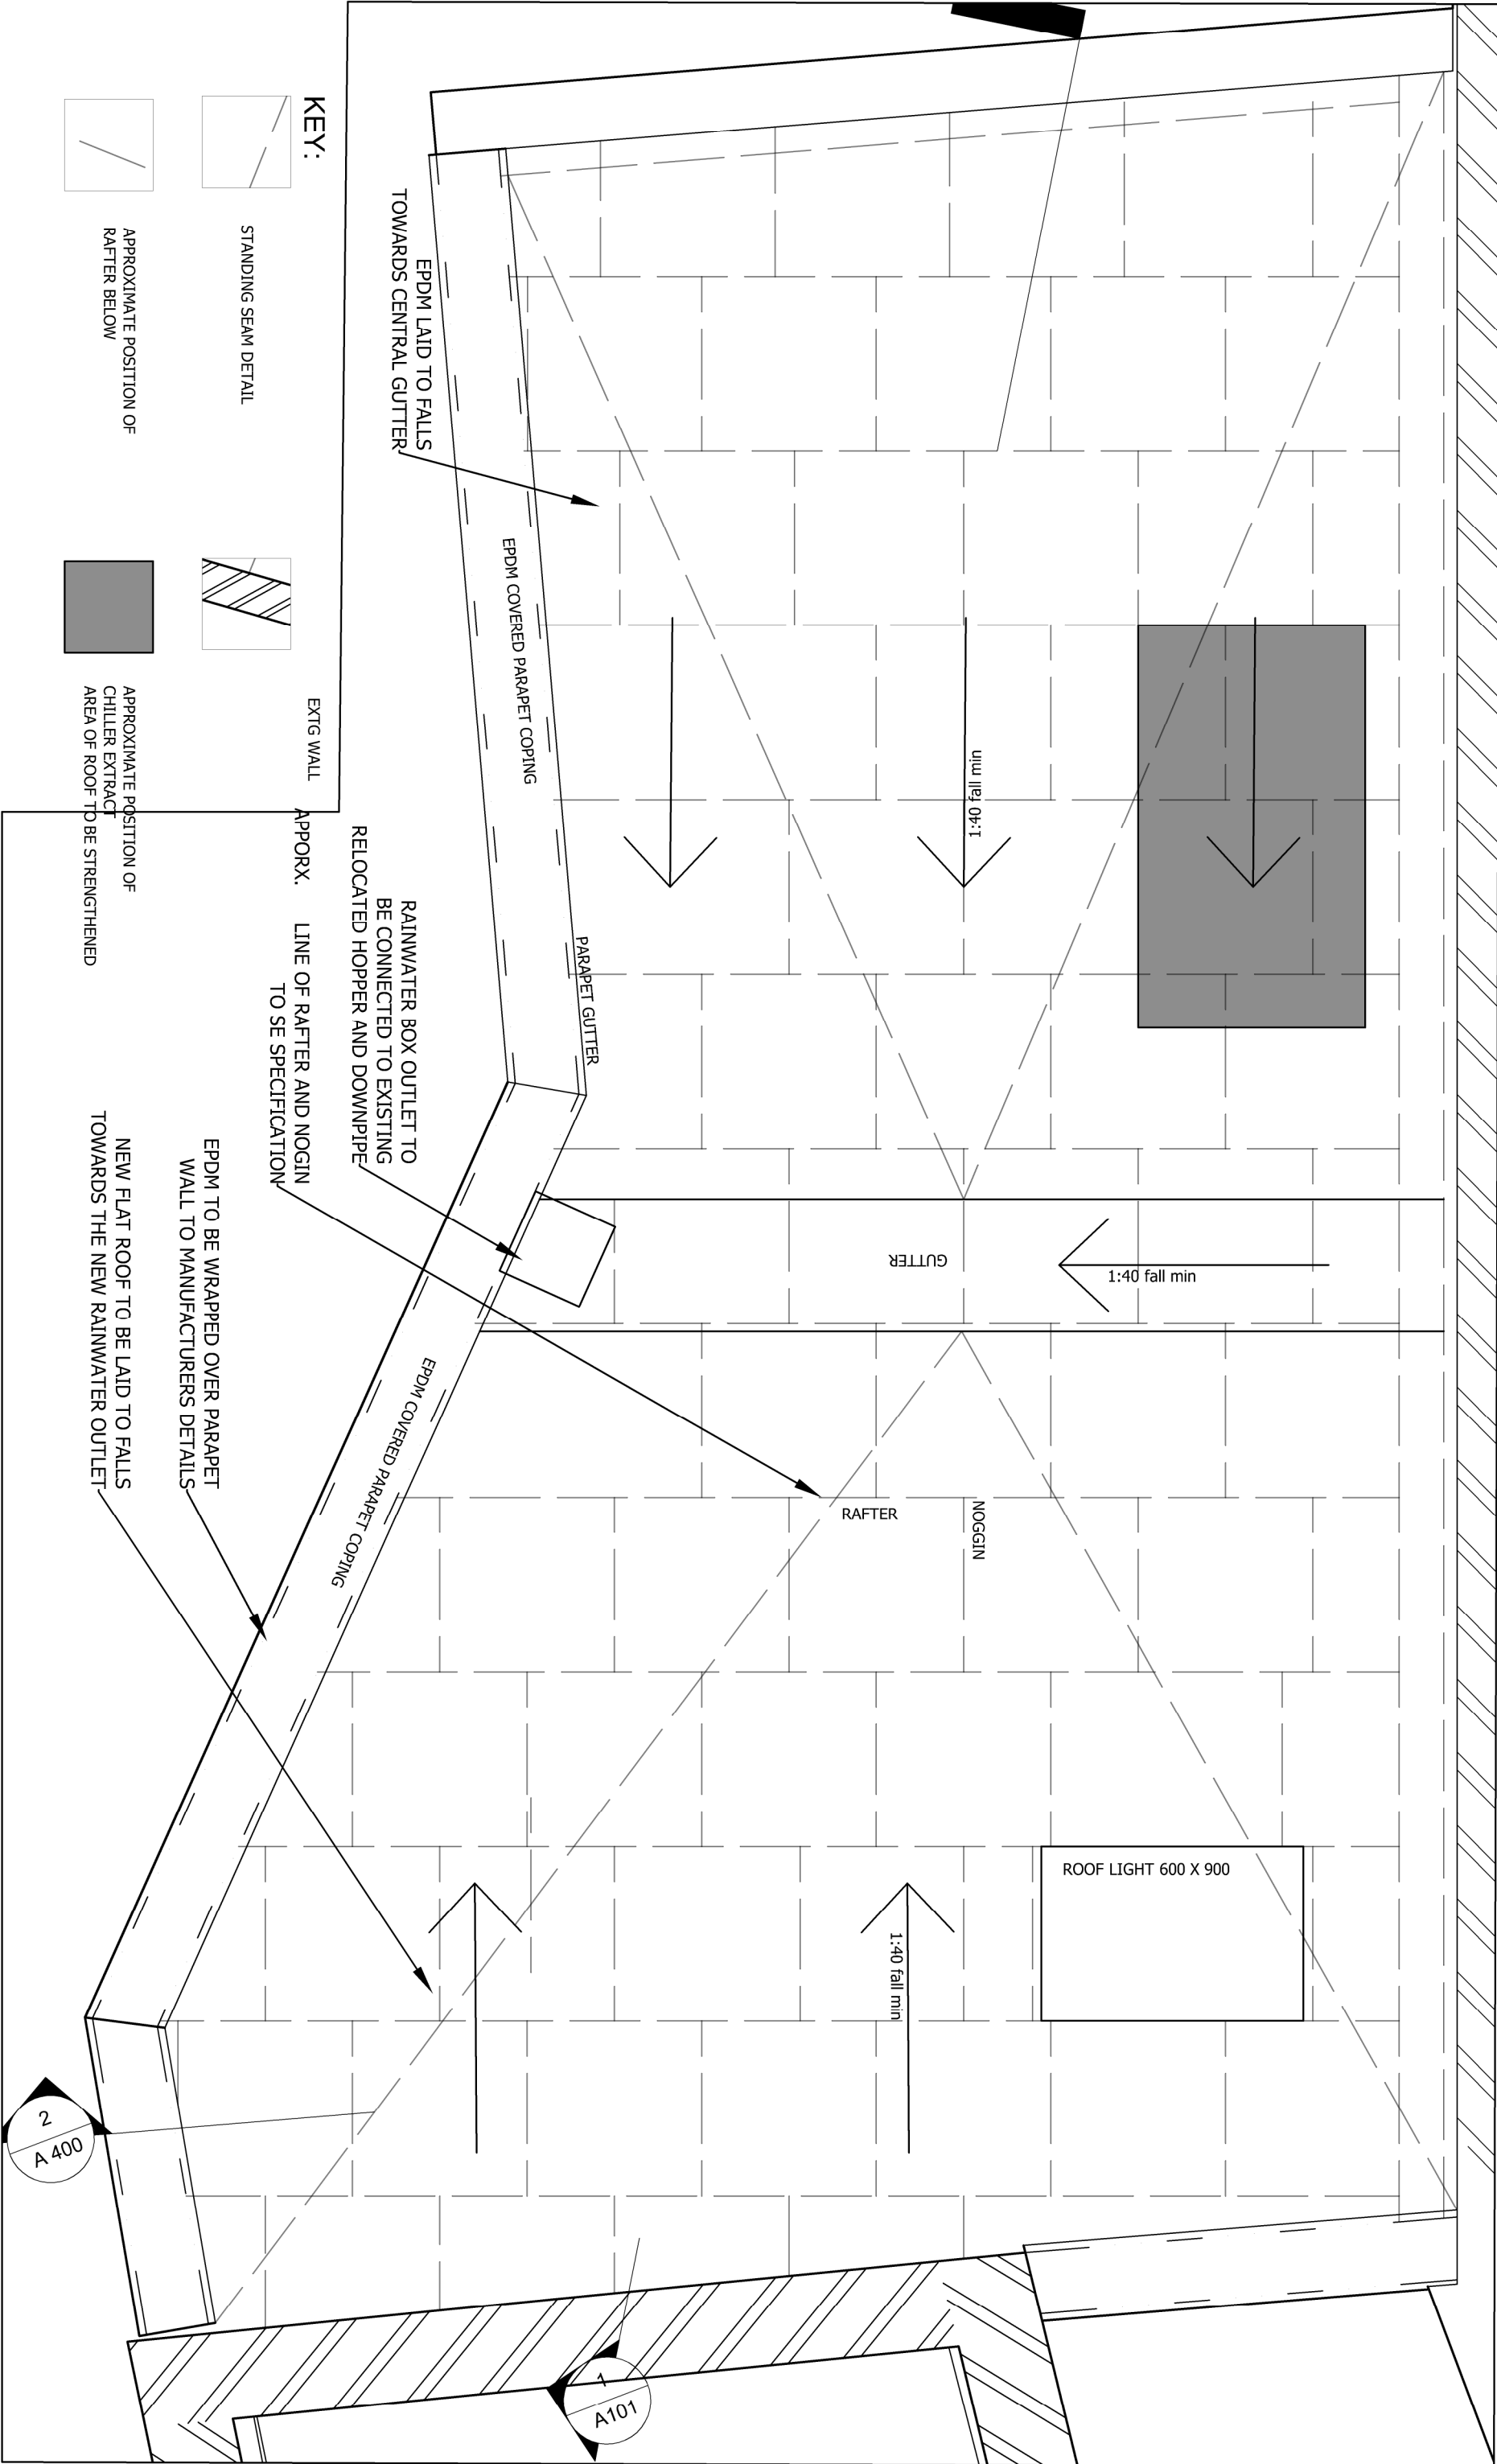

No.	Description	Date
A	CLIENT CHANGES TO MATERIAL AND ROOFLIGHT	10-02-2021

Hazel Butler Architects HAZEL BUTLER - DIPARCH,ARB 24 Nightingale Close Rowlands Castle T:023 92413680				PROJECT WORKS TO EXISTING SINGLE STOREY EXTENSION		CLIENT MR TREAGUST AND MRS CHARLTON 17 HIGH STREET, EMSWORTH		
CODE	STATUS	SUITABILITY DESCRIPTION	PURPOSE OF ISSUE BUILDING REGS	SHEET ROOF PLAN	Date 6 AUGUST 2020	Project number 08-19	Scale (@ A3) 1 : 20	REV A
					Drawn by hb	DRAWING NUMBER 08-19-DR-A-204		
					Checked by HB			