


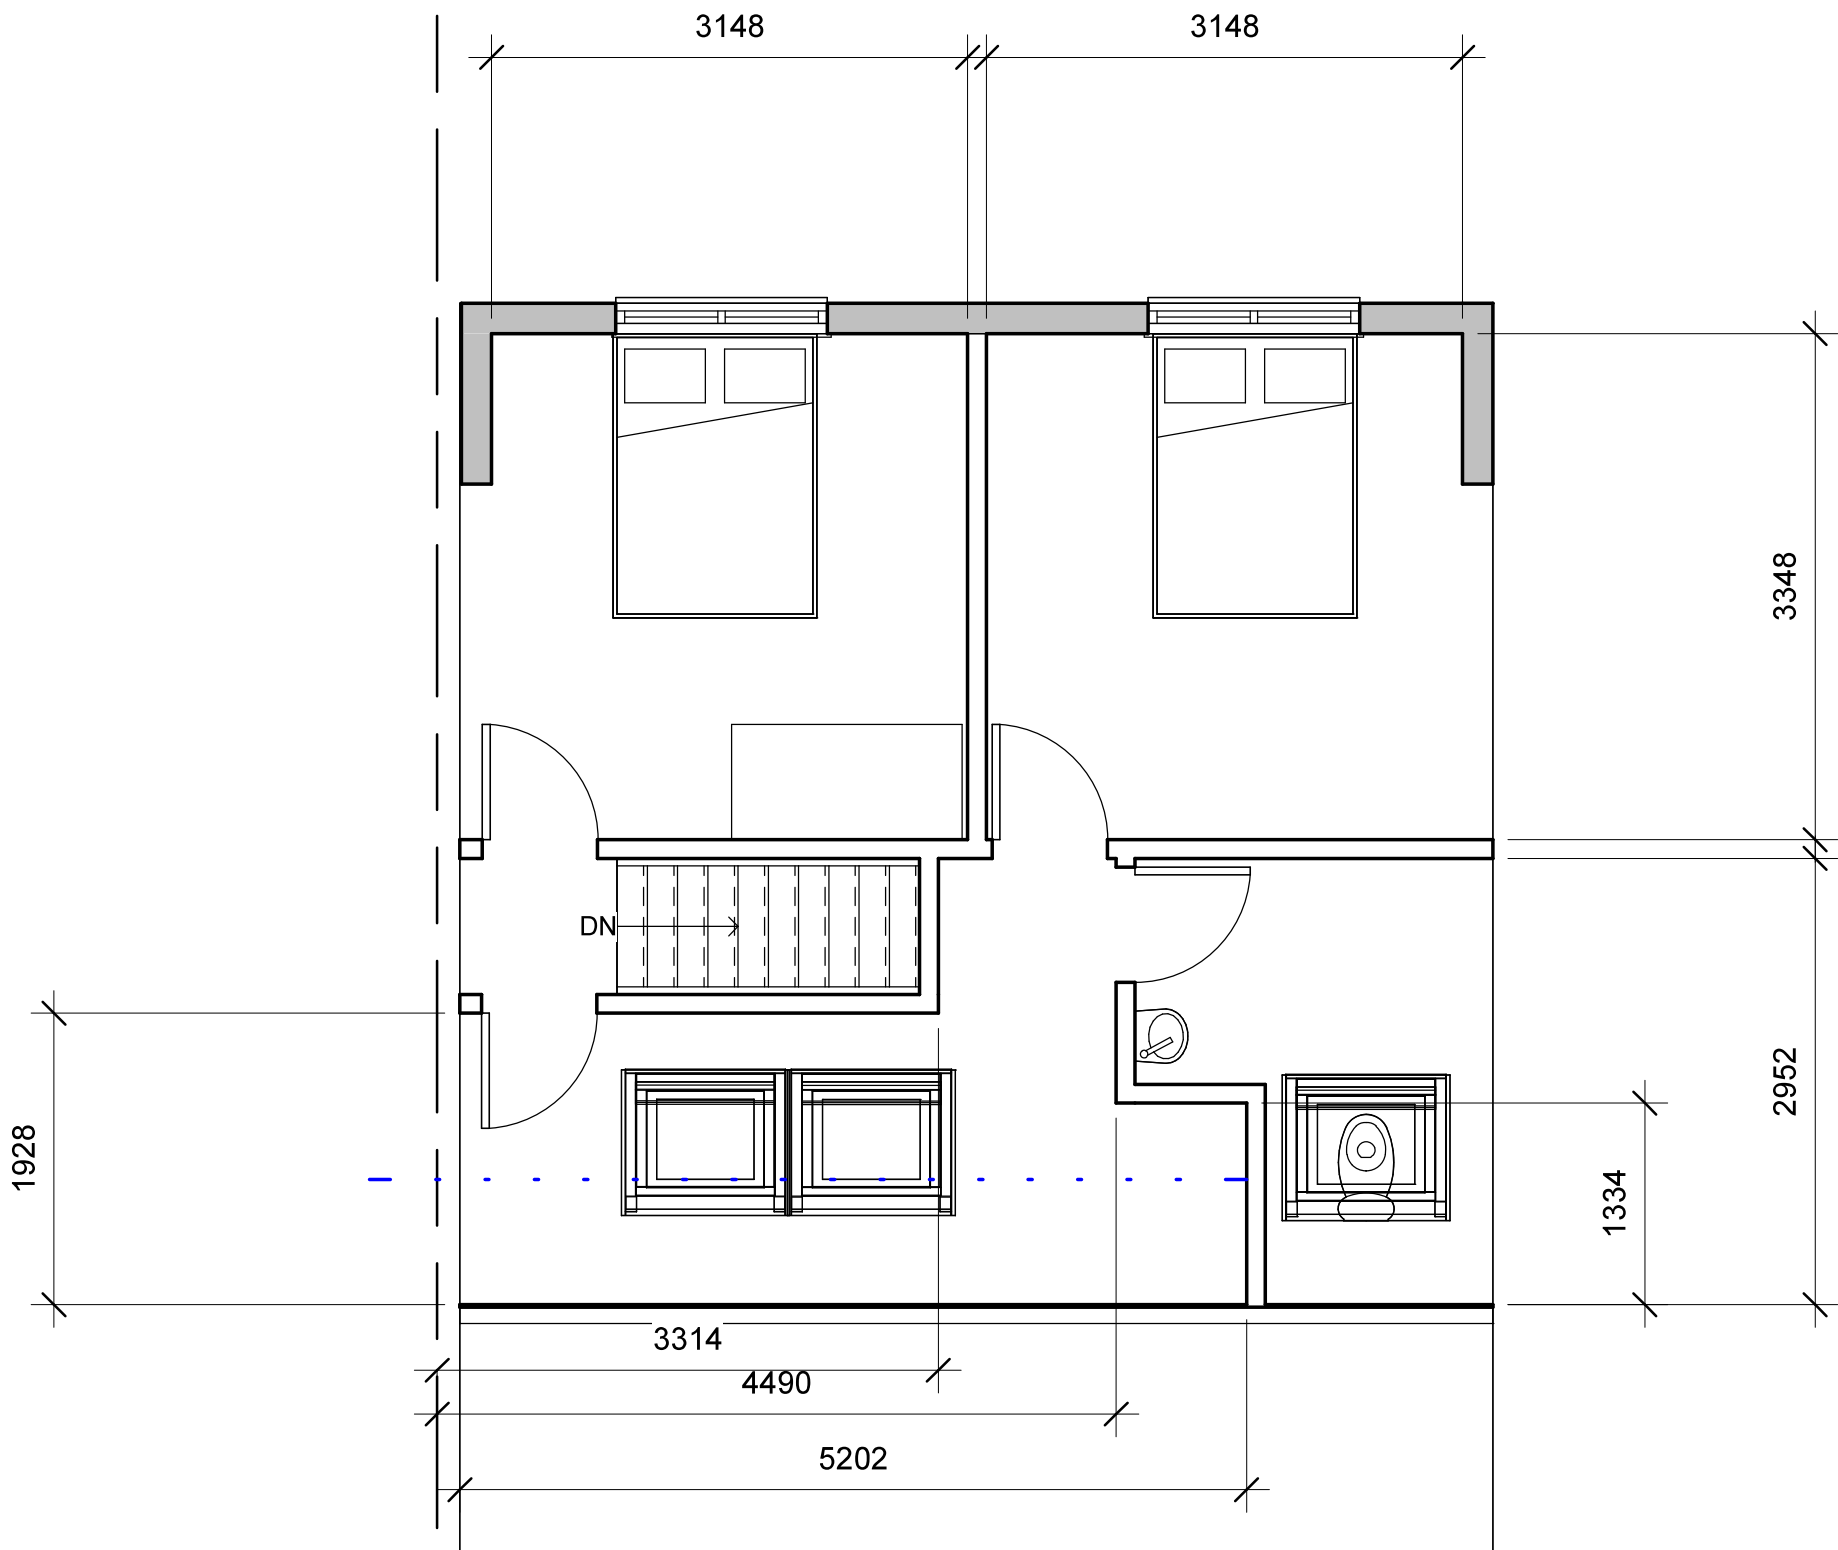

1 1st Floor
1 : 50

1:500										100
1:200										20
1:100										10
1:50										5

pd

parkers

executive

design

PROJECT 18 Springfield Close PO9 3NY	CLIENT			
	Date	Issue Date	Scale (@ A3)	1 : 50
SHEET First Floor Plan Proposed	Drawn by	SW	DRAWING NUMBER P101	REV
	Checked by	SR		