


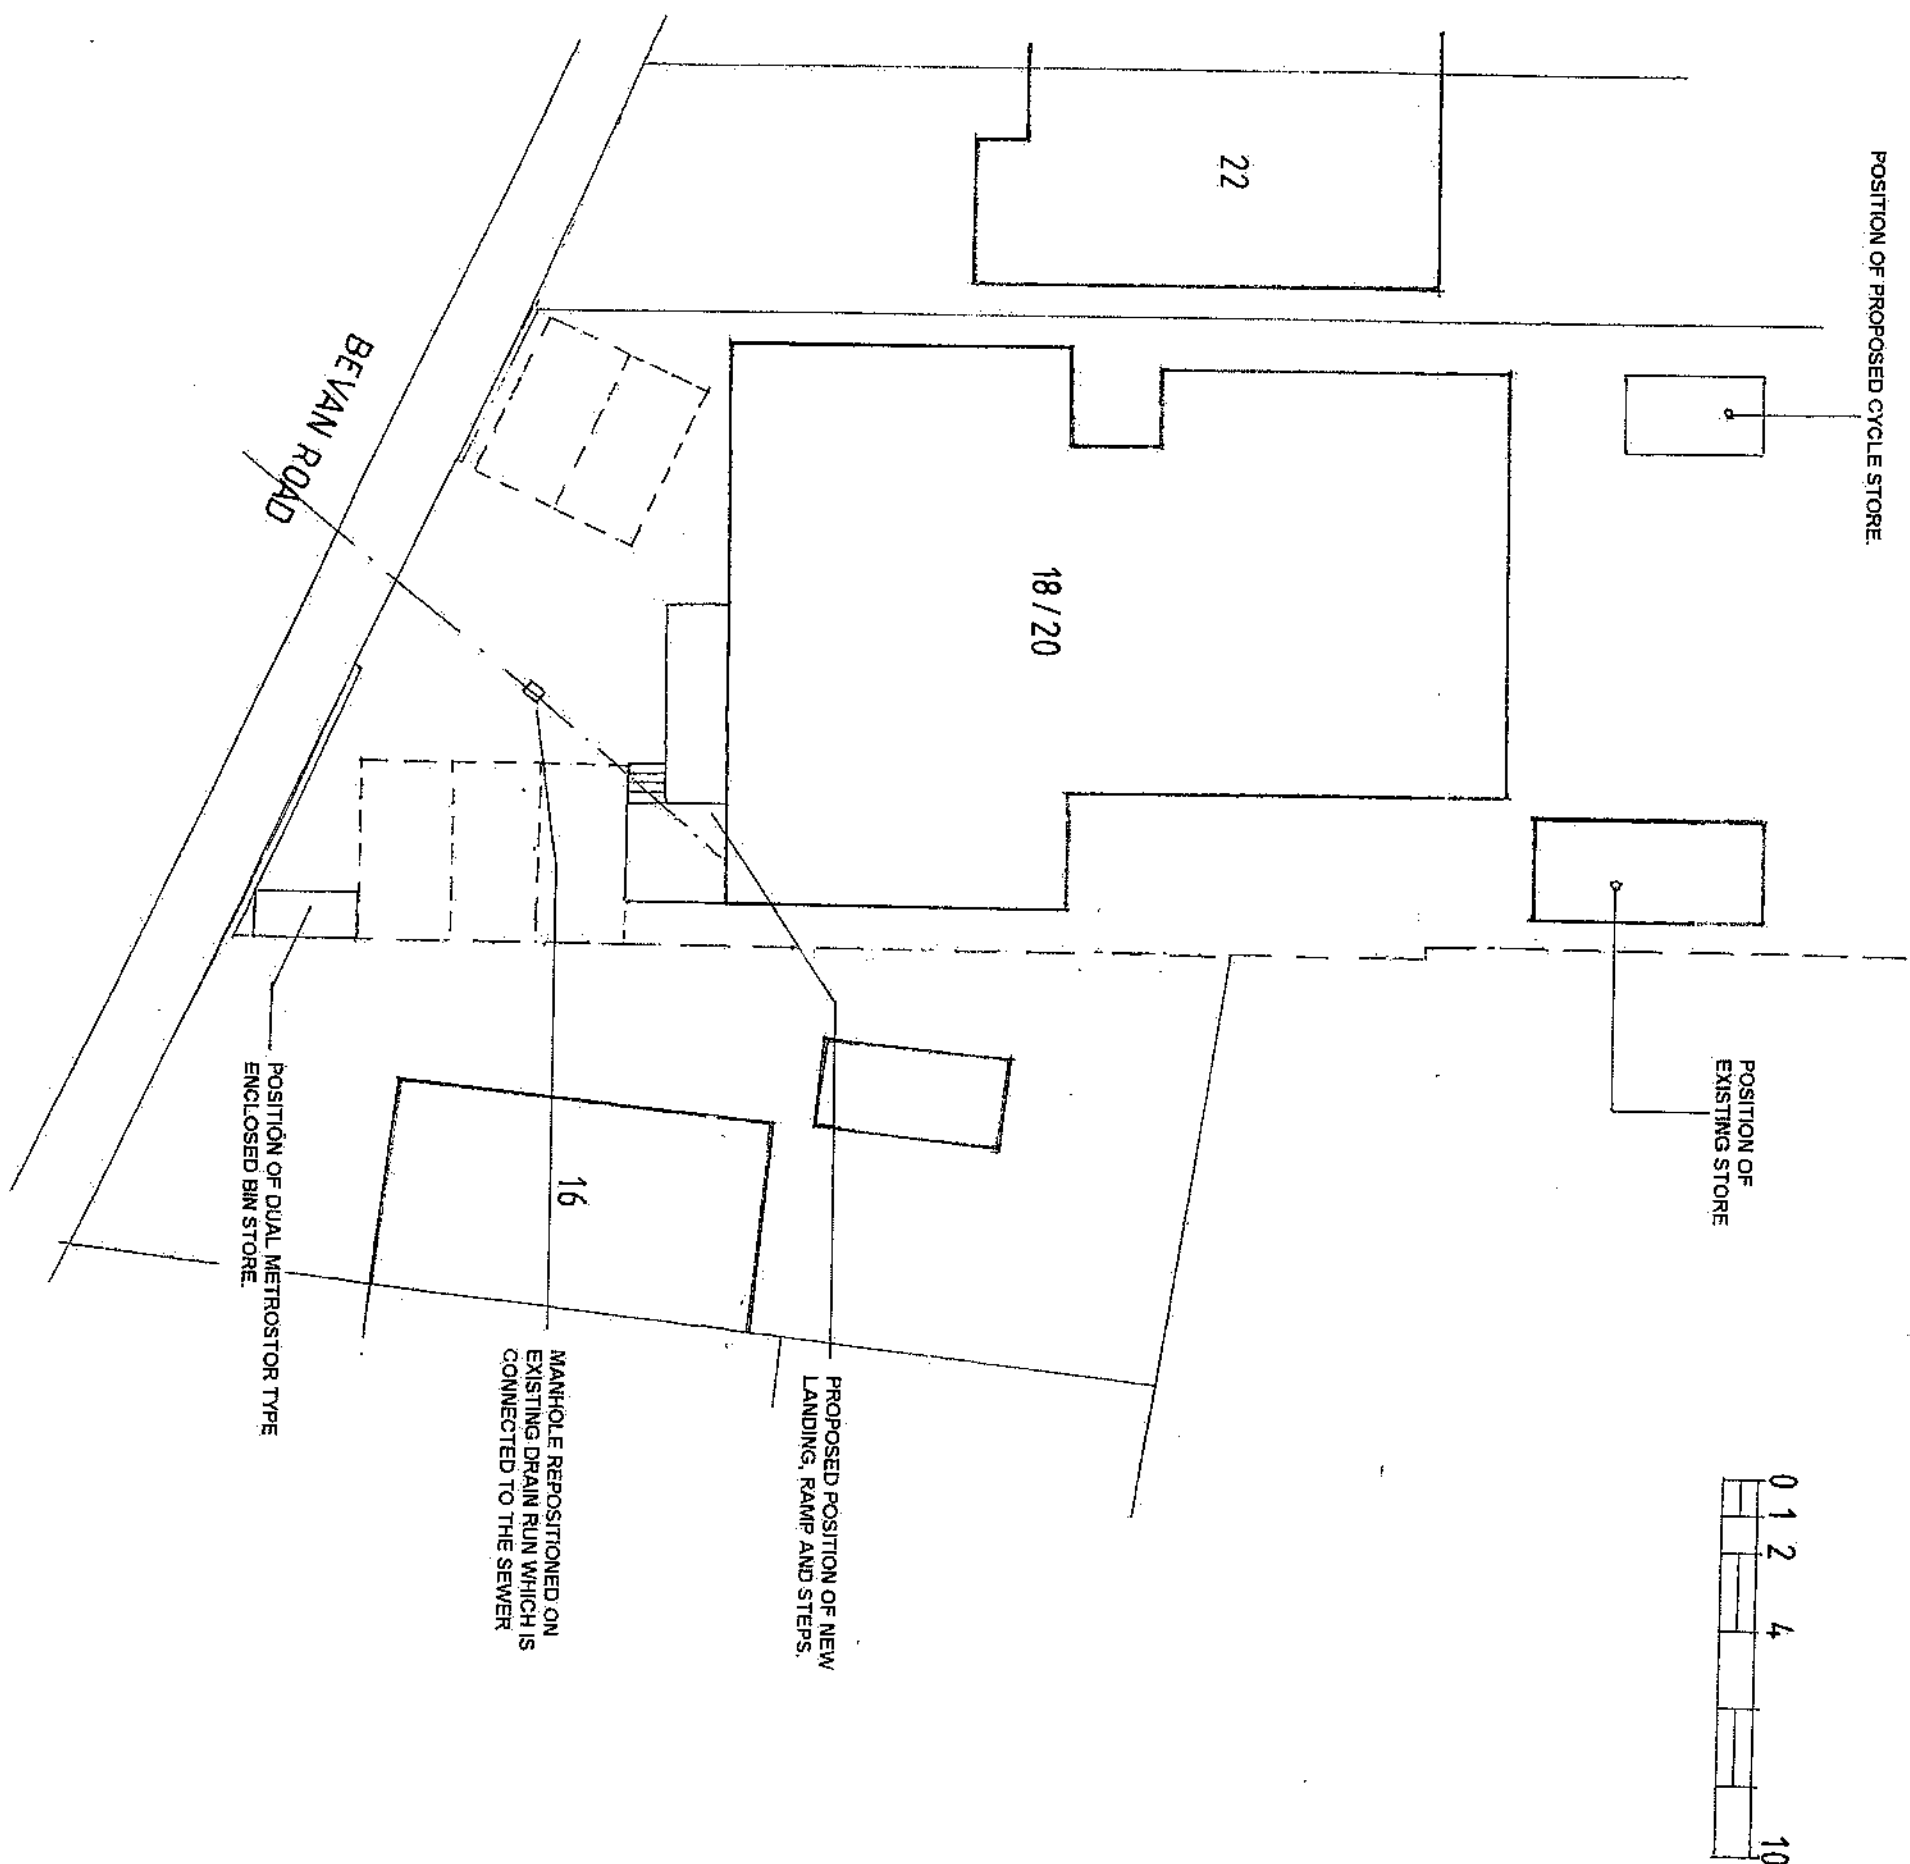

BAYITH REST HOME
 18-20 BEVAN ROAD - WATERLOOVILLE
 HAMPSHIRE - PO8 9QH.
 SITE PLAN - FRONT.
 DRG. No. 09/20/BRH - 6.
 SCALE: 1/200. PAPER SIZE: A3
 MEASUREMENTS MUST BE TAKEN ON SITE
 FOR ACCURACY.