




Existing Front Elevation

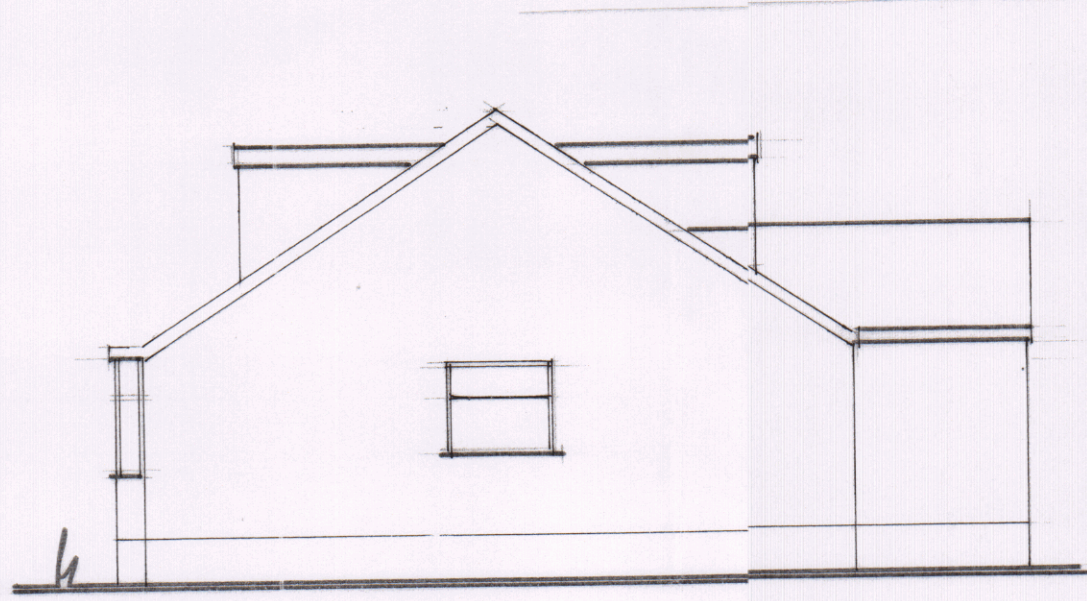


Existing Side Elevation

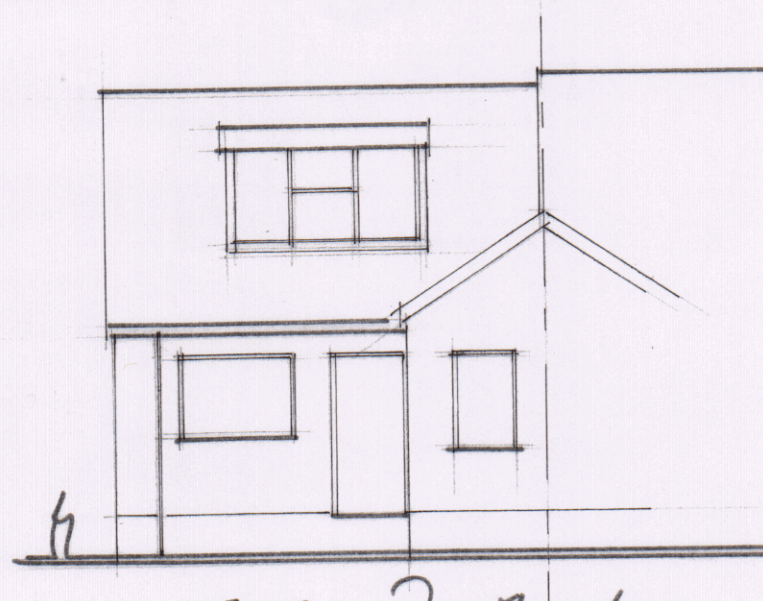


Existing Rear Elevation

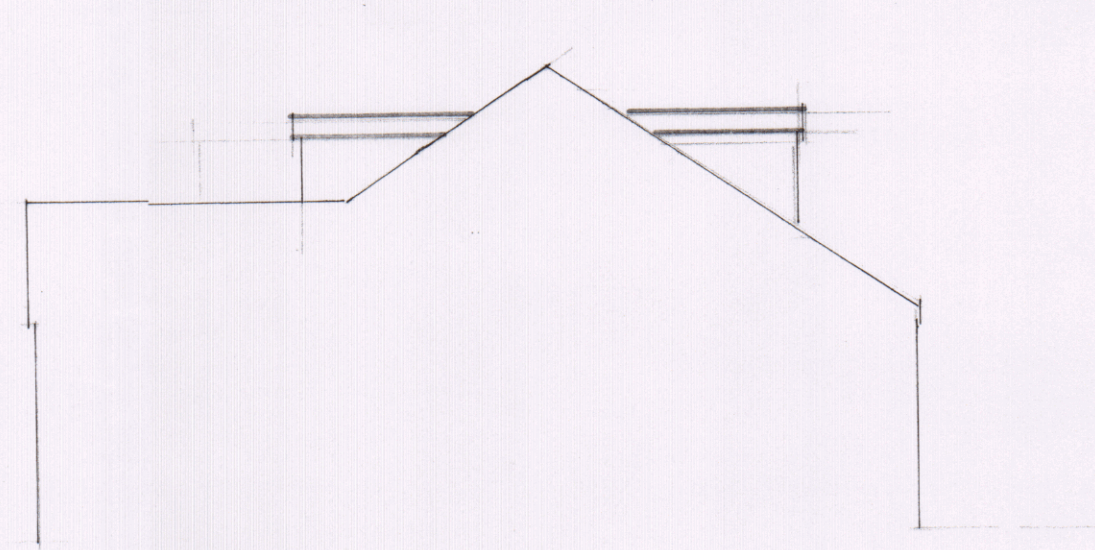

Existing Side Elevation

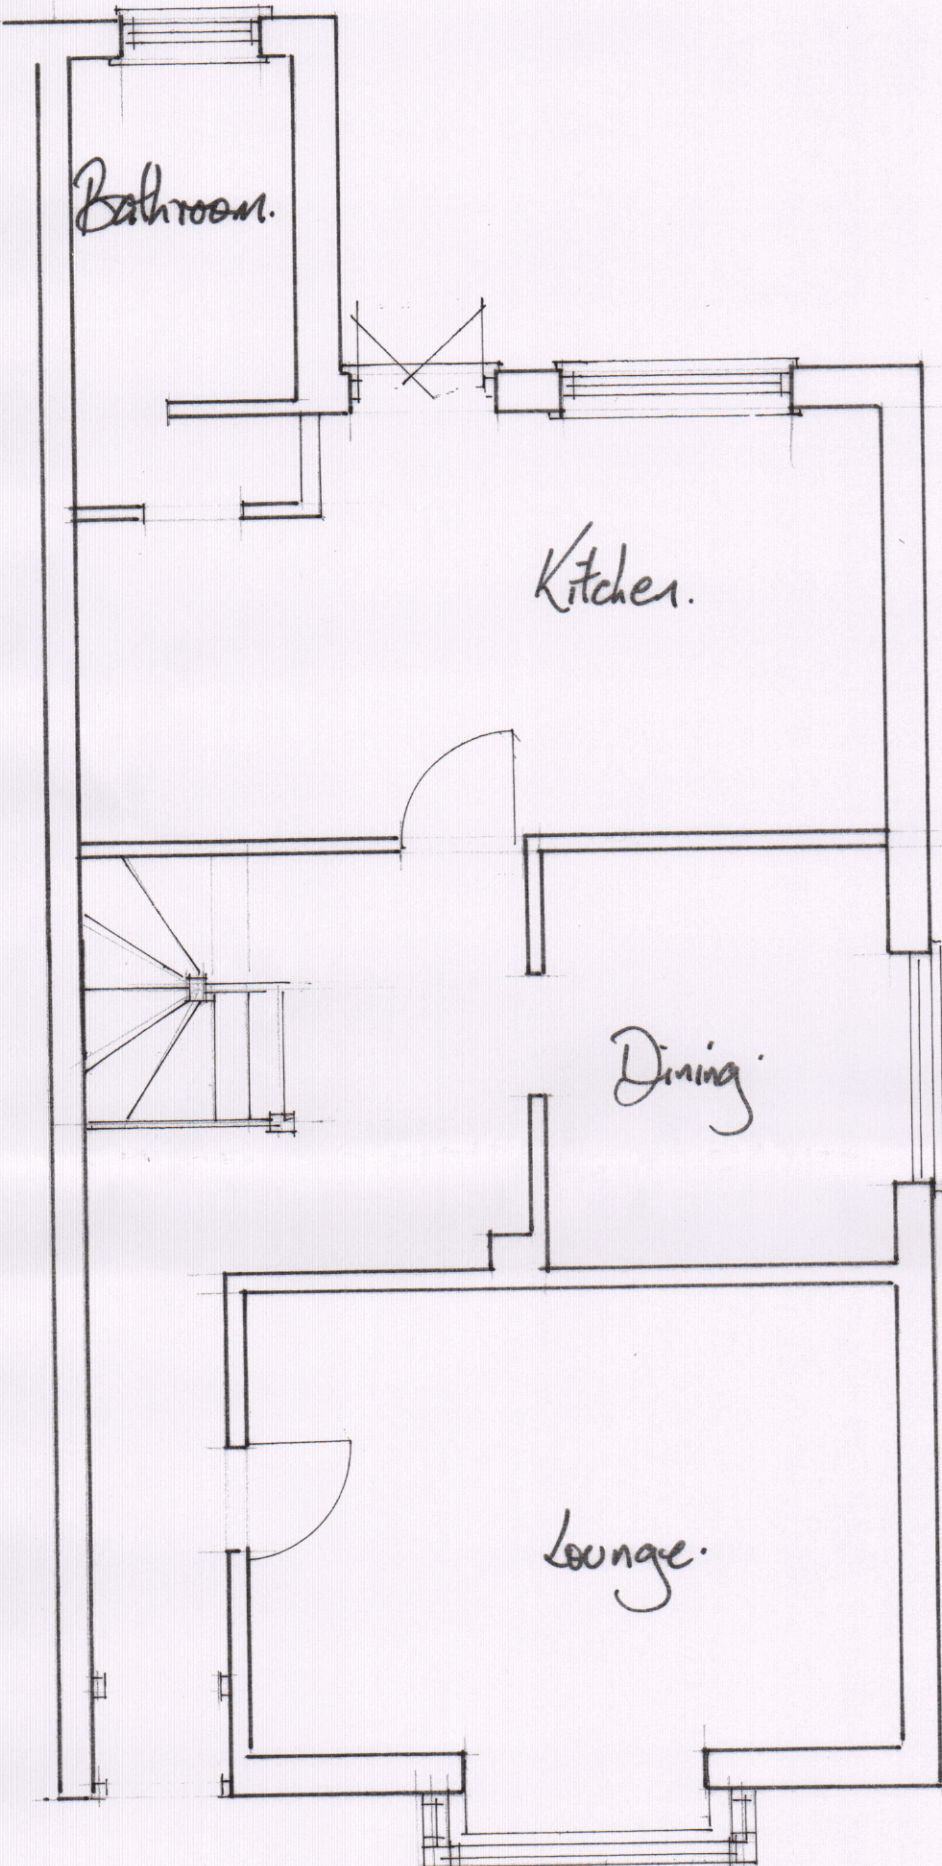


Existing Ground Floor Plan

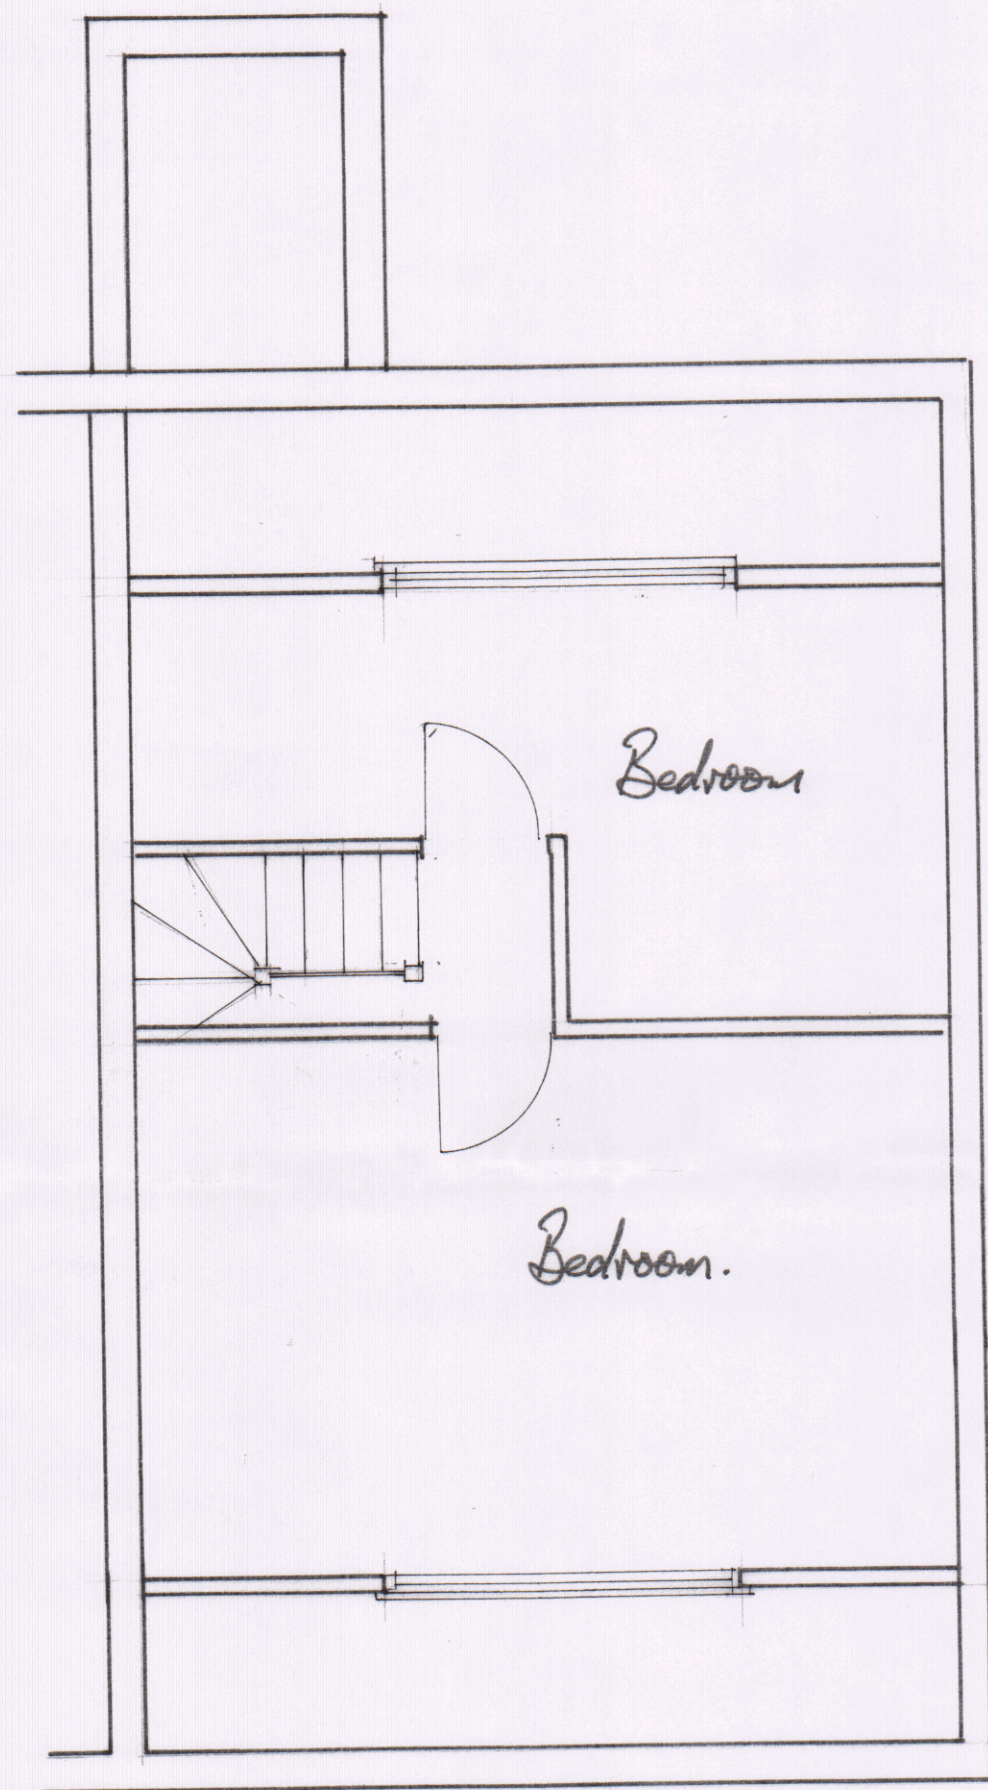

Existing First Floor Plan

Site Plan 1:500

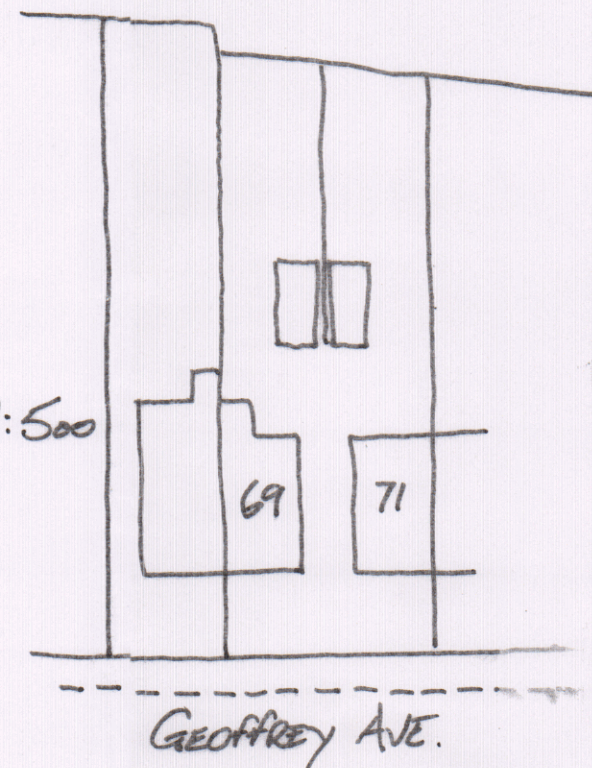

Client Mr & Mrs C. Botcher.	
Job Title	
Drawing Title Existing Plans & Elevations	
Scale 1:50 & 1:100	
Date October 09.	Drawn by
Drg. No.	Rev.

