


This drawing may be scaled with reference to the scale bar for planning application purposes only. Do not scale for any other purpose, use only annotated dimensions. All dimensions are to be checked by parties using the drawing, and any errors or omissions are to be reported to James Potter Associates Ltd.

Rev.	Date	Note	Author	Checked

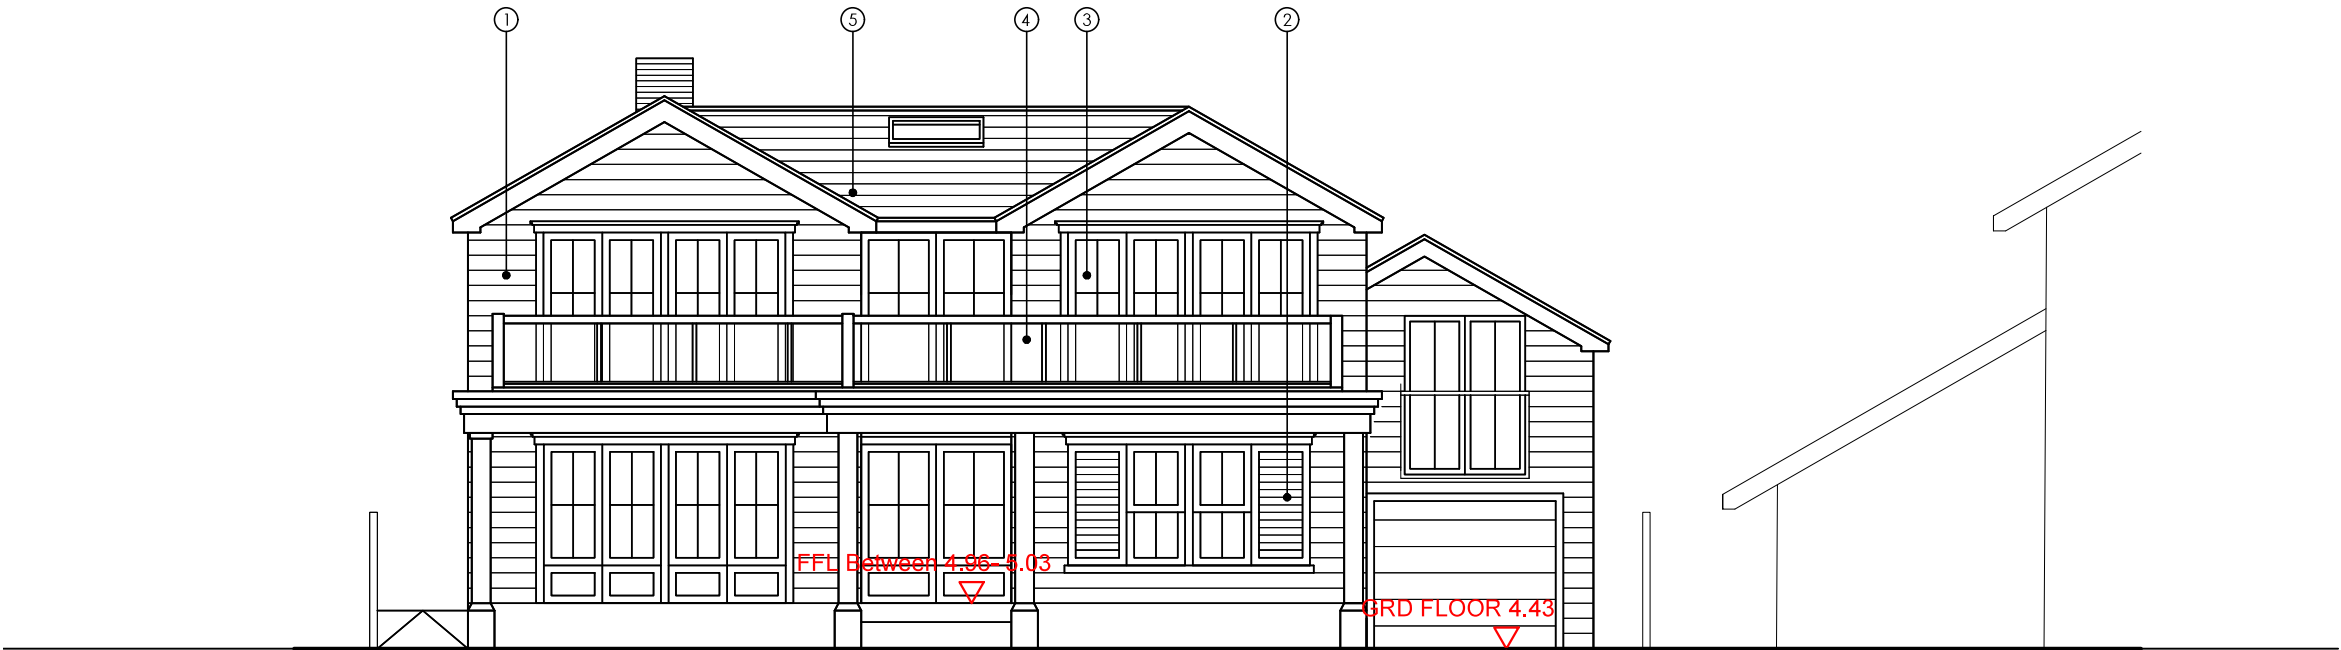


APPROVED FRONT ELEVATION (South)



APPROVED REAR ELEVATION (North)

MATERIALS KEY

- 1. WEATHERBOARDING (Colour to be agreed via planning condition)
- 2. WINDOW SHUTTERS
- 3. COMPOSITE GLAZING SYSTEMS
- 4. GLAZED BALUSTRADE
- 5. SLATE ROOF TILES

 

Project	REPLACEMENT DWELLING AT 10 WESTERN PARADE EMSWORTH PO10 7HS					Drawing	APPROVED ELEVATIONS 1					
						Job-Dwg Number	18065-PL-506		Rev.			
Client	MR & MRS BROWN					JPA JAMES POTTER ASSOCIATES www.jpa.design JPA - PORTSMOUTH 117 Highland Road, Southsea, Portsmouth, PO4 9DD t. +44(0)2394 002 897						
Status	PLANNING											
Scale	1:100		Sheet Size								A3	
Author	RH	Checked	JP	Date	11/02/20							