


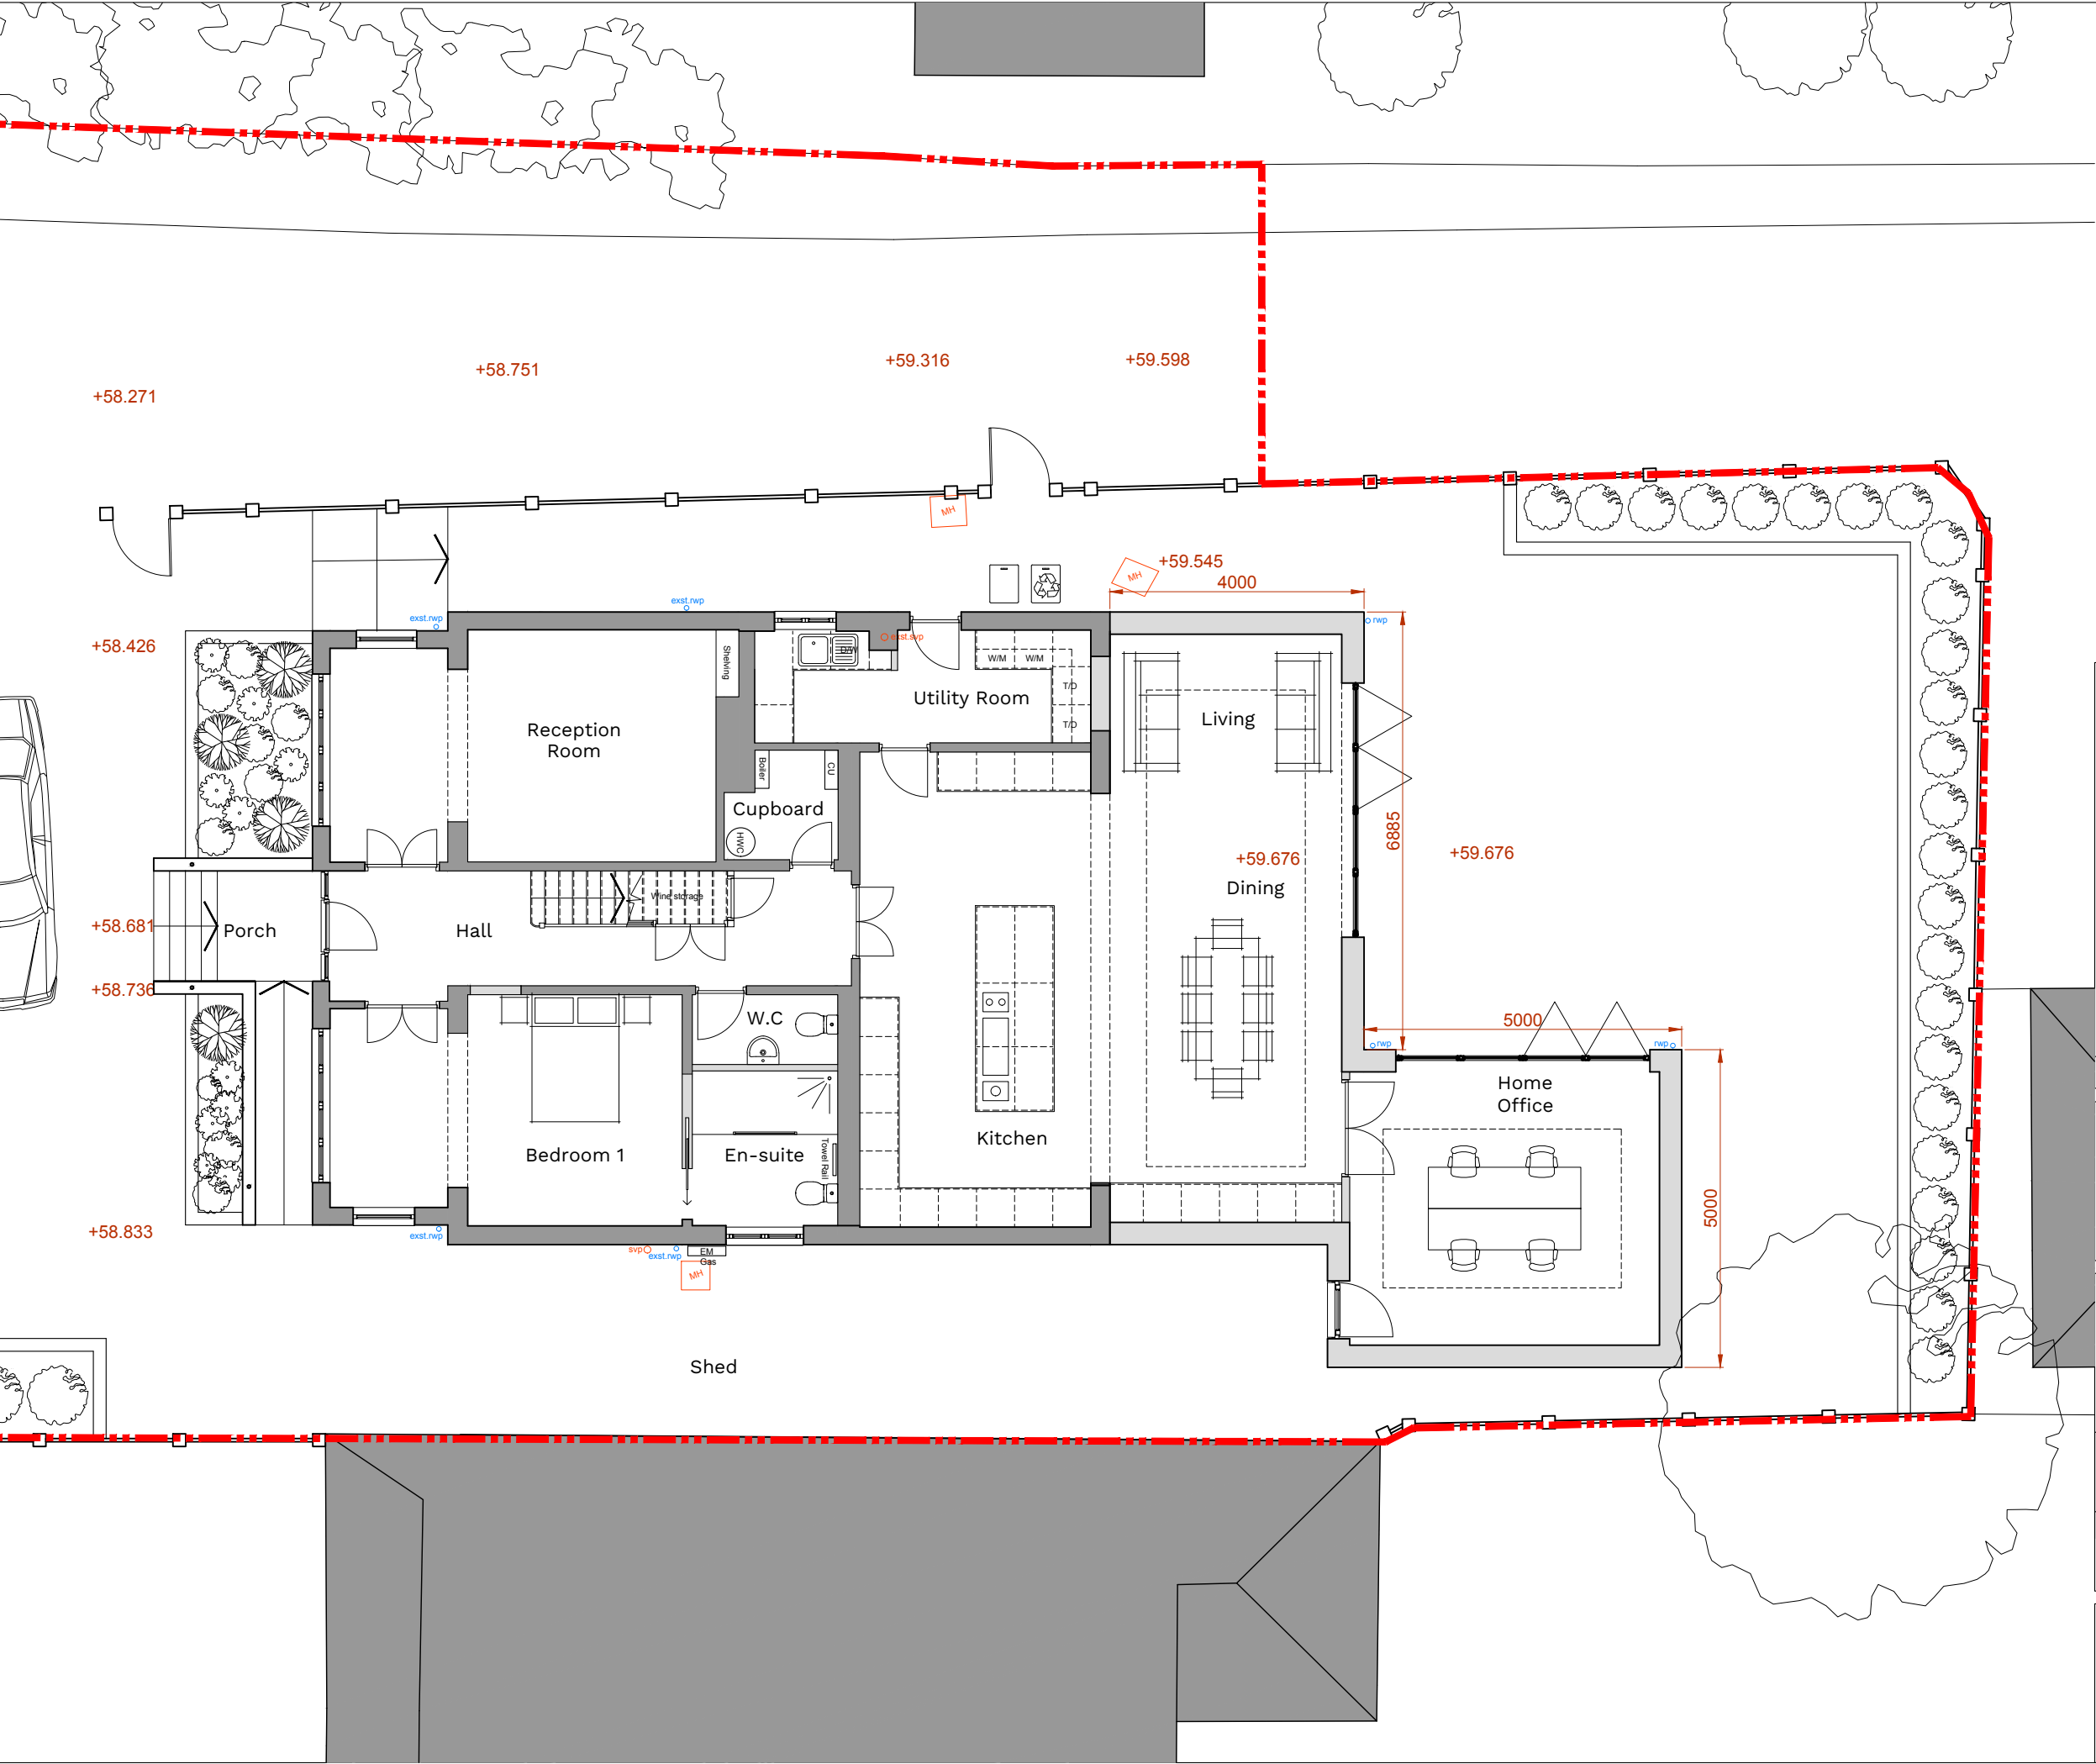

existing walls
proposed walls



Notes:
Print drawing at 100% when printing to A3 paper - do not print to fit.
Do not scale from this drawing.
All discrepancies must be reported to the Architect immediately.
All subcontractors must check dimensions on site before the production of shop drawings for the approval of the Architect.
All dimensions in millimetres.

A	16.12.2020	
Rev	Date	Description

Project Details	
50 London Road	
Cowplain, Waterlooville PO8 8EN	

Drawing Details	
Proposed Ground Floor Plan	
PLANNING ISSUE	

Drawing No. C0174-P111	Date September 2020
Scale ISSUED 1:100 @ A3	Revision A

50.8 ARCHITECTURE
+ INTERIORS

info@fiftypointeight.co.uk 07775786502