



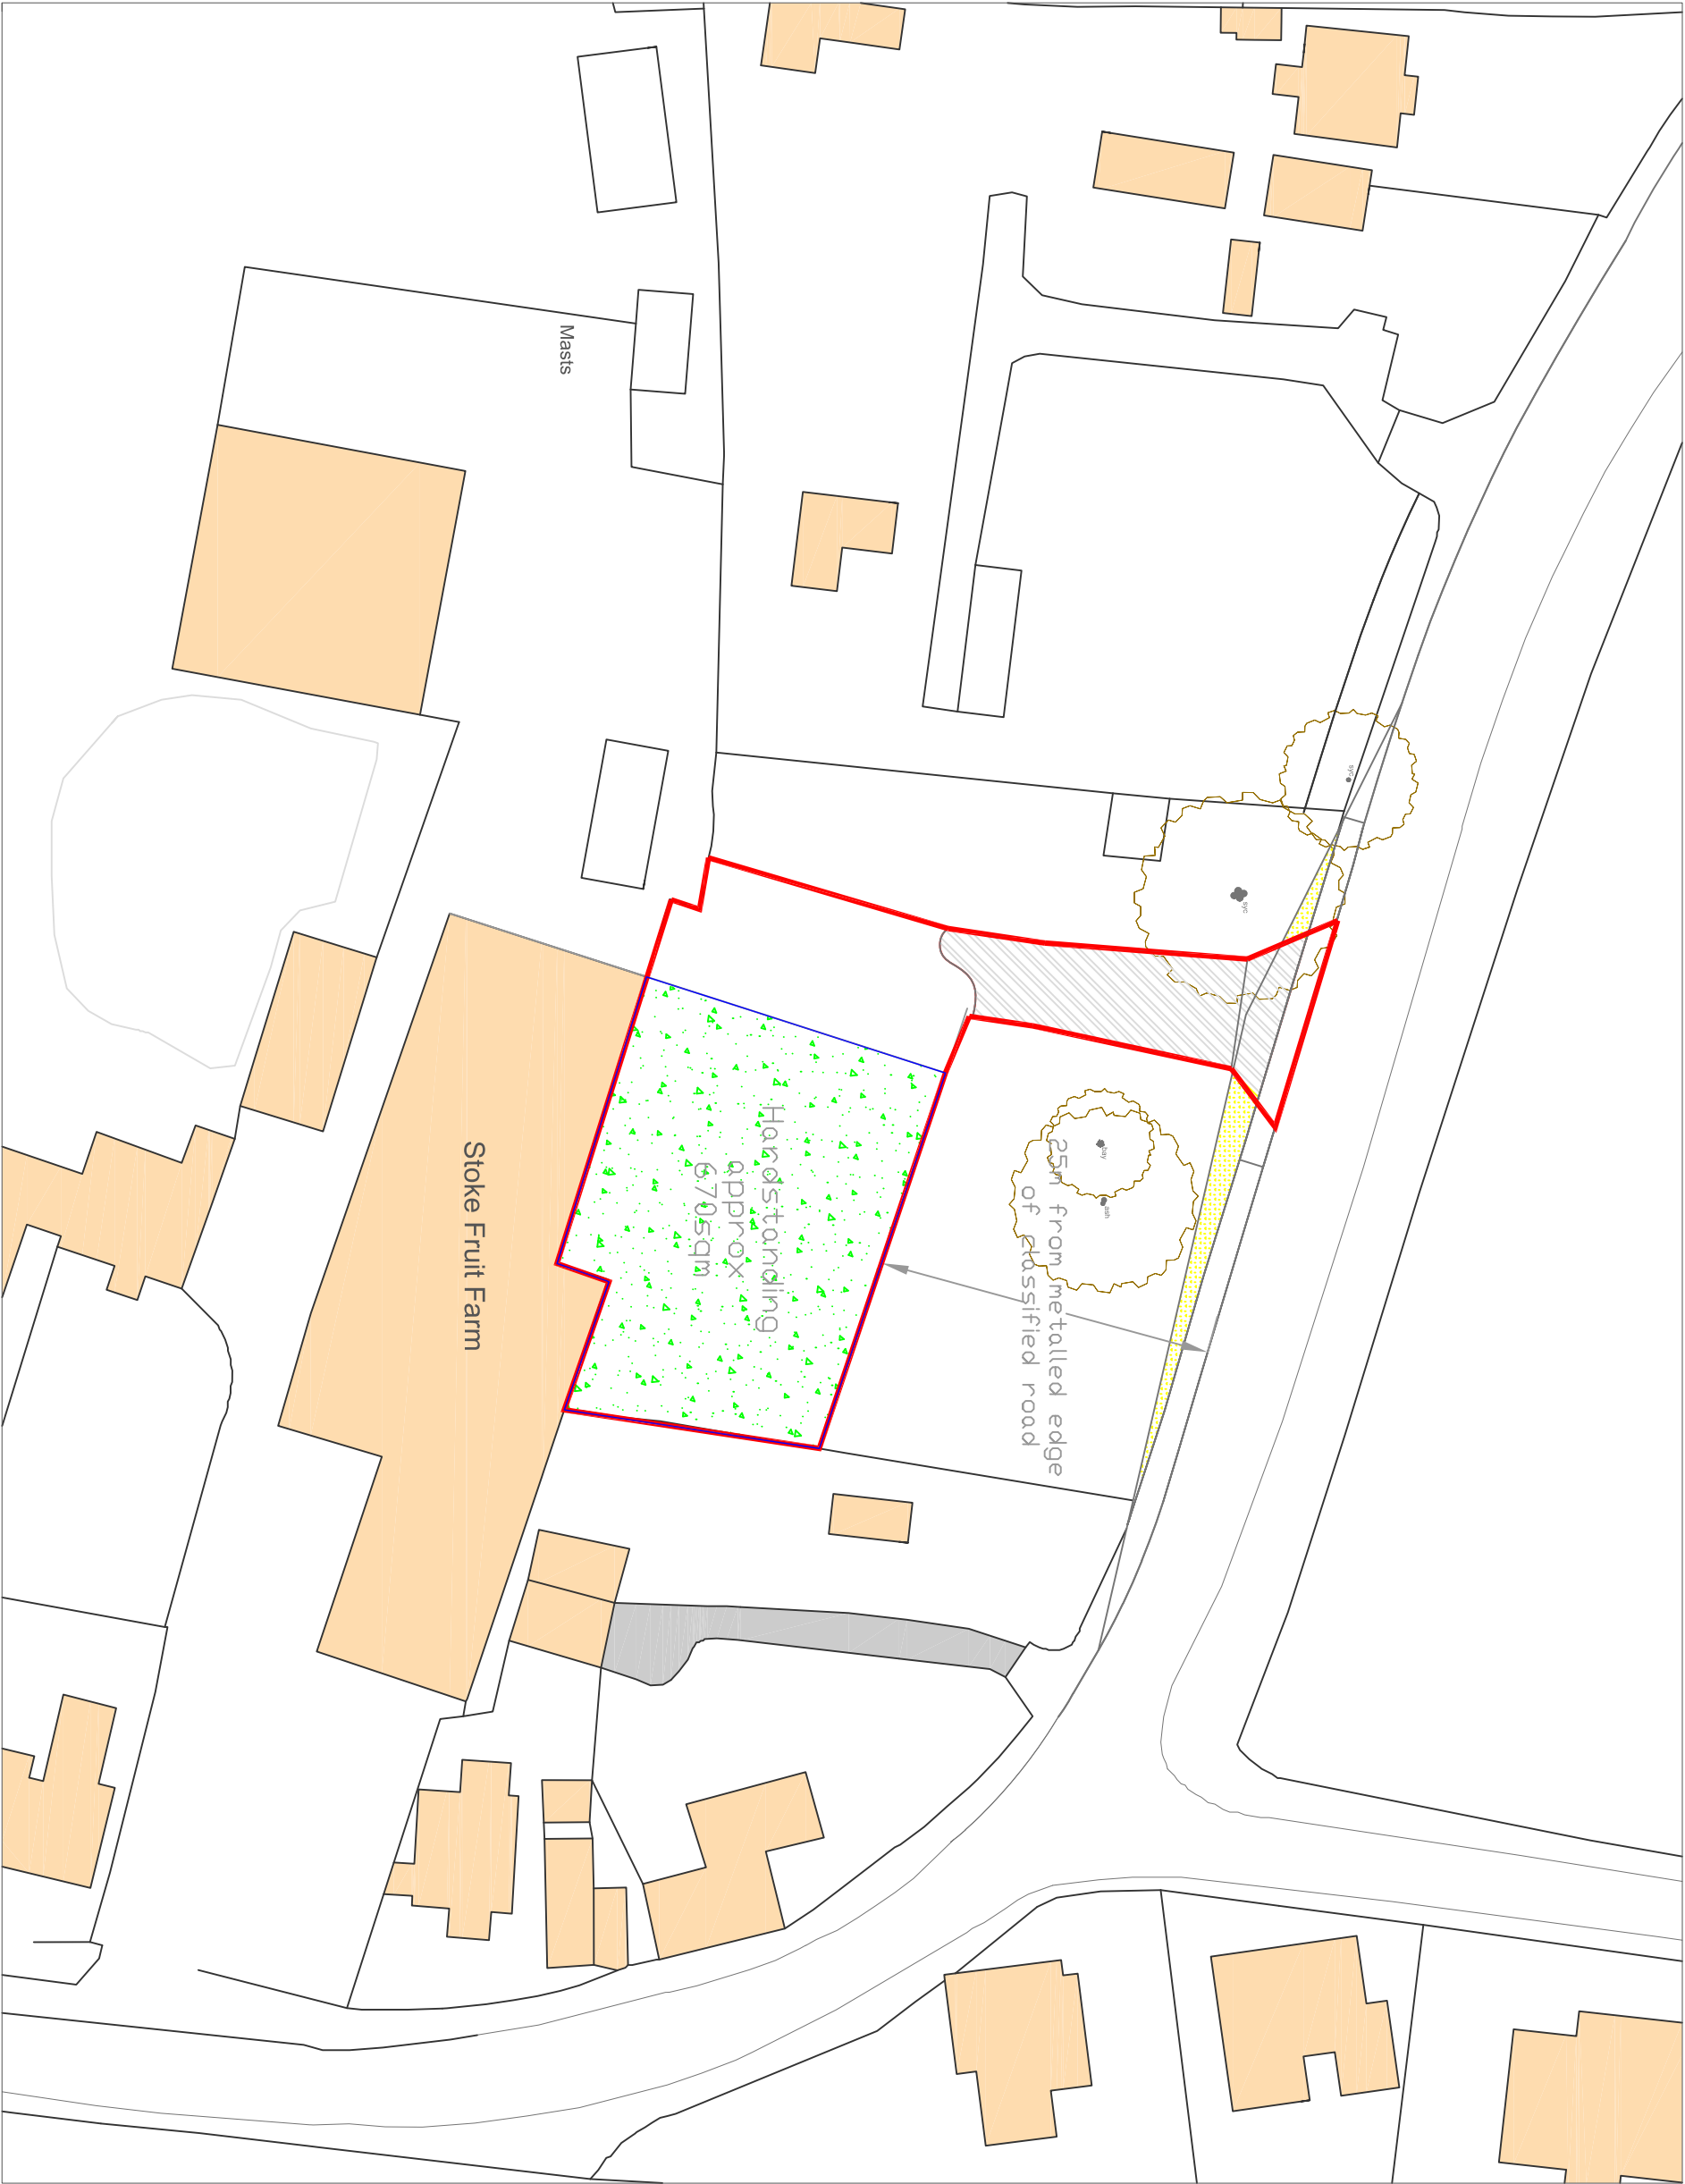

SITE PLAN - PROPOSED 1:500@ A3

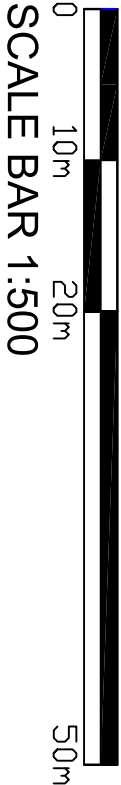

Project	
Stoke Fruit Farm	
Hard-standing	
Hayling Island	
Drawing	
1:500	
Stoke Fruit Farm	
Site Plan - Proposed	
Scale	
1:500	
Date	Revision
Sept 2020	
Drawing No.	
PD102	