



PROPOSED GARAGE EXTENSION / CONVERSION

1. CHARLESWORTH DRIVE WATERLOOVILLE


Scale 1:100 @ A3 1 2 3 4 5

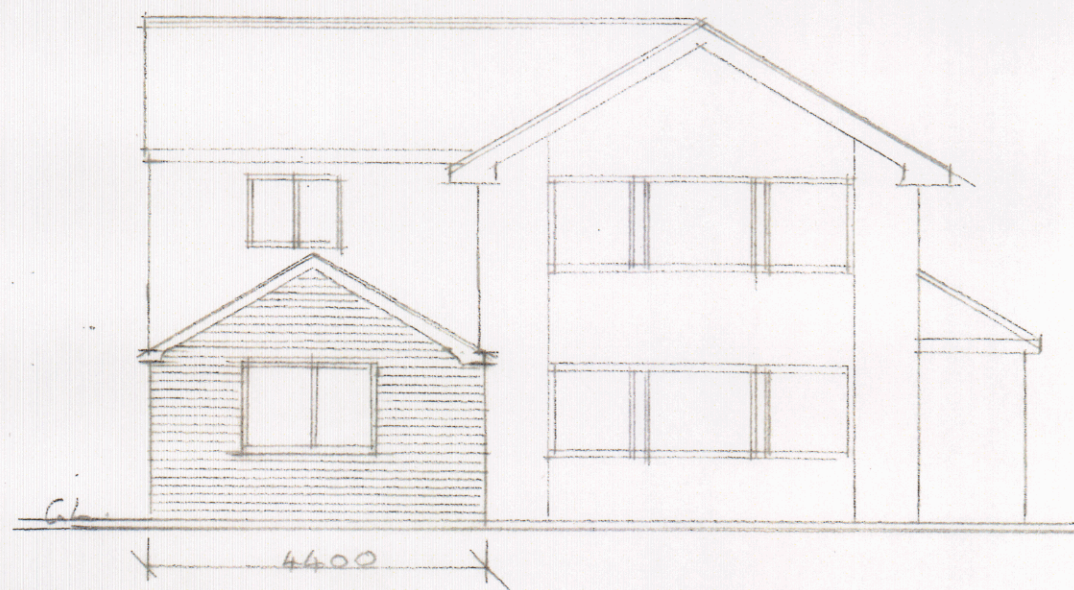


FRONT ELEVATION

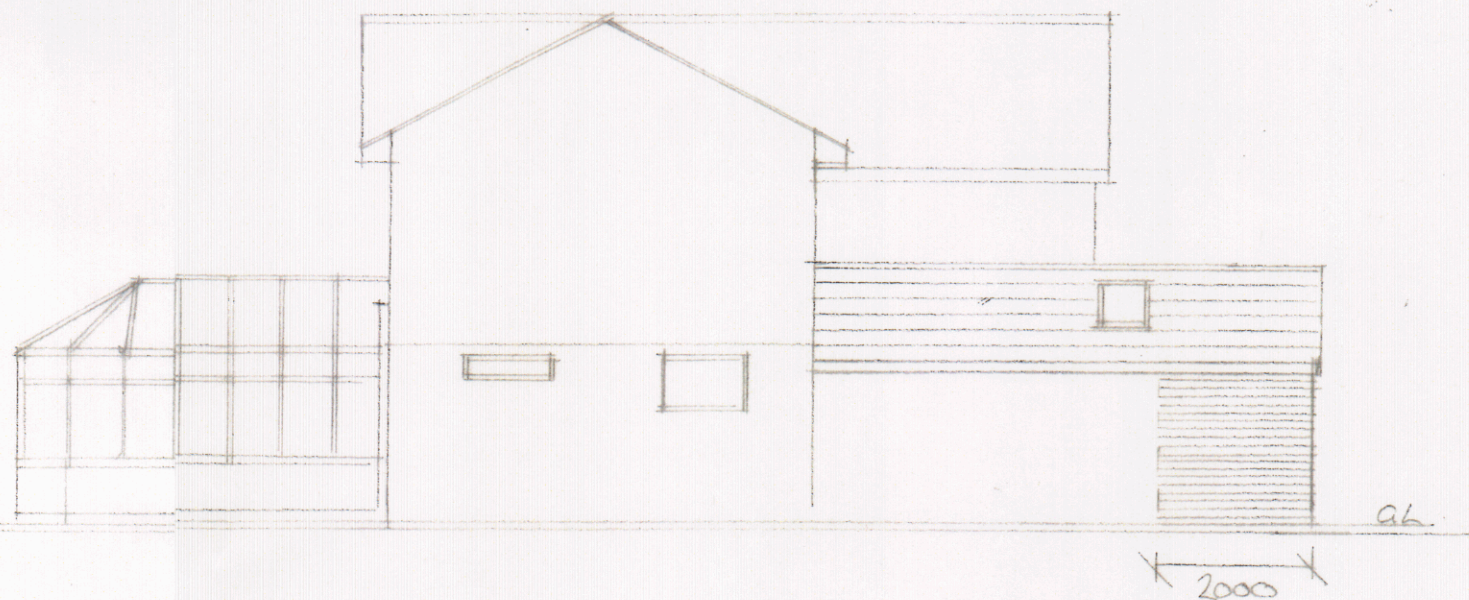

SIDE ELEVATION

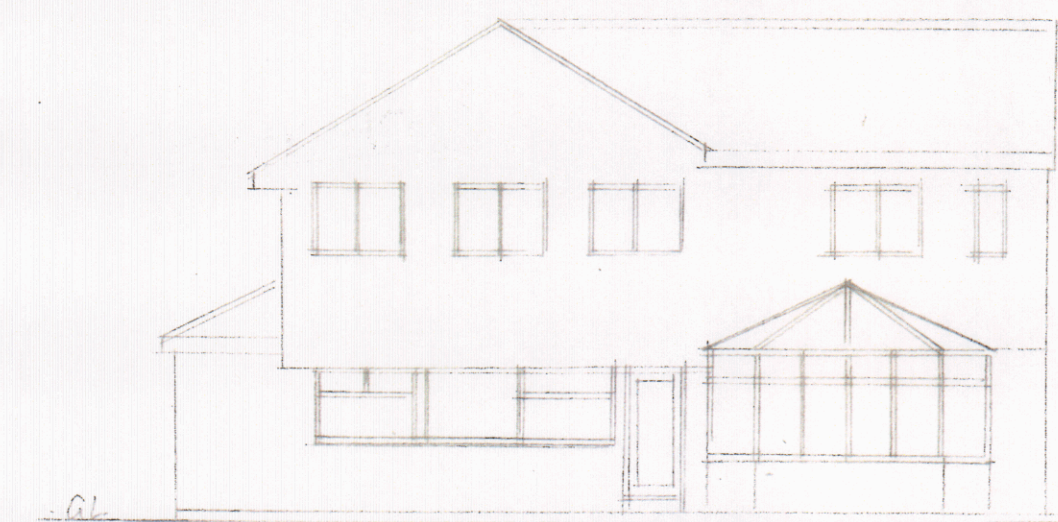

REAR ELEVATION

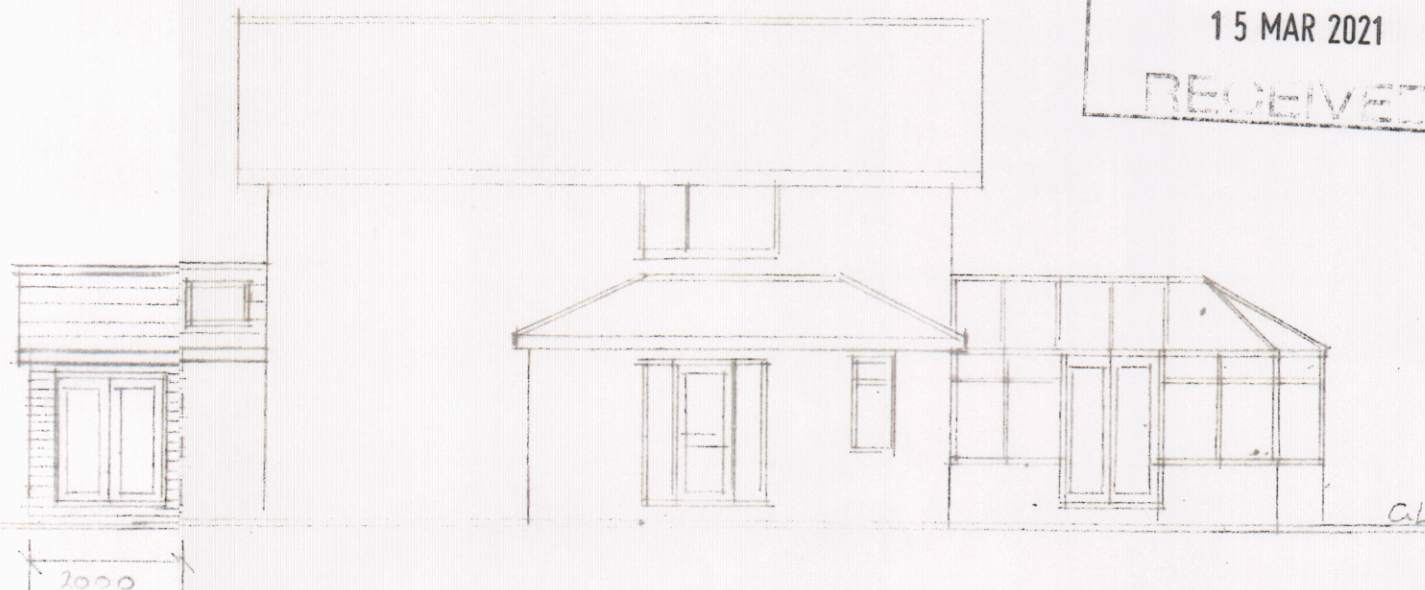

SIDE ELEVATION

