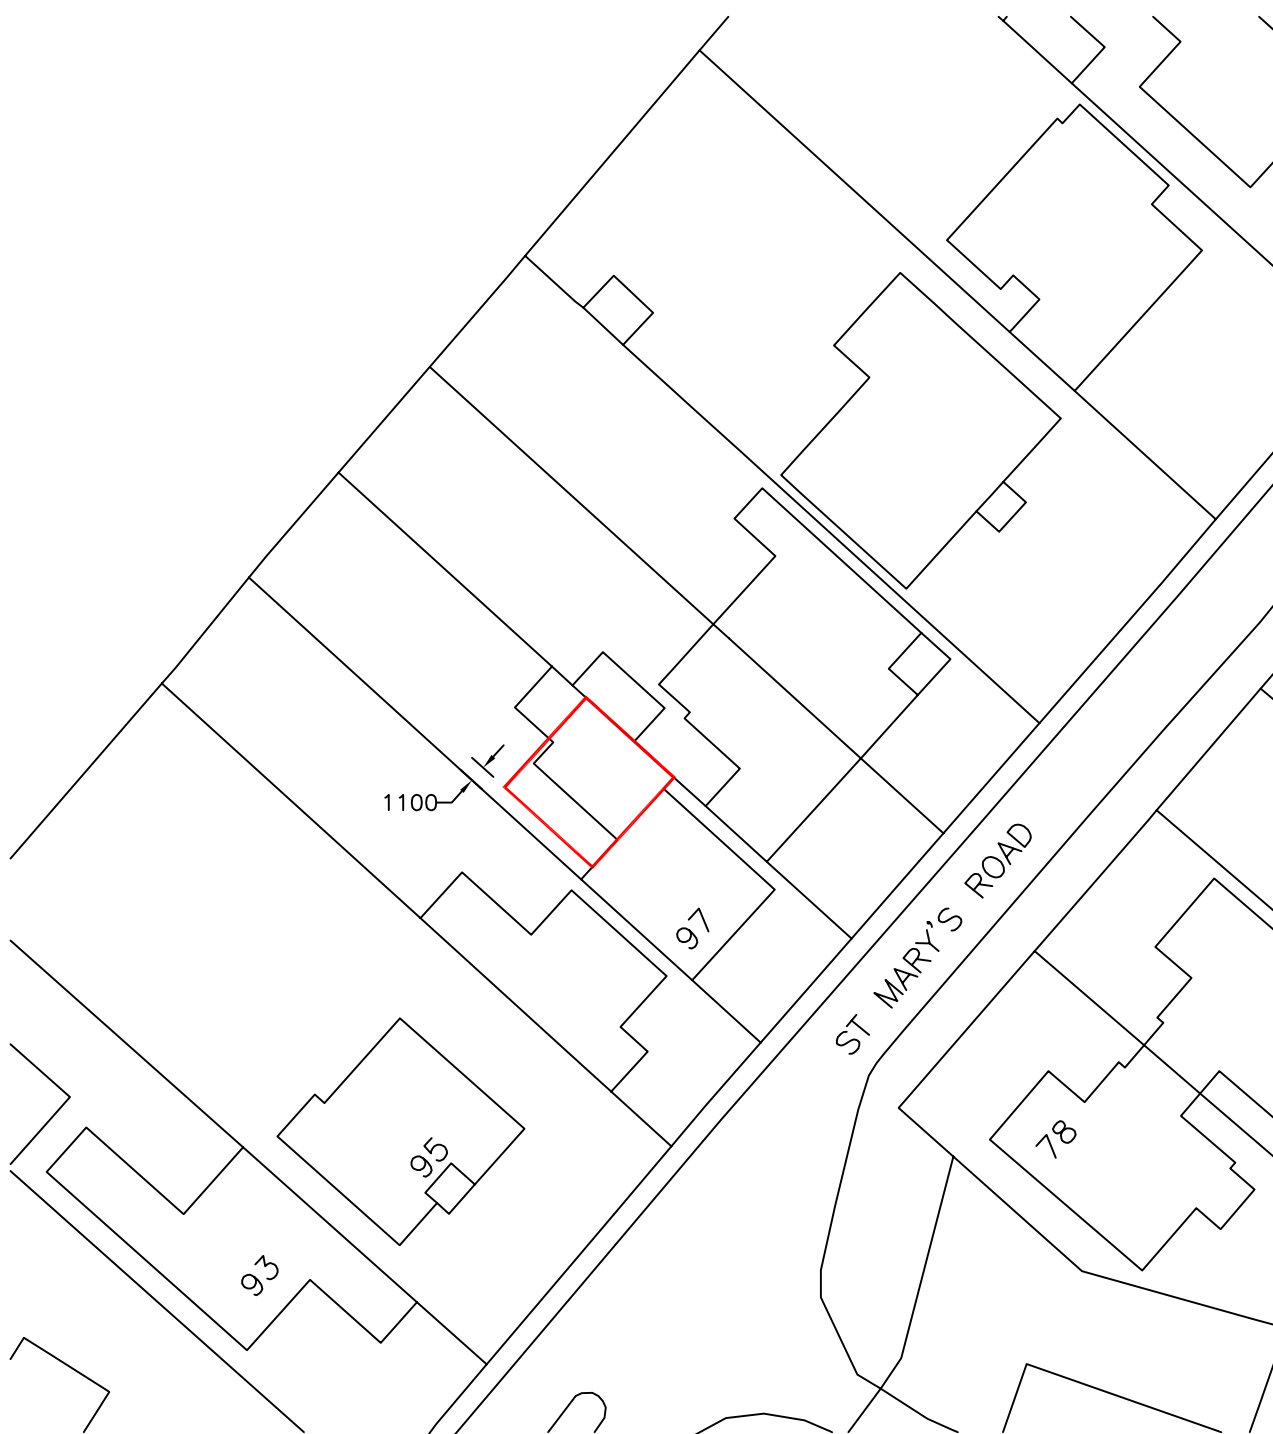


DRG. Site Plan. 97 St. Marys Road, Hayling Island. PO11 9DD

DRAWN BY J.L.

SCALE @ A4 1:500

JOB NO. 1001

DRG. NO. 04

MEDINA JOINERY
023 9263 7380