


74 Warblington Road
PROPOSED

NOTES:
Dimensions to be checked on site before commencing work. Any discrepancies shall be reported to the architect immediately.
Do not scale from these drawings except for planning purposes.
Use figured dimensions only.
Where applicable this drawing is to be read in conjunction with other consultants' drawings.
All drawings to be read in conjunction with specification and all other drawings including structural engineer and mechanical and electrical drawings / specification




NORTH ELEVATION

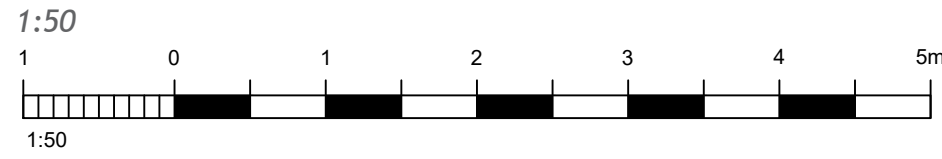

EAST ELEVATION

1:50

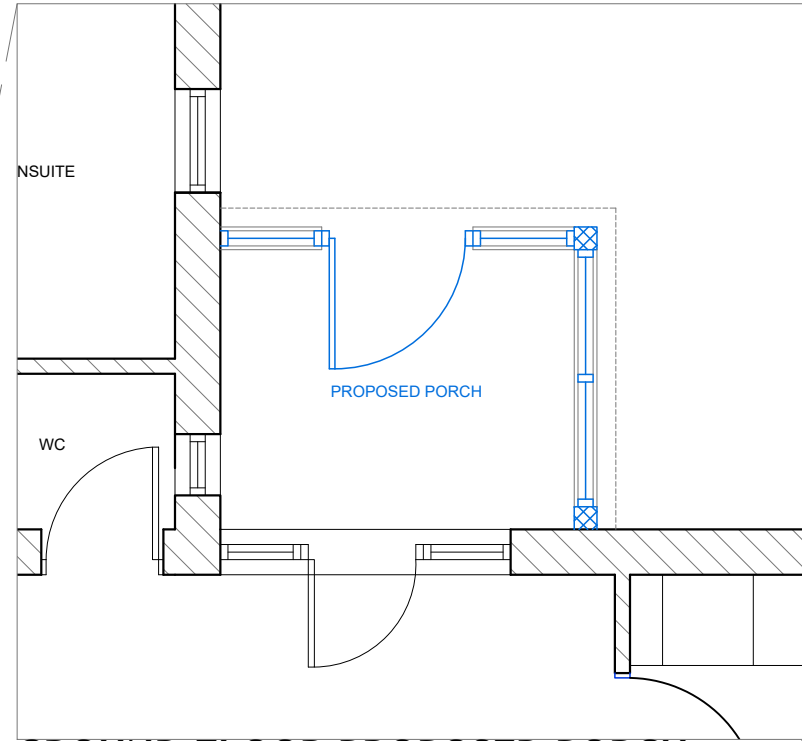

GROUND FLOOR PROPOSED PORCH

1:50




SOUTH ELEVATION

1:100





WEST ELEVATION

1:100

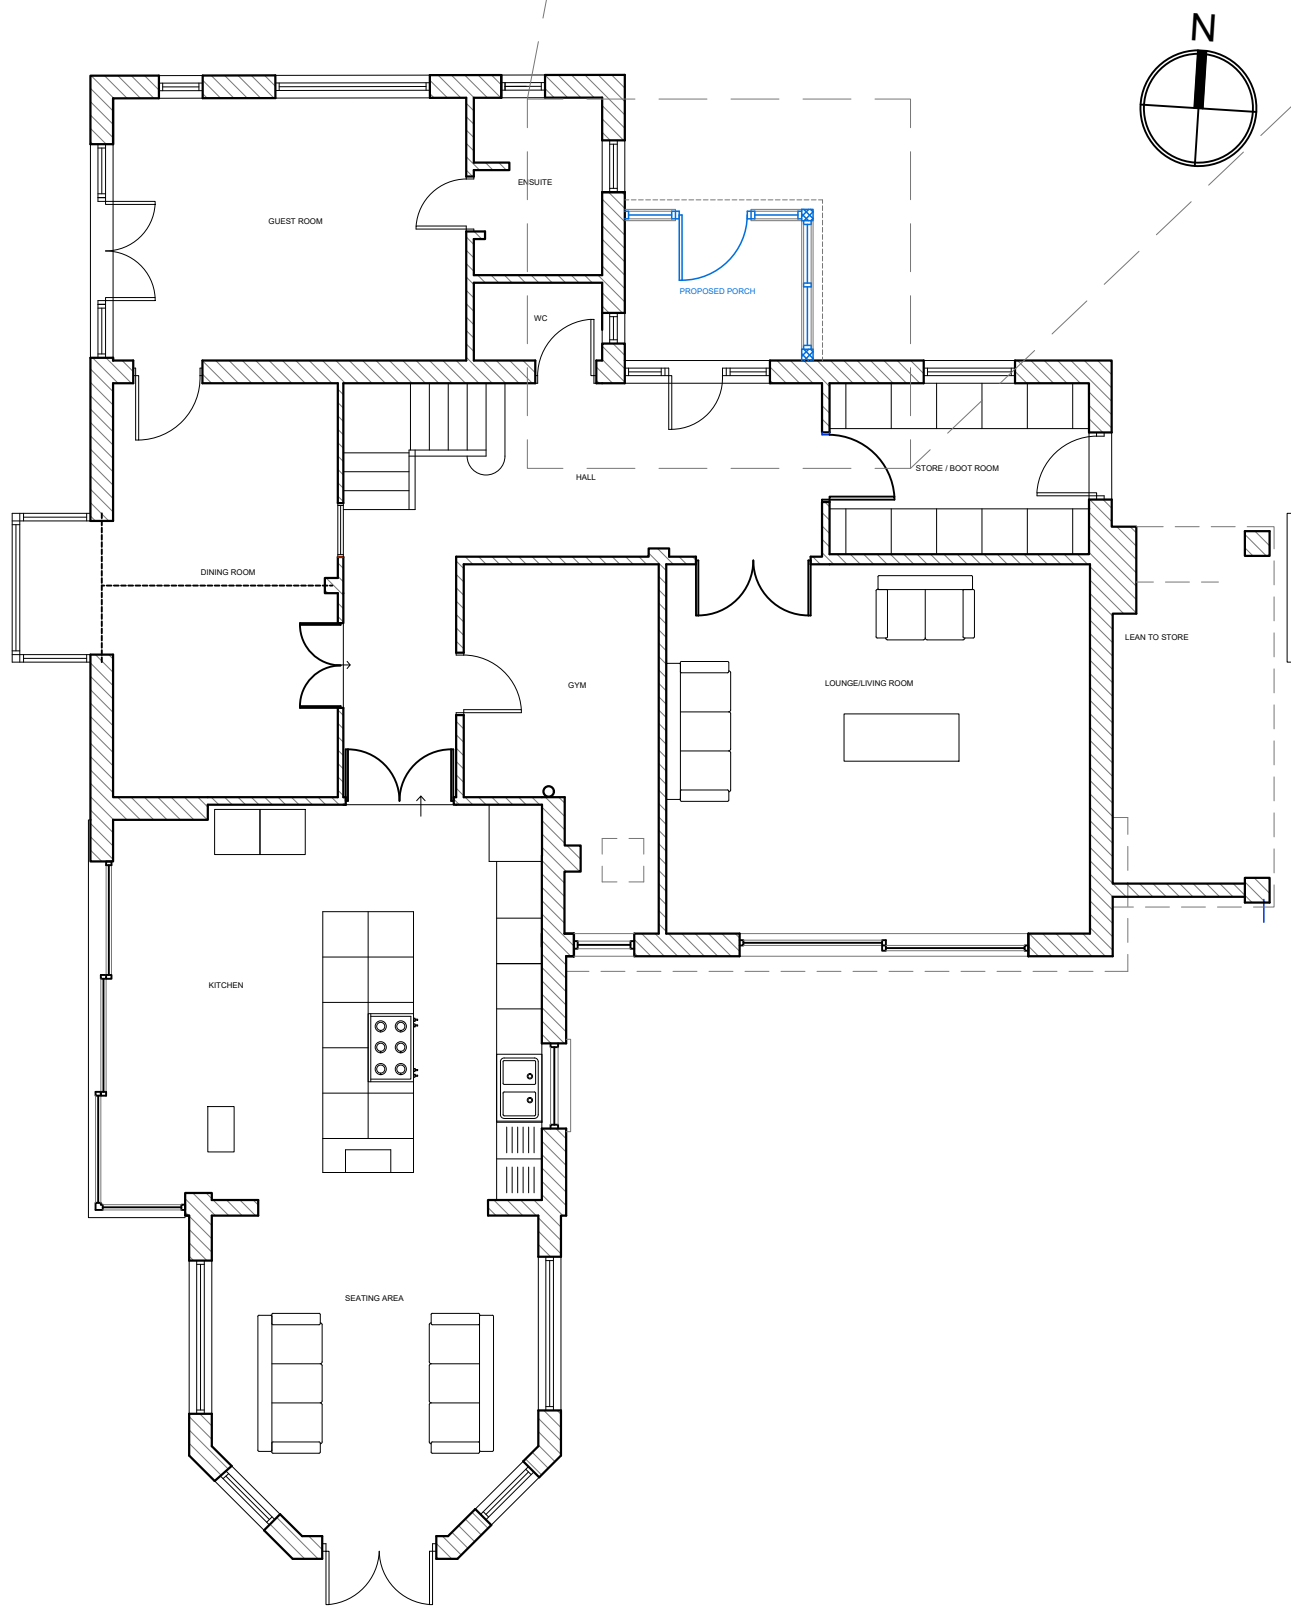


GROUND FLOOR PLAN

1:100

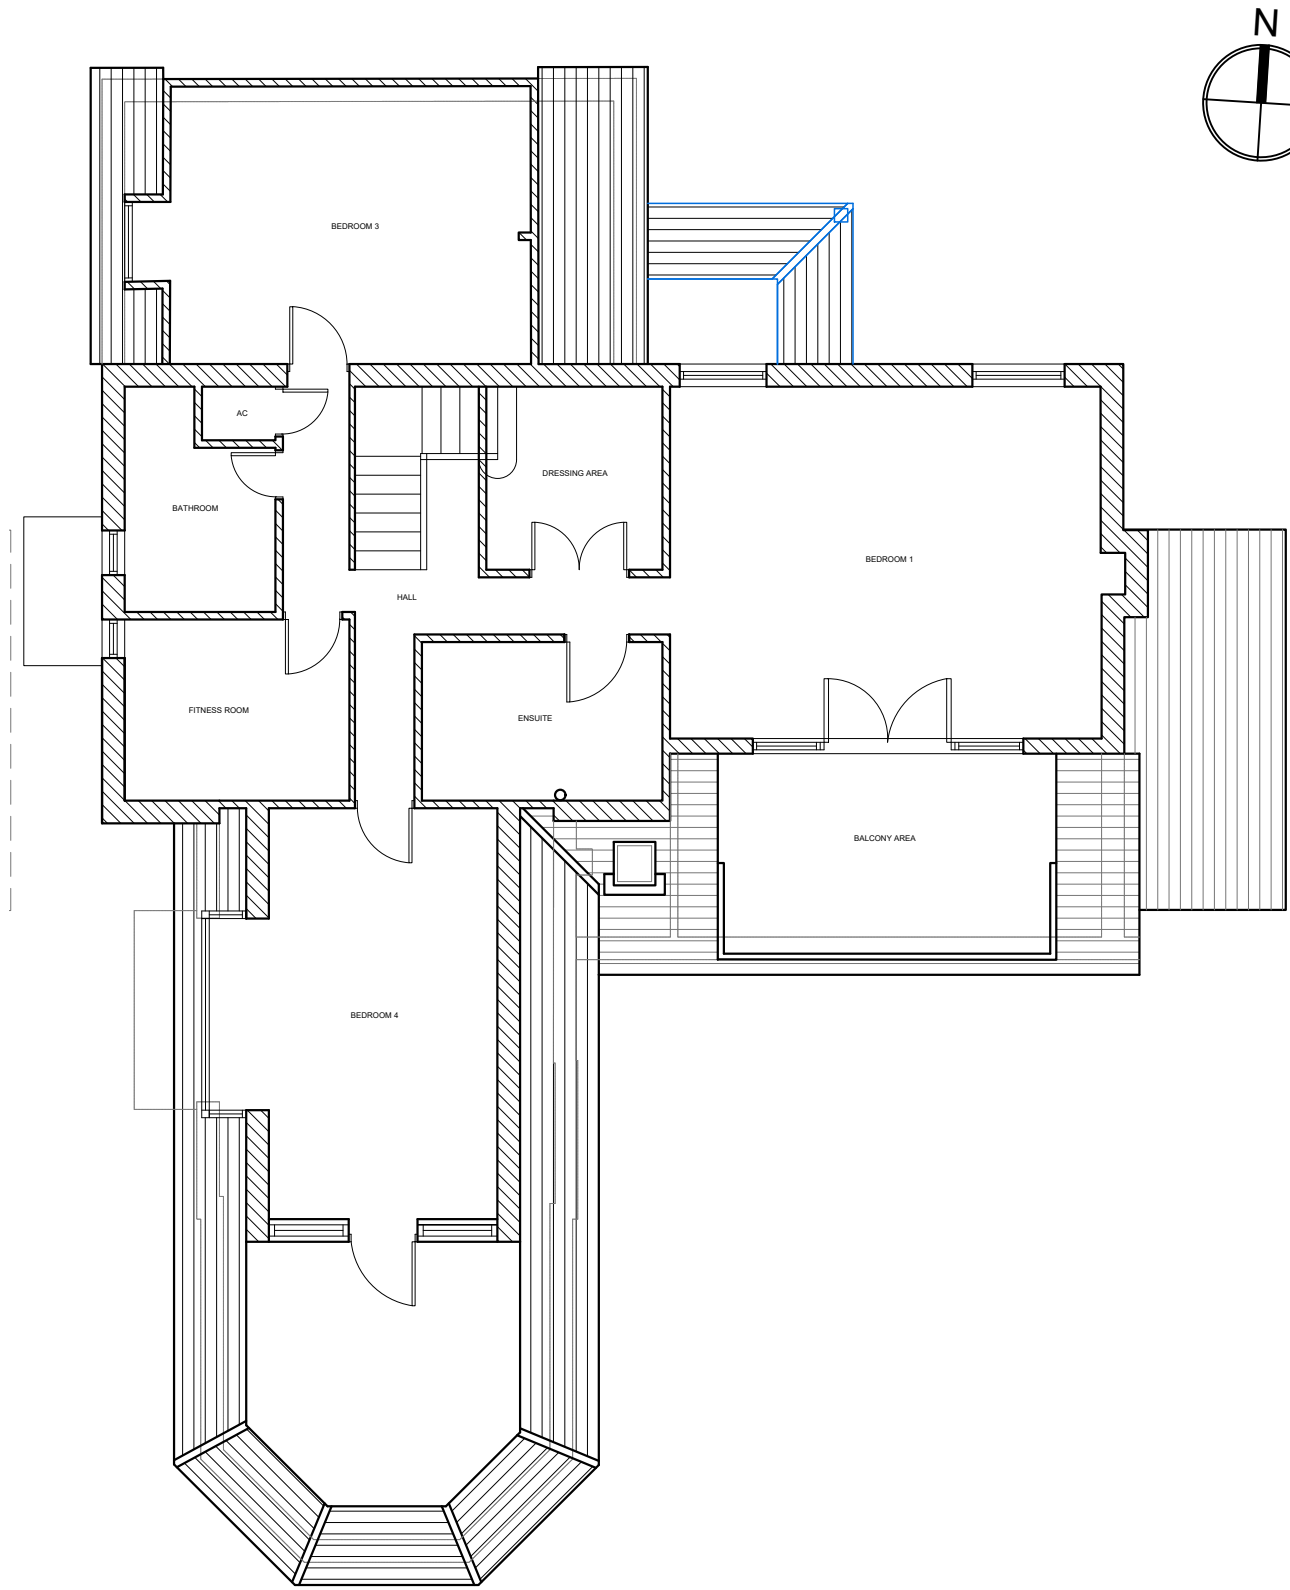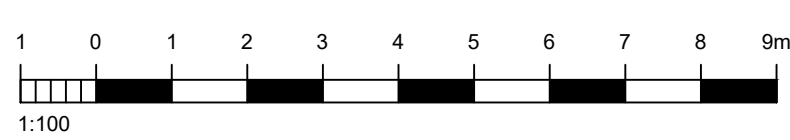



FIRST FLOOR PLAN

1:100

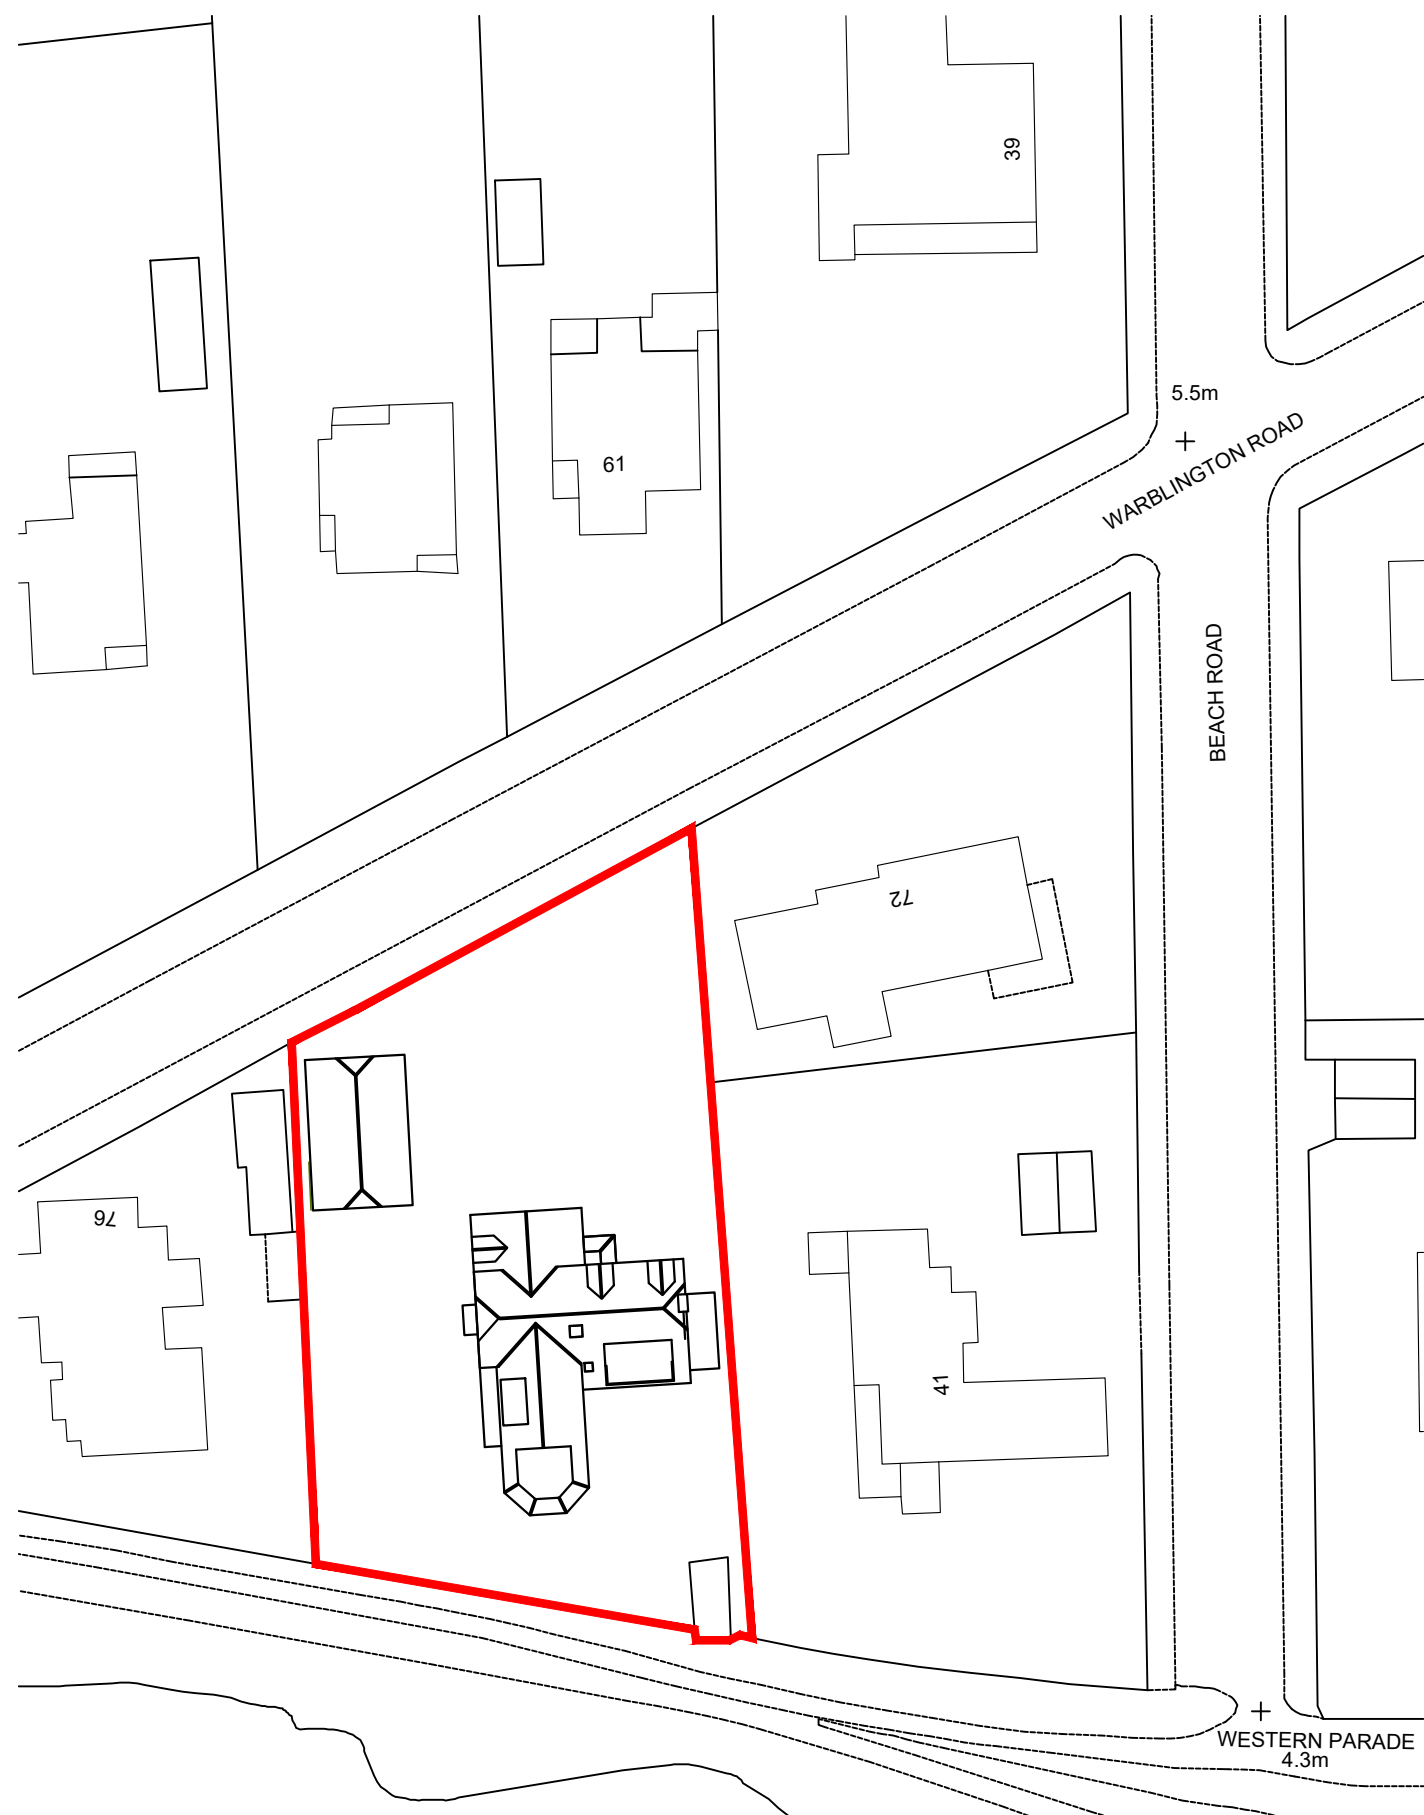


BLOCK PLAN

1:500

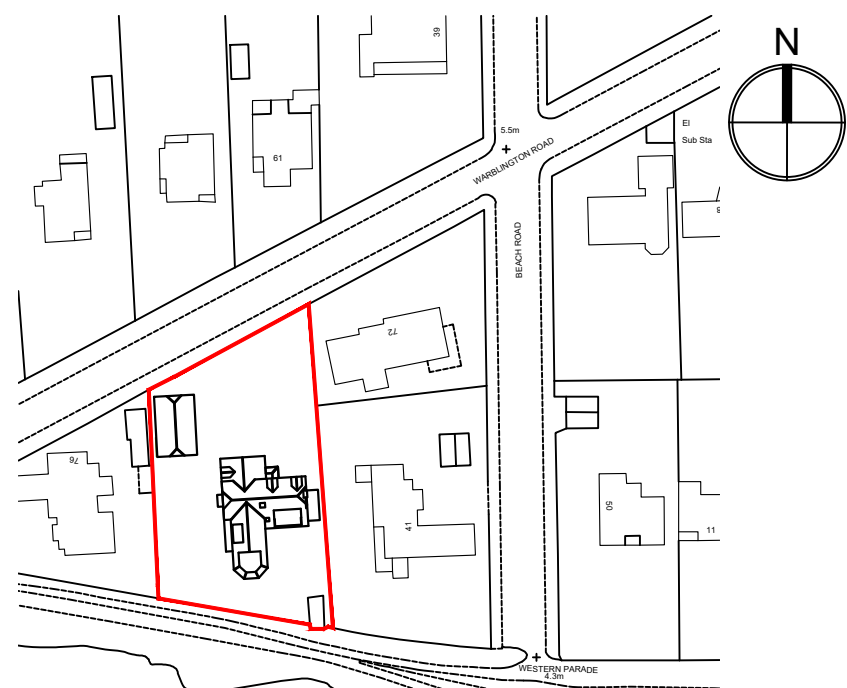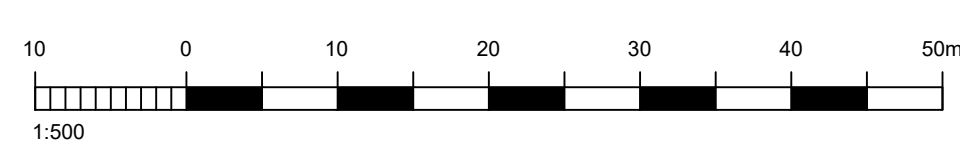

SITE PLAN

1:1250

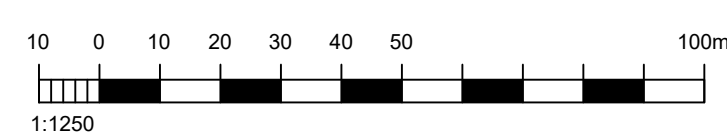

REV	DATE	AMENDMENT	DRAWN

hd
architects

Helyer Davies Architects Ltd
1 The Old Flour Mill,
Emsworth, PO10 7BT
01243 370 715
www.hdarchitects.co.uk mail@hdarchitects.co.uk

PROJECT
74 Warblington Road
Emsworth

DRAWING
PROPOSED
Floor Plans
Elevations
Block and Site Plan

SCALE
as noted @ A1

DATE	MARCH 2021	DRAWN	TP
DRAWING NUMBER	21038 - 02	REVISION	*