


Proposed Section AA

1 : 50 @ A3

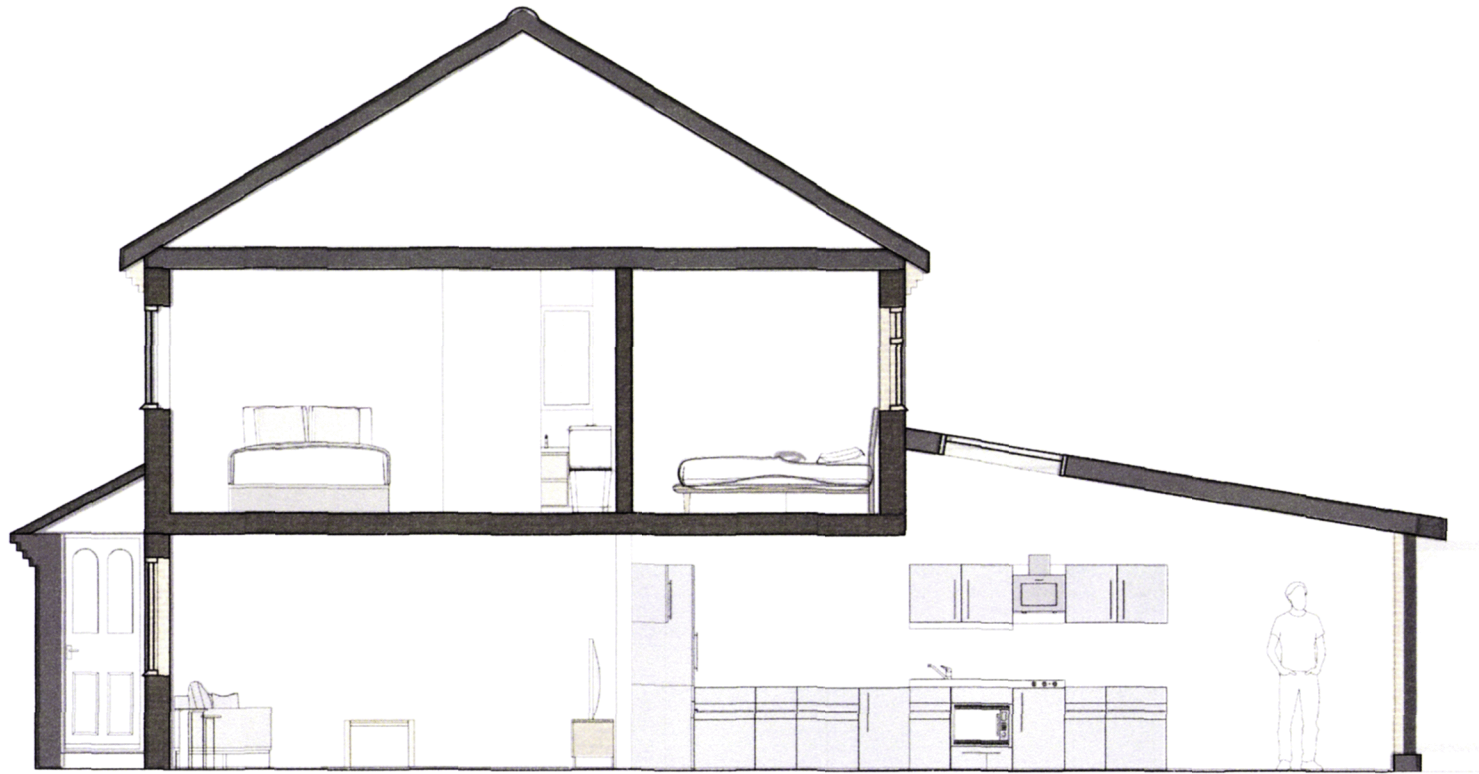

Proposed Rear East Elevation

1 : 50 @ A3



THIS DRAWING IS THE COPYRIGHT
2021 OF PEPPER CONSULTING.

Rev	Date	Notes	By
 ARCHITECTURAL DESIGN CONSULTANTS & PROJECT MANAGEMENT			
Client:	Mr and Mrs Handley.		
Project:	30 Holst Way Waterlooville Hampshire PO7 5SJ Rear Extension		

Title:	Proposed: Section AA and Rear Elevation		
Scale:	1 : 50 @ A3	Date:	26/02/2021
Drawn By:	FEP	Checked By:	MP
Issue:	Lawful Development Certificate		

Do not scale. Schematic drawings, all dimensions subject to site survey.

Scale 1 : 50

