




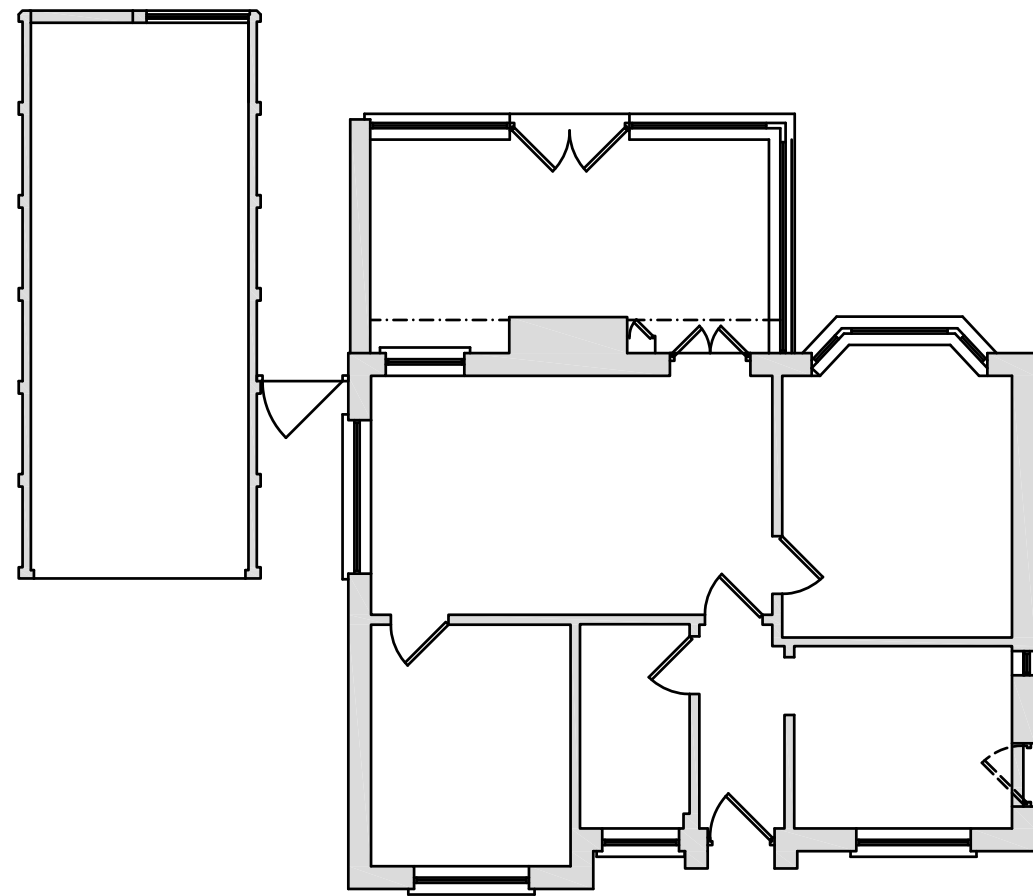

Floor Plan

 

Roof Plan

 

Architectural & Civil Engineering Design
143 Station Road, Liss, Hants. GU33 7AJ
Tel 01730 894988
e-mail: enquiries@acedesigns-ltd.co.uk
www.ace-designs.co.uk

Job Title
**Proposed extensions and alterations
at 51 West Lane, Hayling Island**

Drawing Title
Plans as existing

Client
Mrs S Davey

Scale 1:100 @ A3	Date Sept 20	Designed n/a	
Drawn EV	Checked GG	Approved	
Job No 200901	Drawing No 200901 / 02	Rev	