


HAVANT BOROUGH
COUNCIL
27 JAN 2021
RECEIVED

1 PROPOSED REAR EXTENSION REV A
2 ASHWOOD CLOSE, BEDHAMPTON PO9 3QT
Scale 1:100 @ A3 0 1 2 3 4 5 6




FRONT ELEVATION

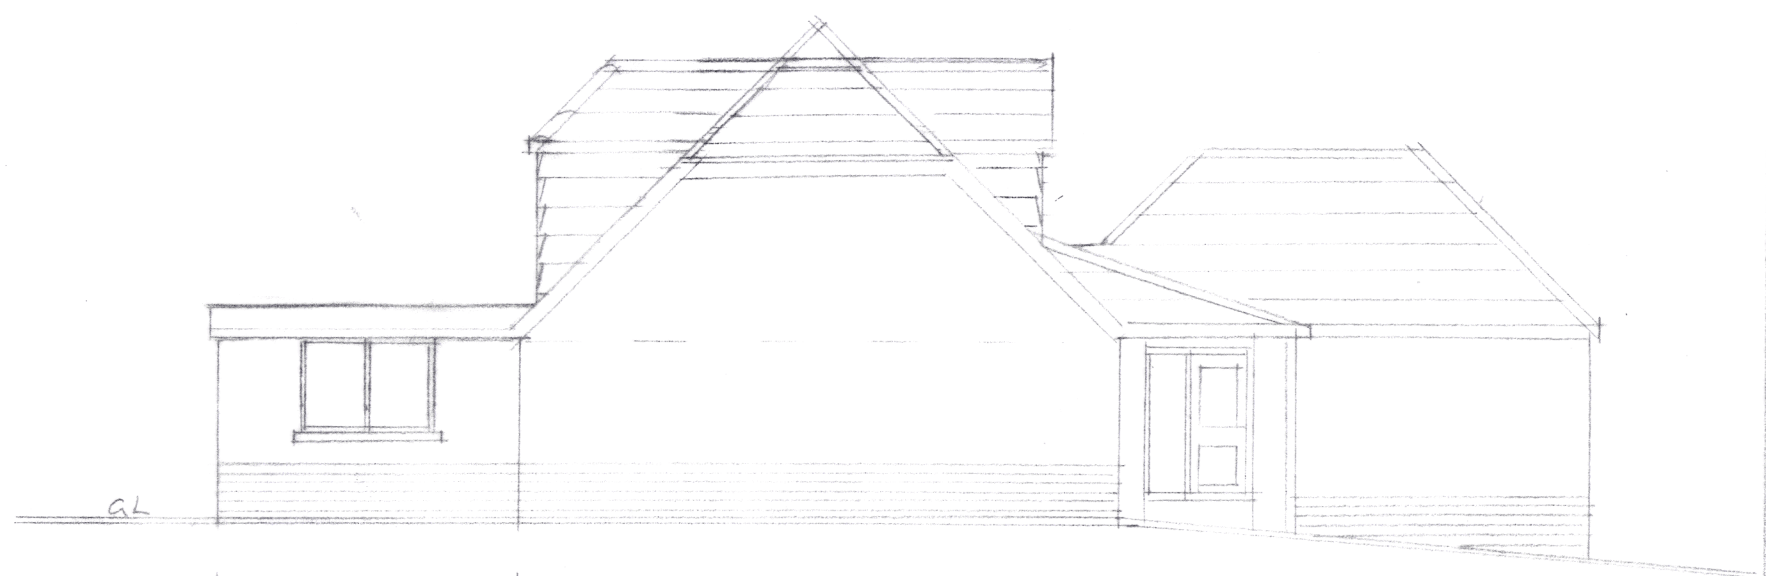

SIDE ELEVATION



SIDE ELEVATION

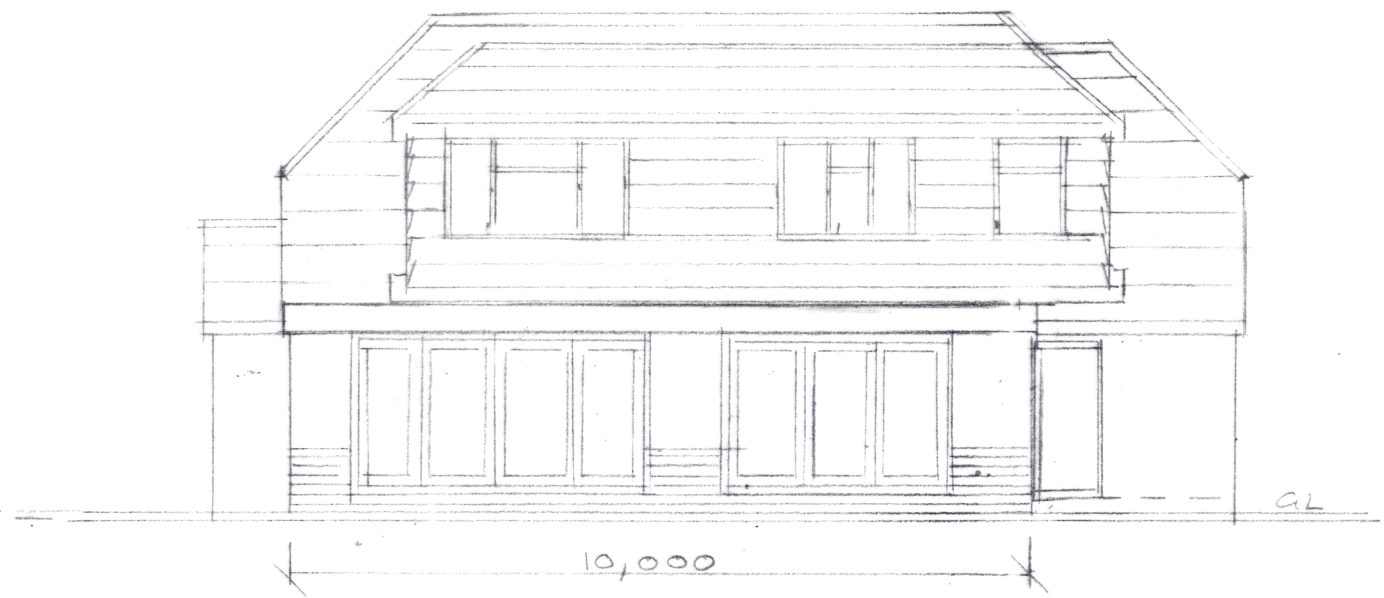

REAR ELEVATION