



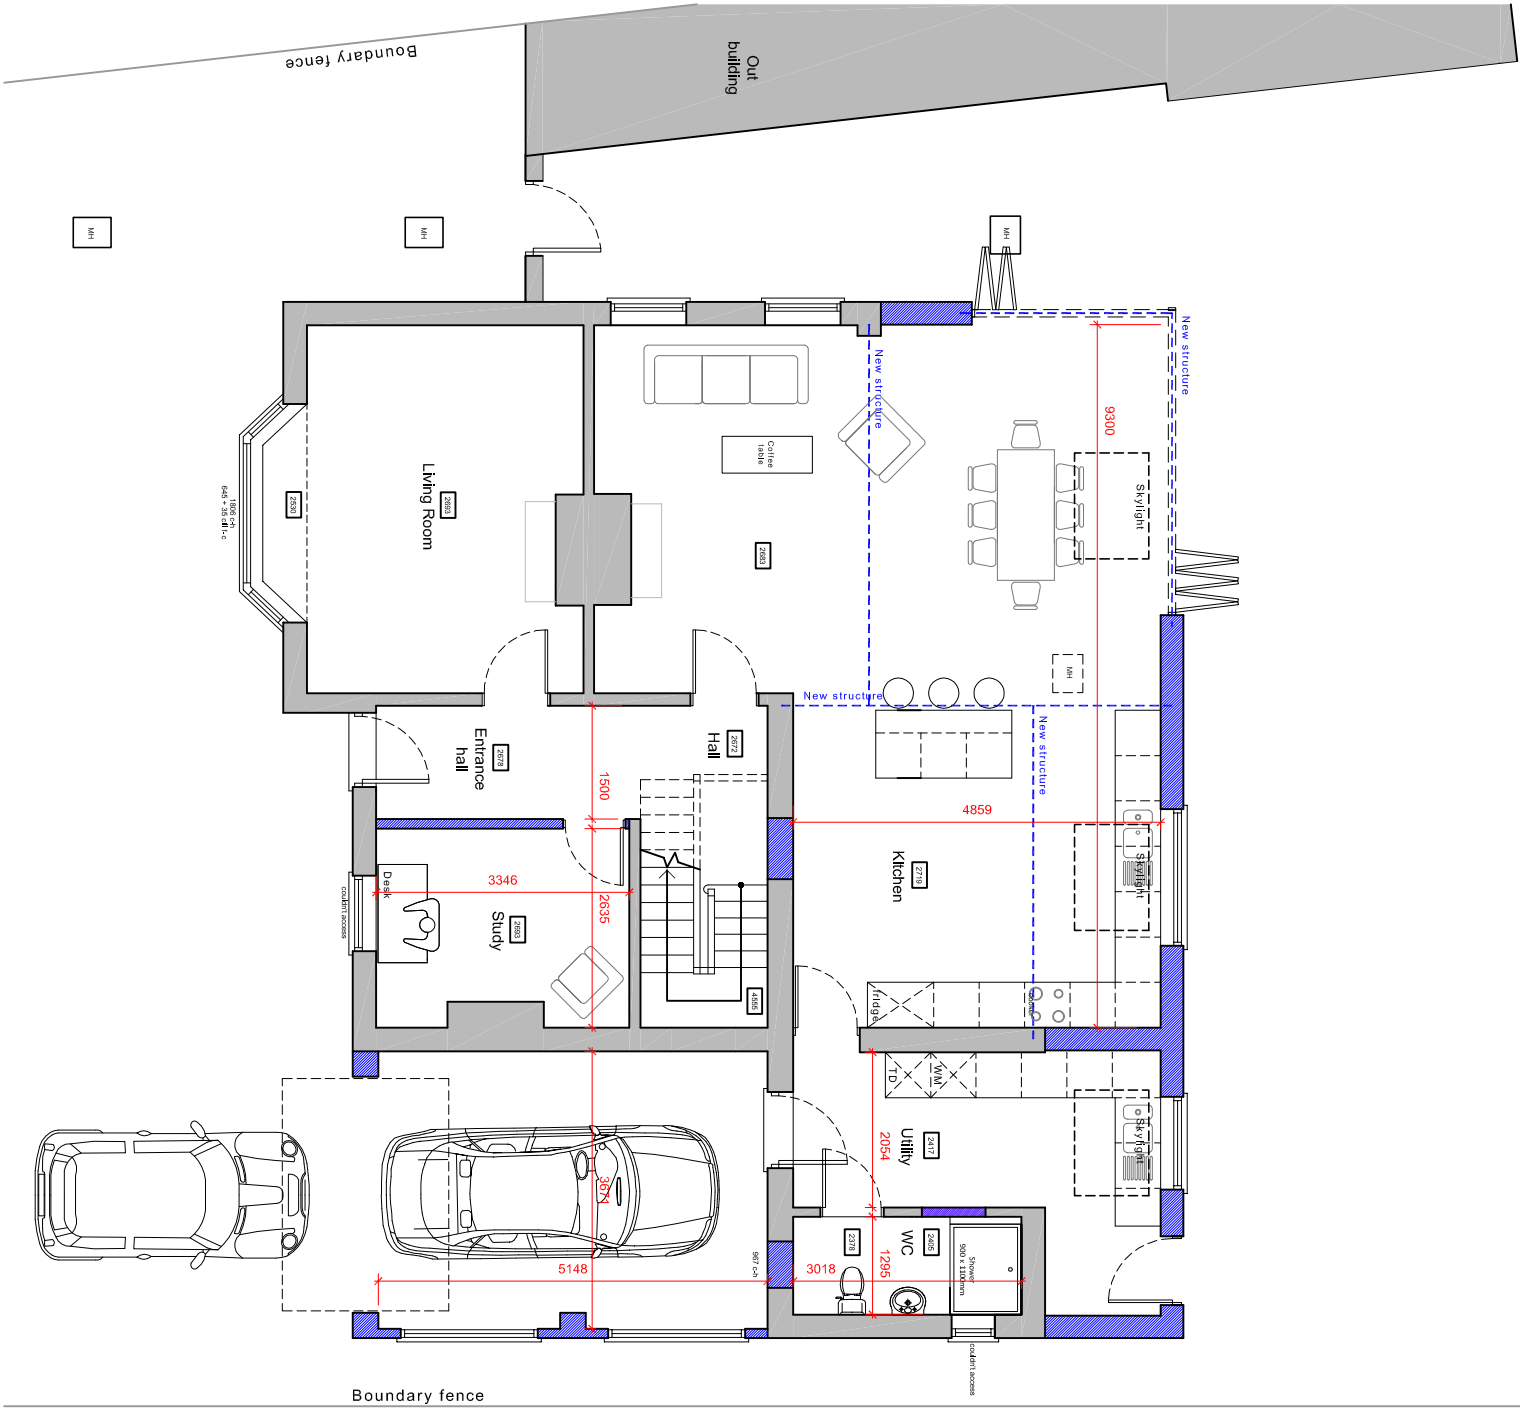

Ground floor plan

Proposed floor plans scale 1:100

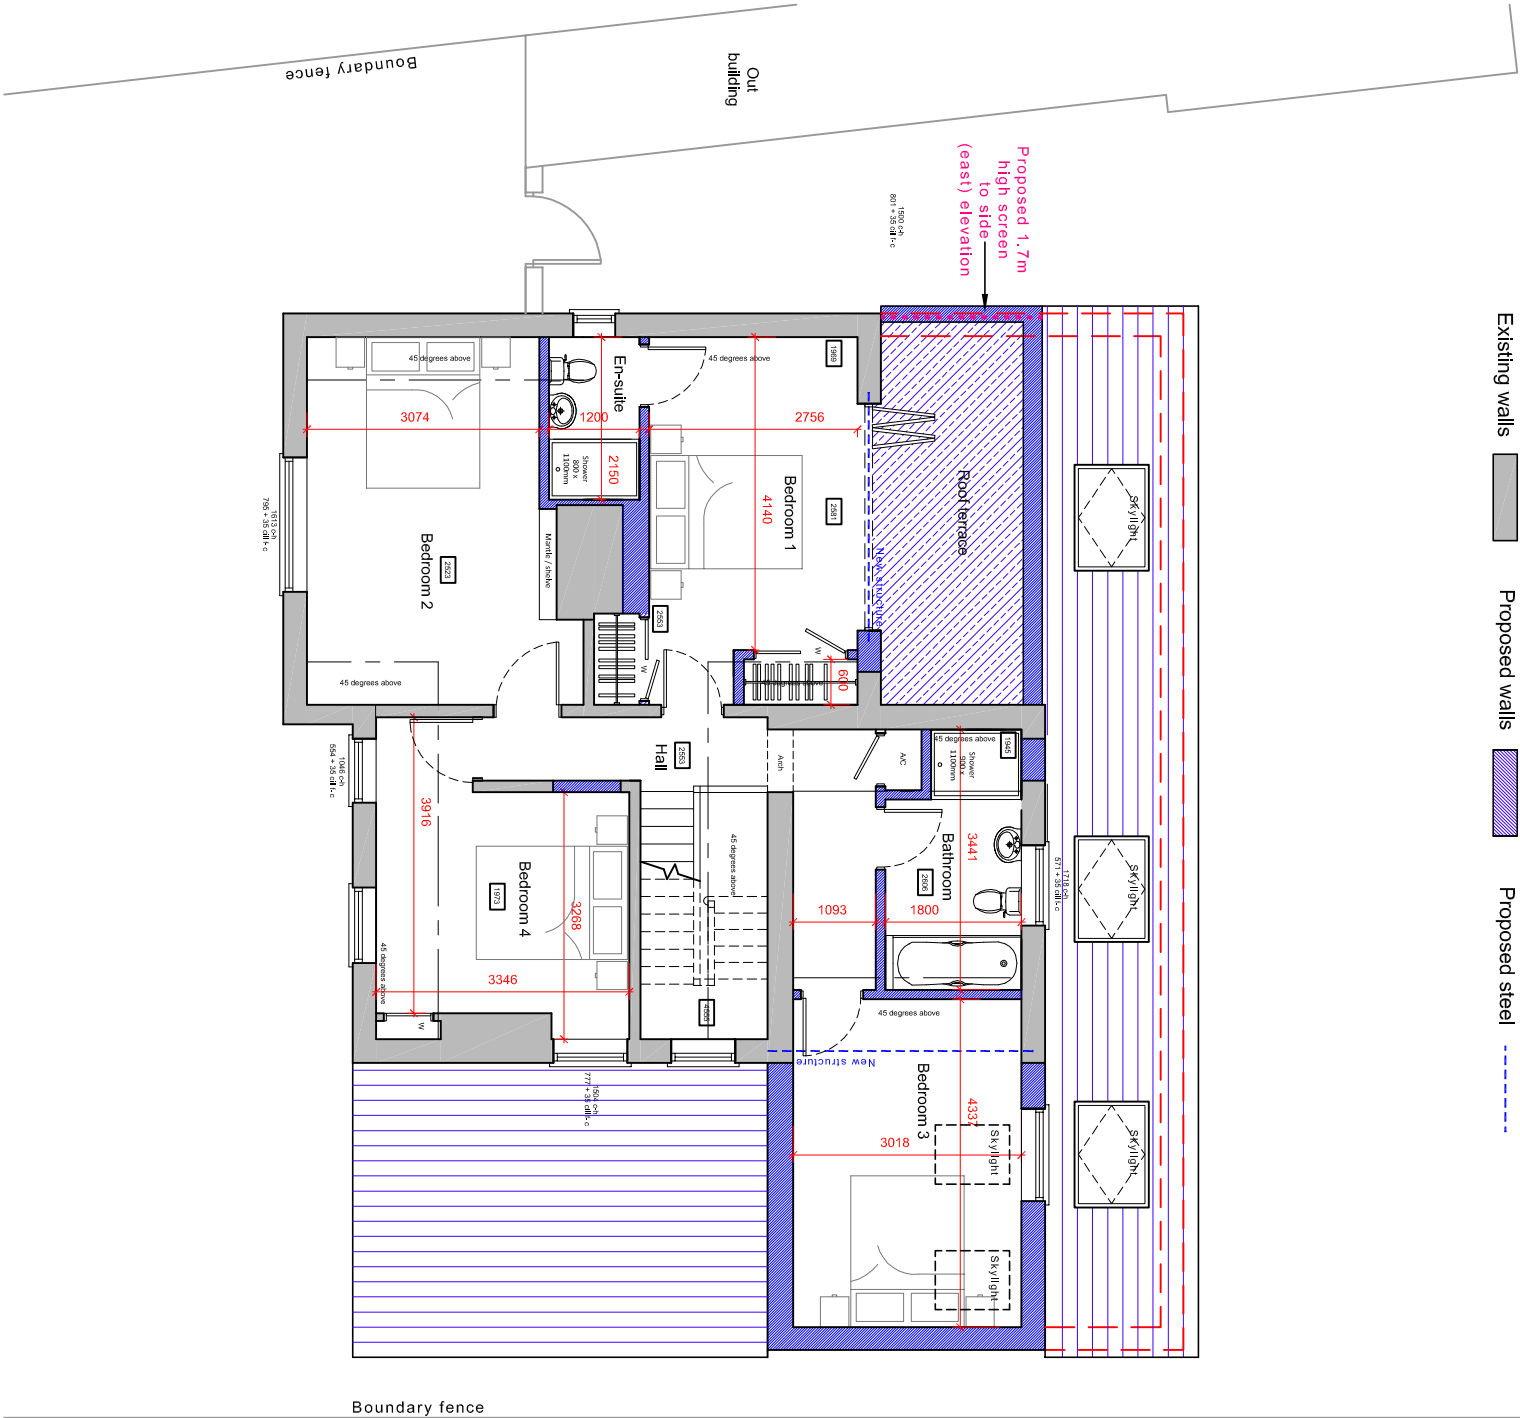

First floor plan

Existing walls Proposed walls Proposed steel

For	MR & MRS HYDE	Title	PROPOSED FLOOR PLANS	Office Tel:	01243 933732
Project	PROPOSED ALTERATIONS & EXTENSION AT 63 WEST STREET, HAVANT, PO9 1TD	Date	SEP 2020	Drawn	JB
		Scale	1:100 @ A3	Checked	
		Job Number	FL37420	Drawing Number	-03
		Revision			C
				Web:	www.jb-architecturedesign.com
				Email:	admin@jb-architecturedesign.com
					JB ARCHITECTURE