
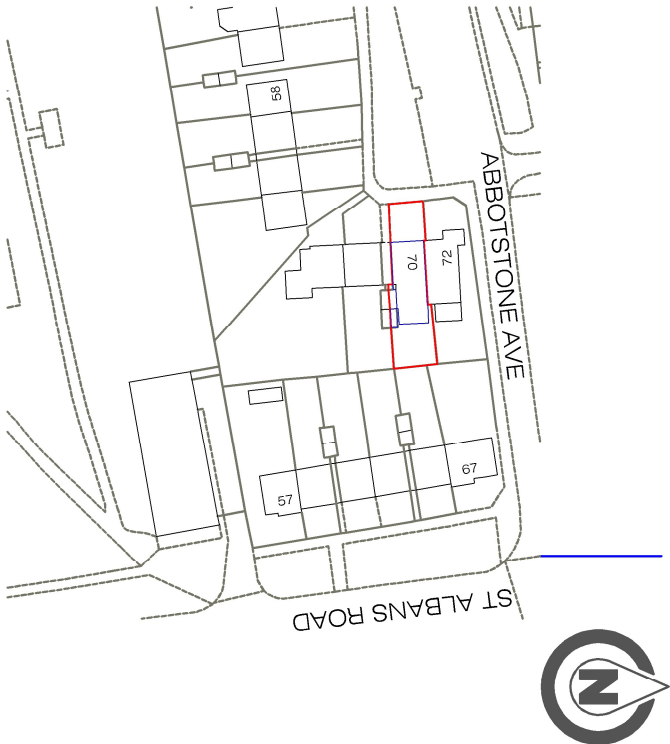
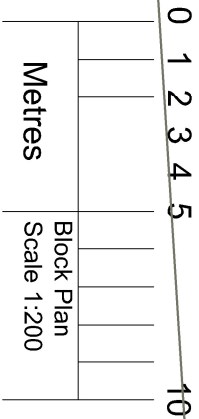


© Crown copyright and database rights 2020 OS 100038864
Site Plan - scale 1:1250

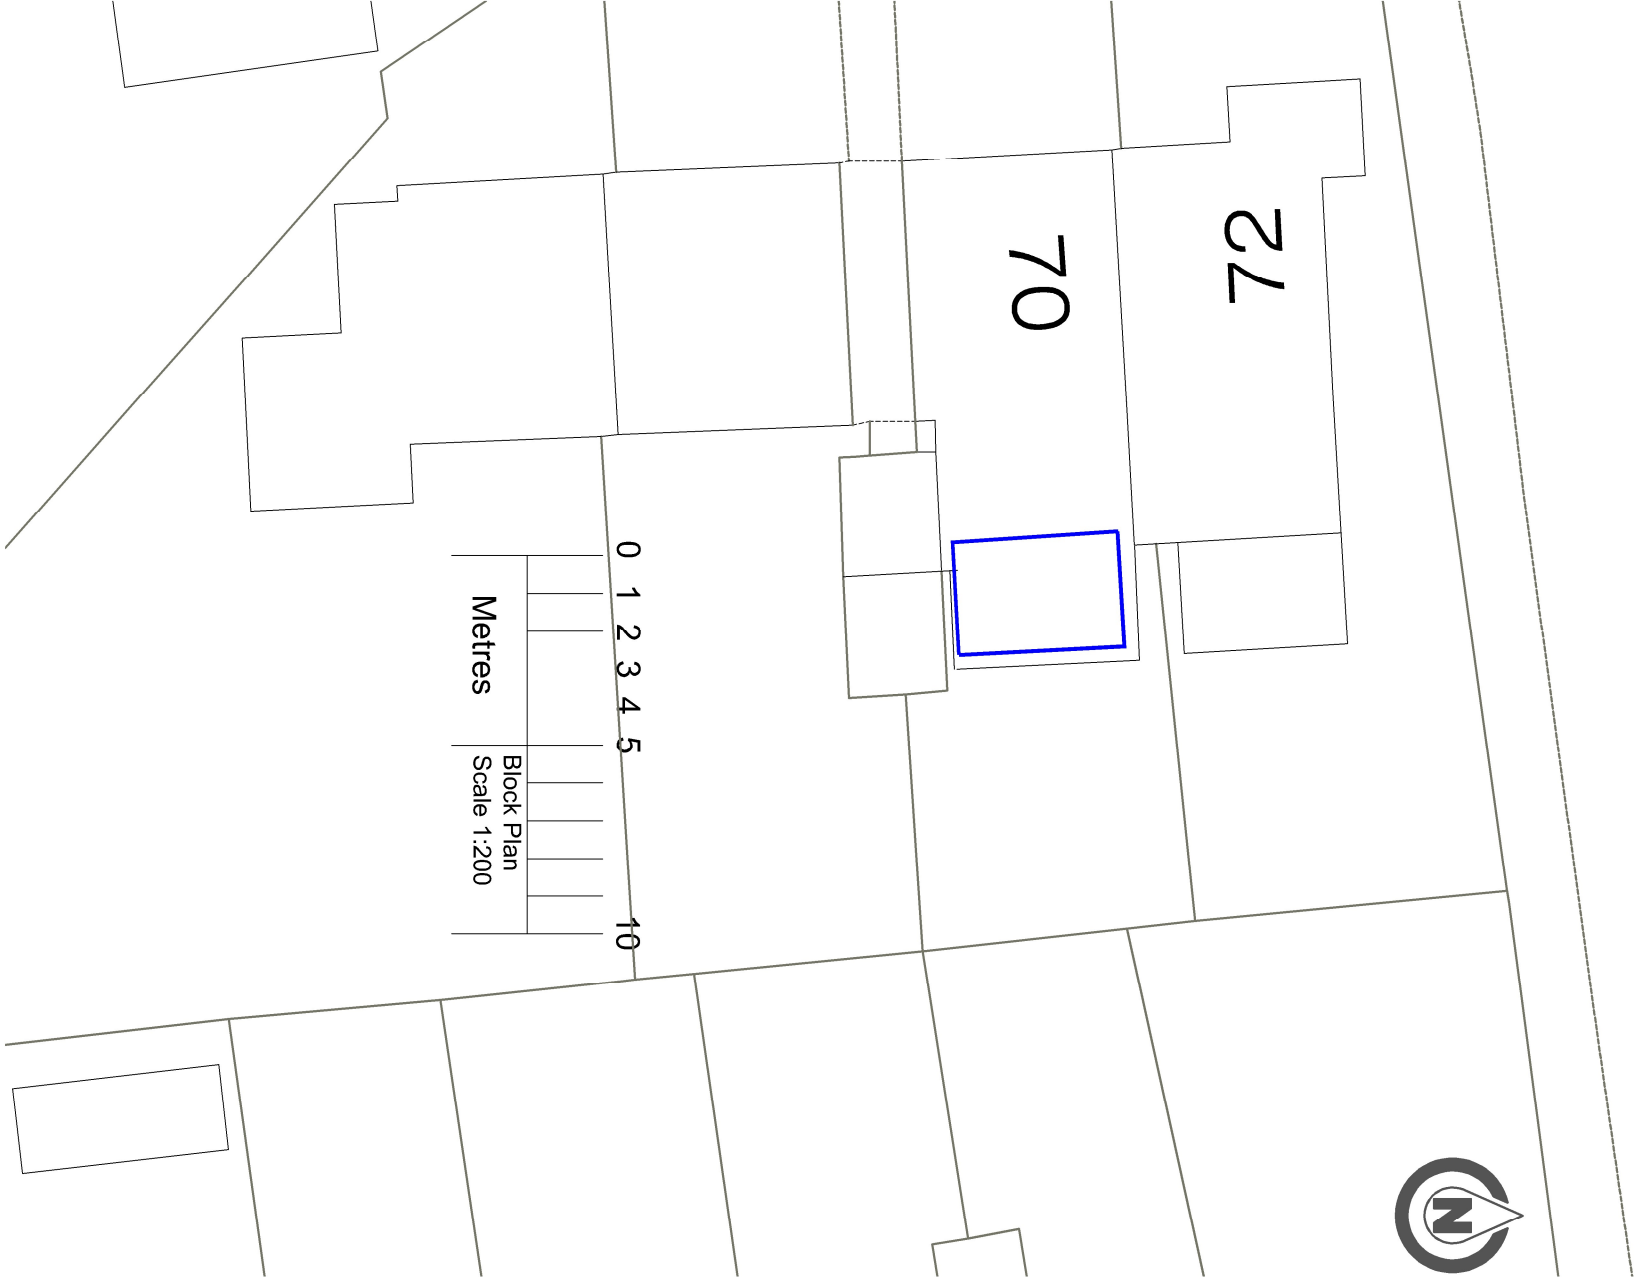

Client:		Mr Paul Miles	
Project:		70 Abbotstone Avenue Havant Hampshire PO9 2HN	
Title:		Site & Block Plans	
Drawing No.		1208.E.01.01	Rev: .
Scale:		A3 As noted	Date: 07.03.21
Drawn By:		TC	Checked By: LBC
Issue:		Planning	