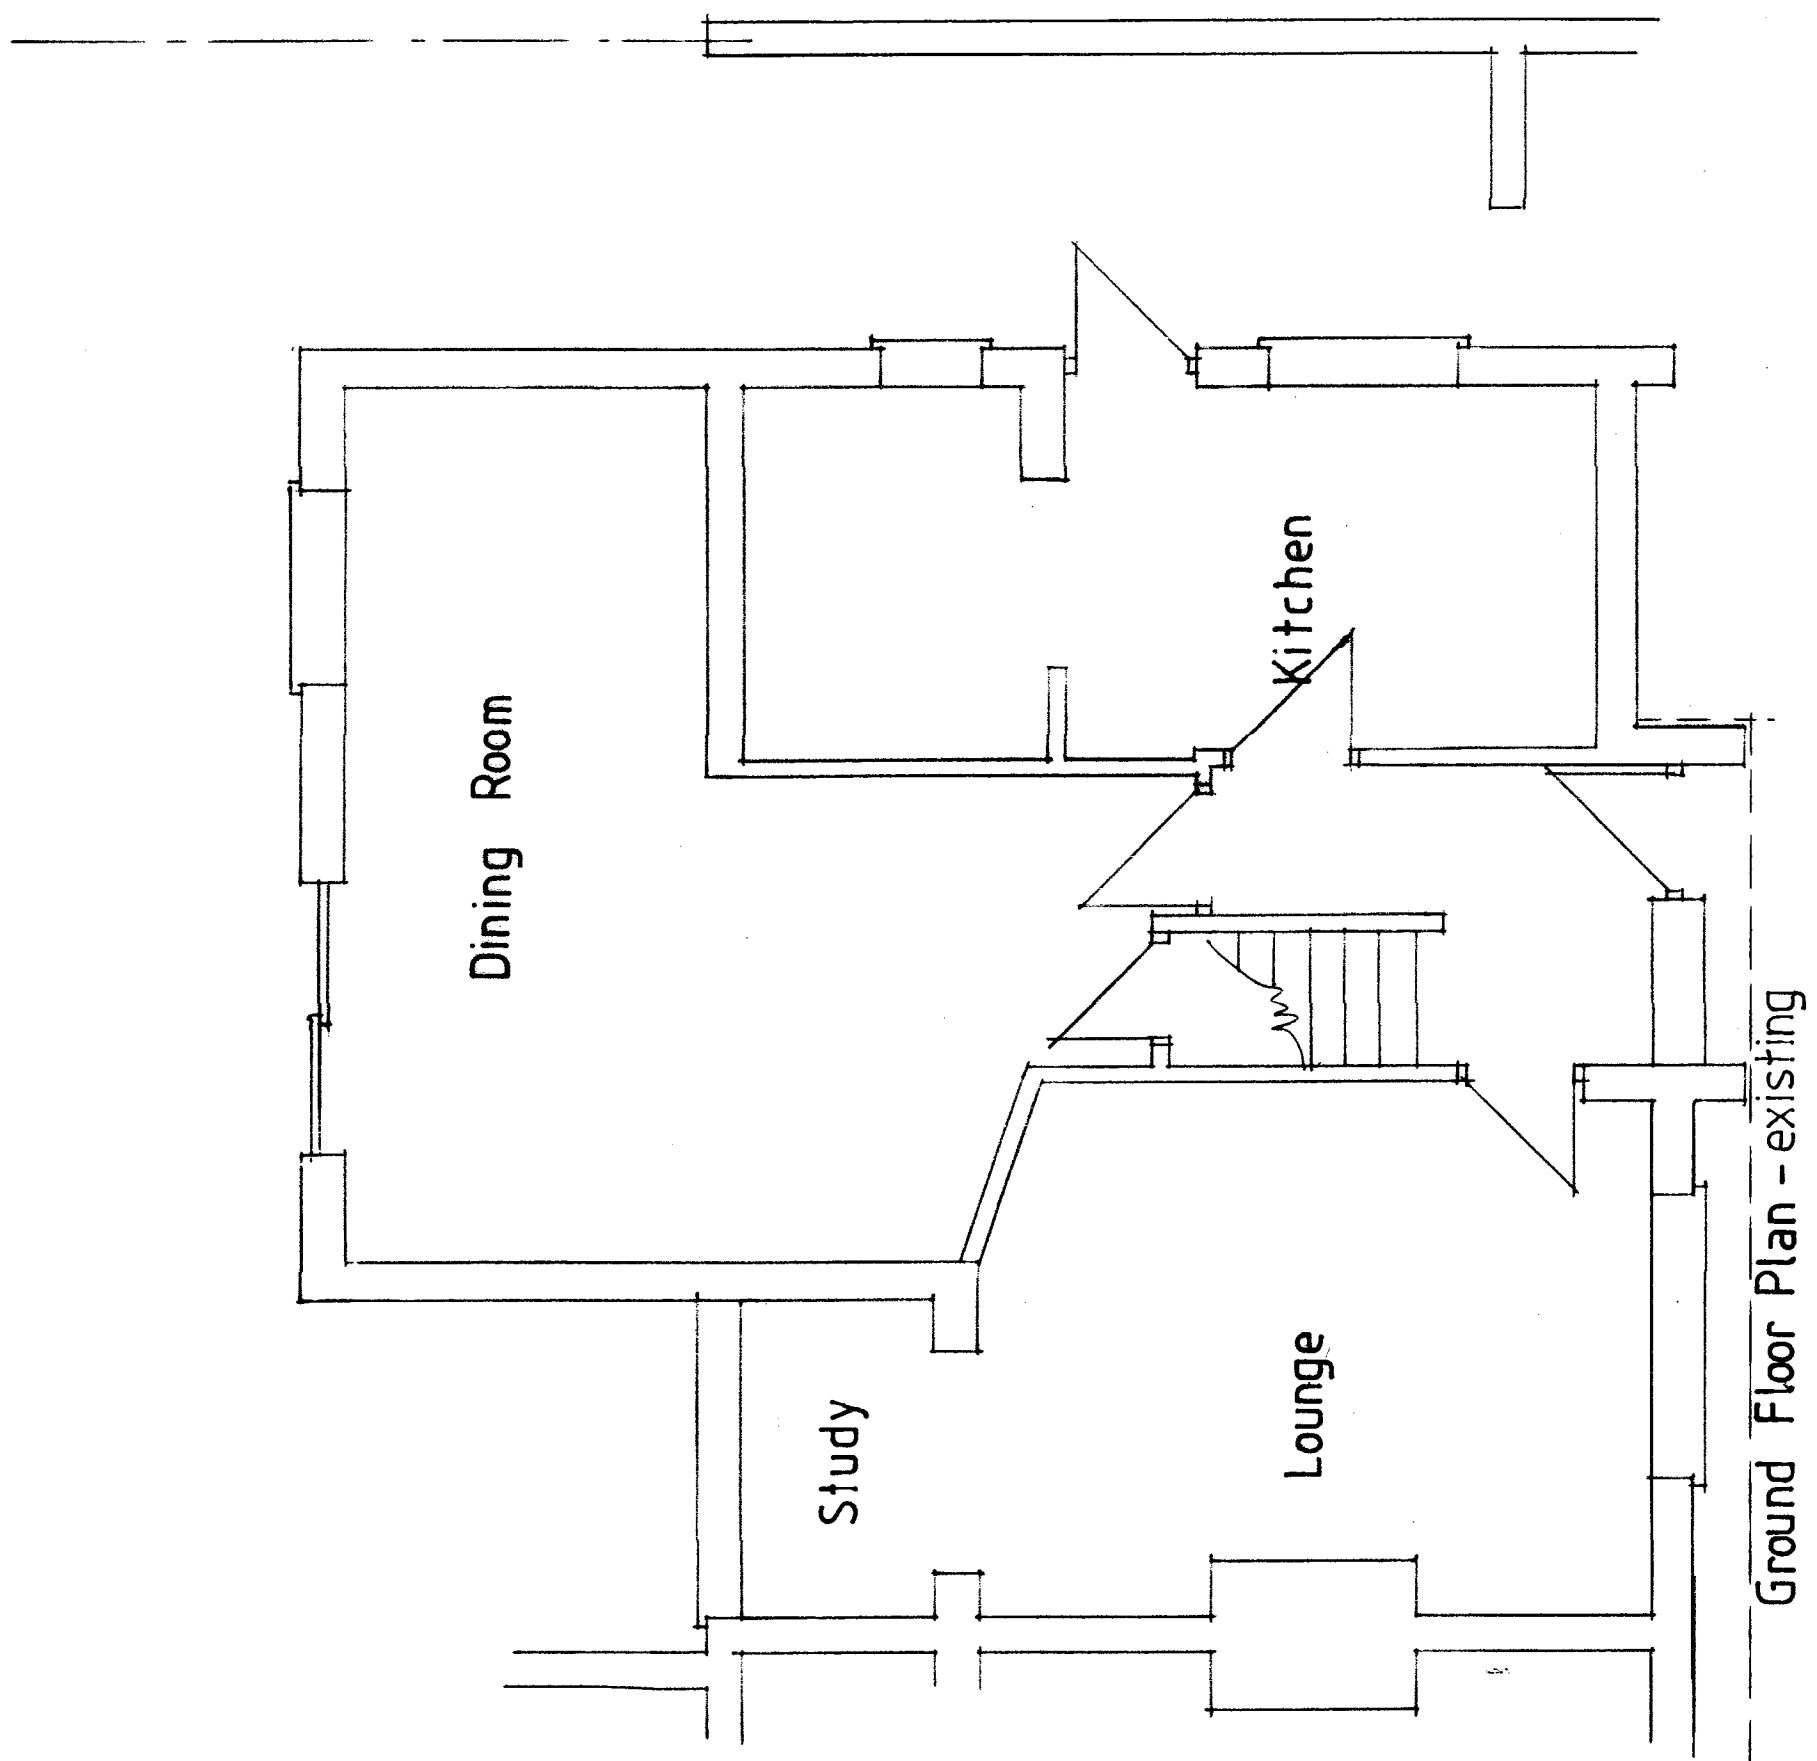


82 Cunningham Road
Waterlooville
SCALE 1:50
AUGUST 2020
01

Ground Floor Plan - existing