



Site Plan-Proposed

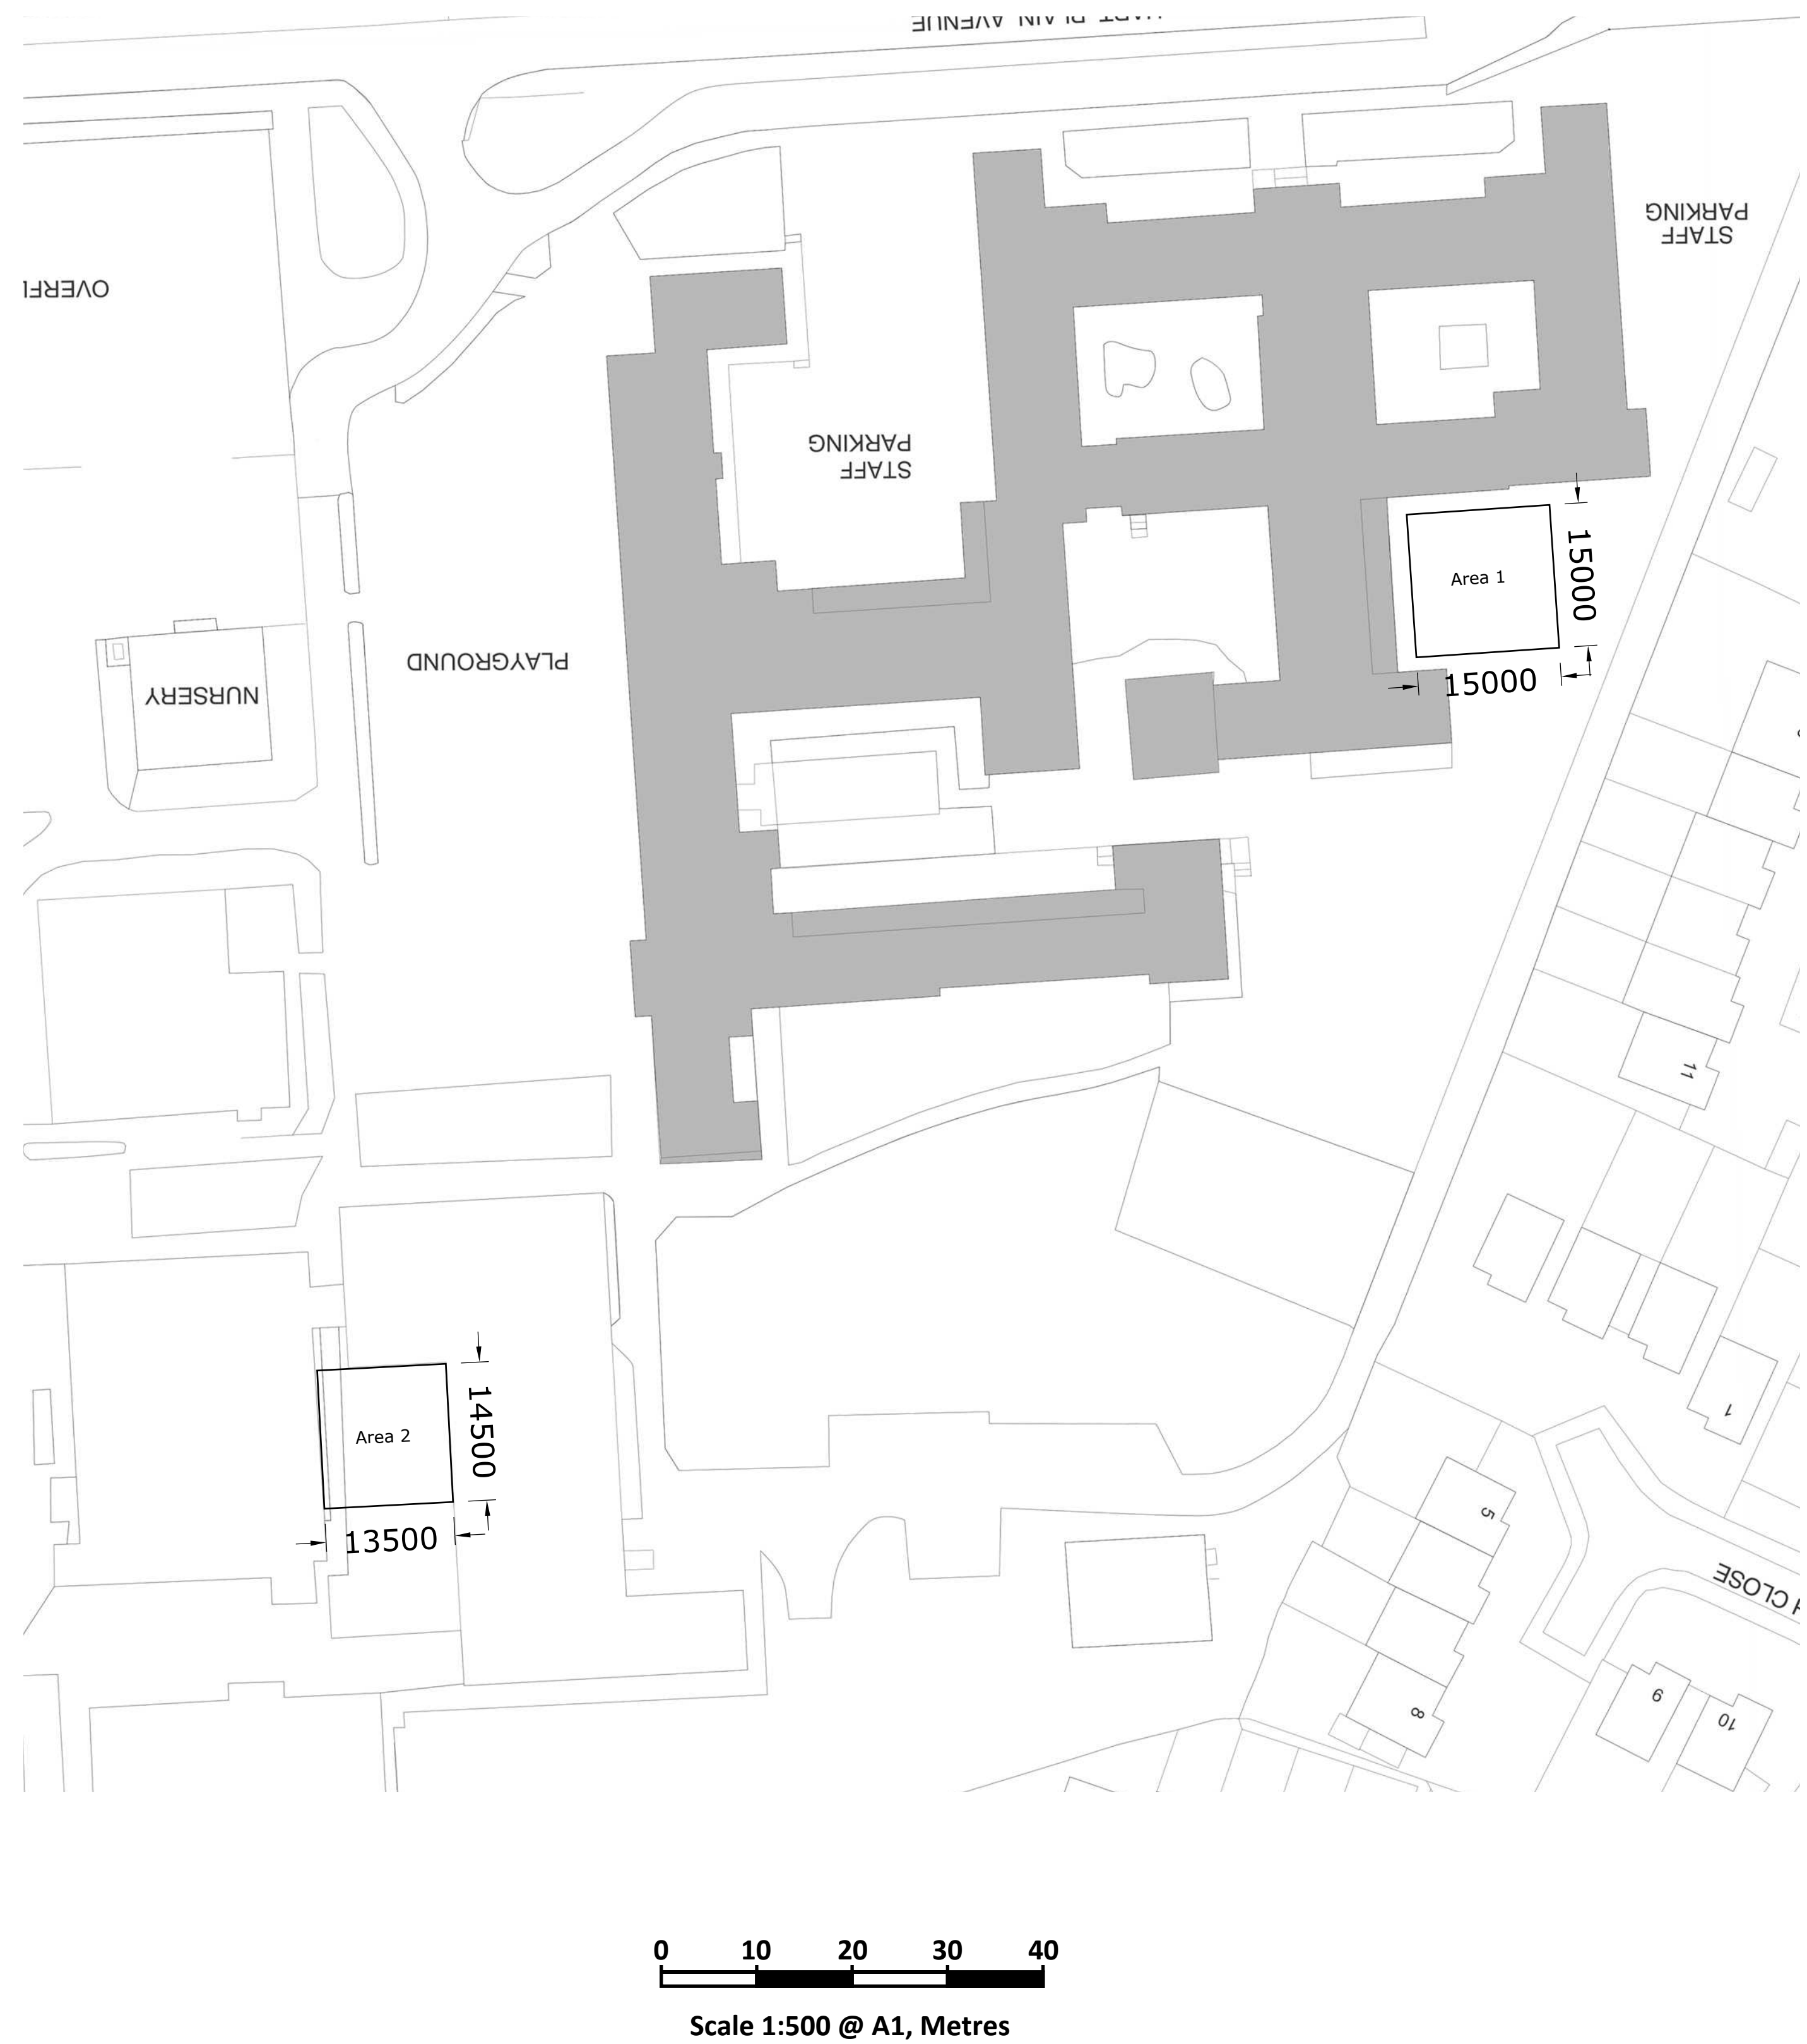

Location Plan-Proposed

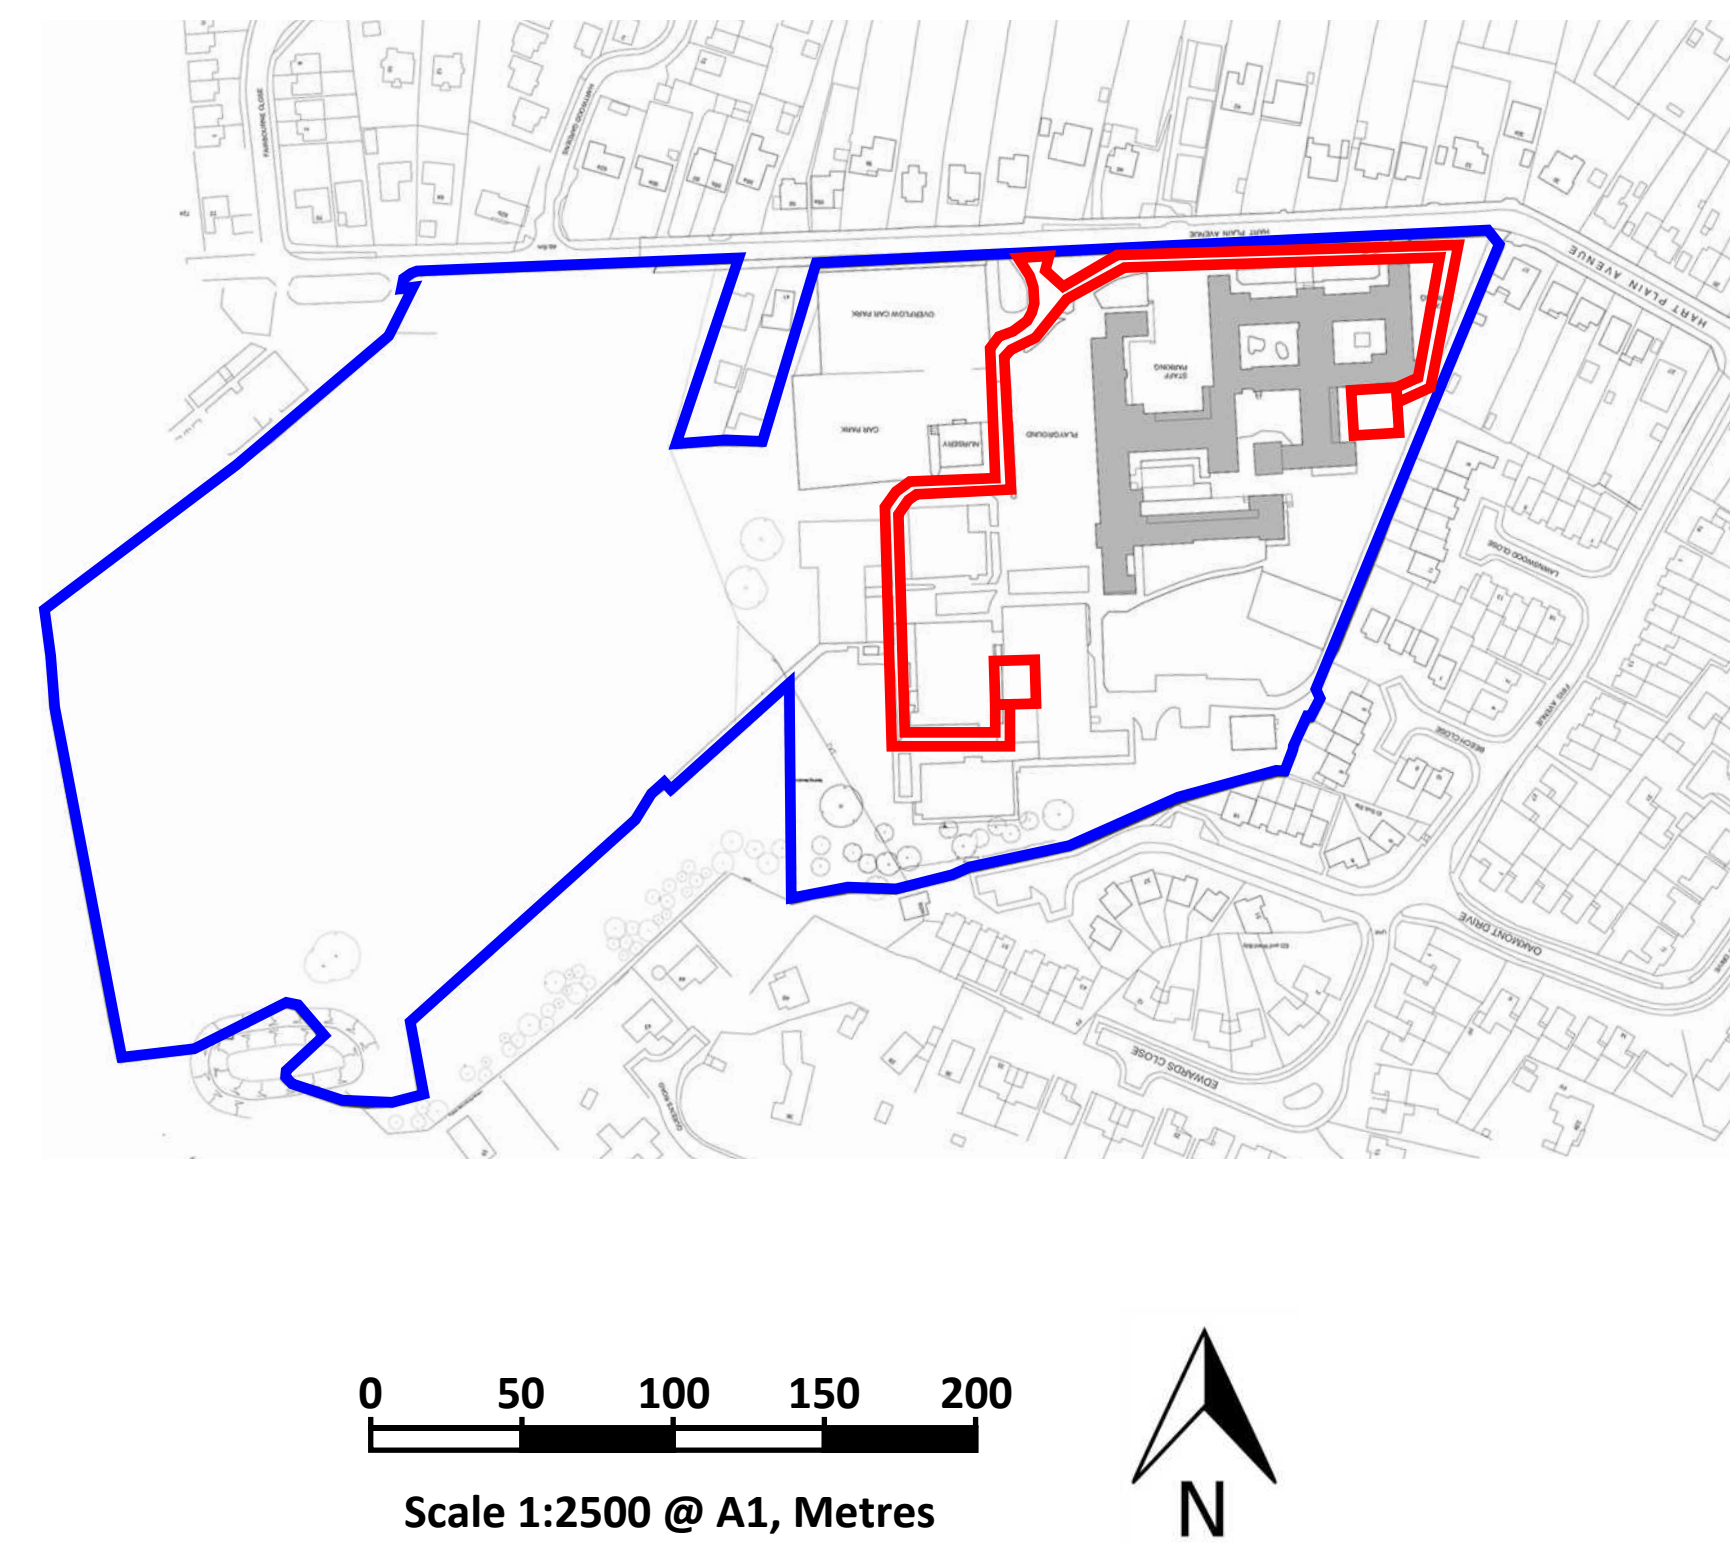

Drawn By:- SRC Scale:- As Drawn	
Drawing Type:- Planning	
TITLE: The Cowplain School-Planning-Site and Location Plans-Proposed	
DWG NO. 18539-TCS-P-SLP-P	REVISION
SHEET 1 OF 1	