



Roof Plan-Proposed

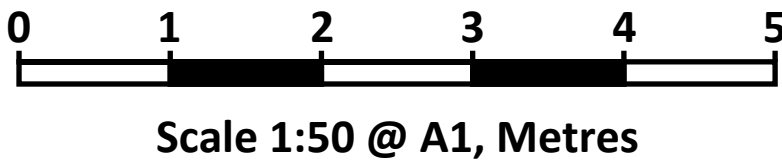

Drawn By:- SRC
Scale:- 1:50 @ A1

Drawing Type:- PLANNING

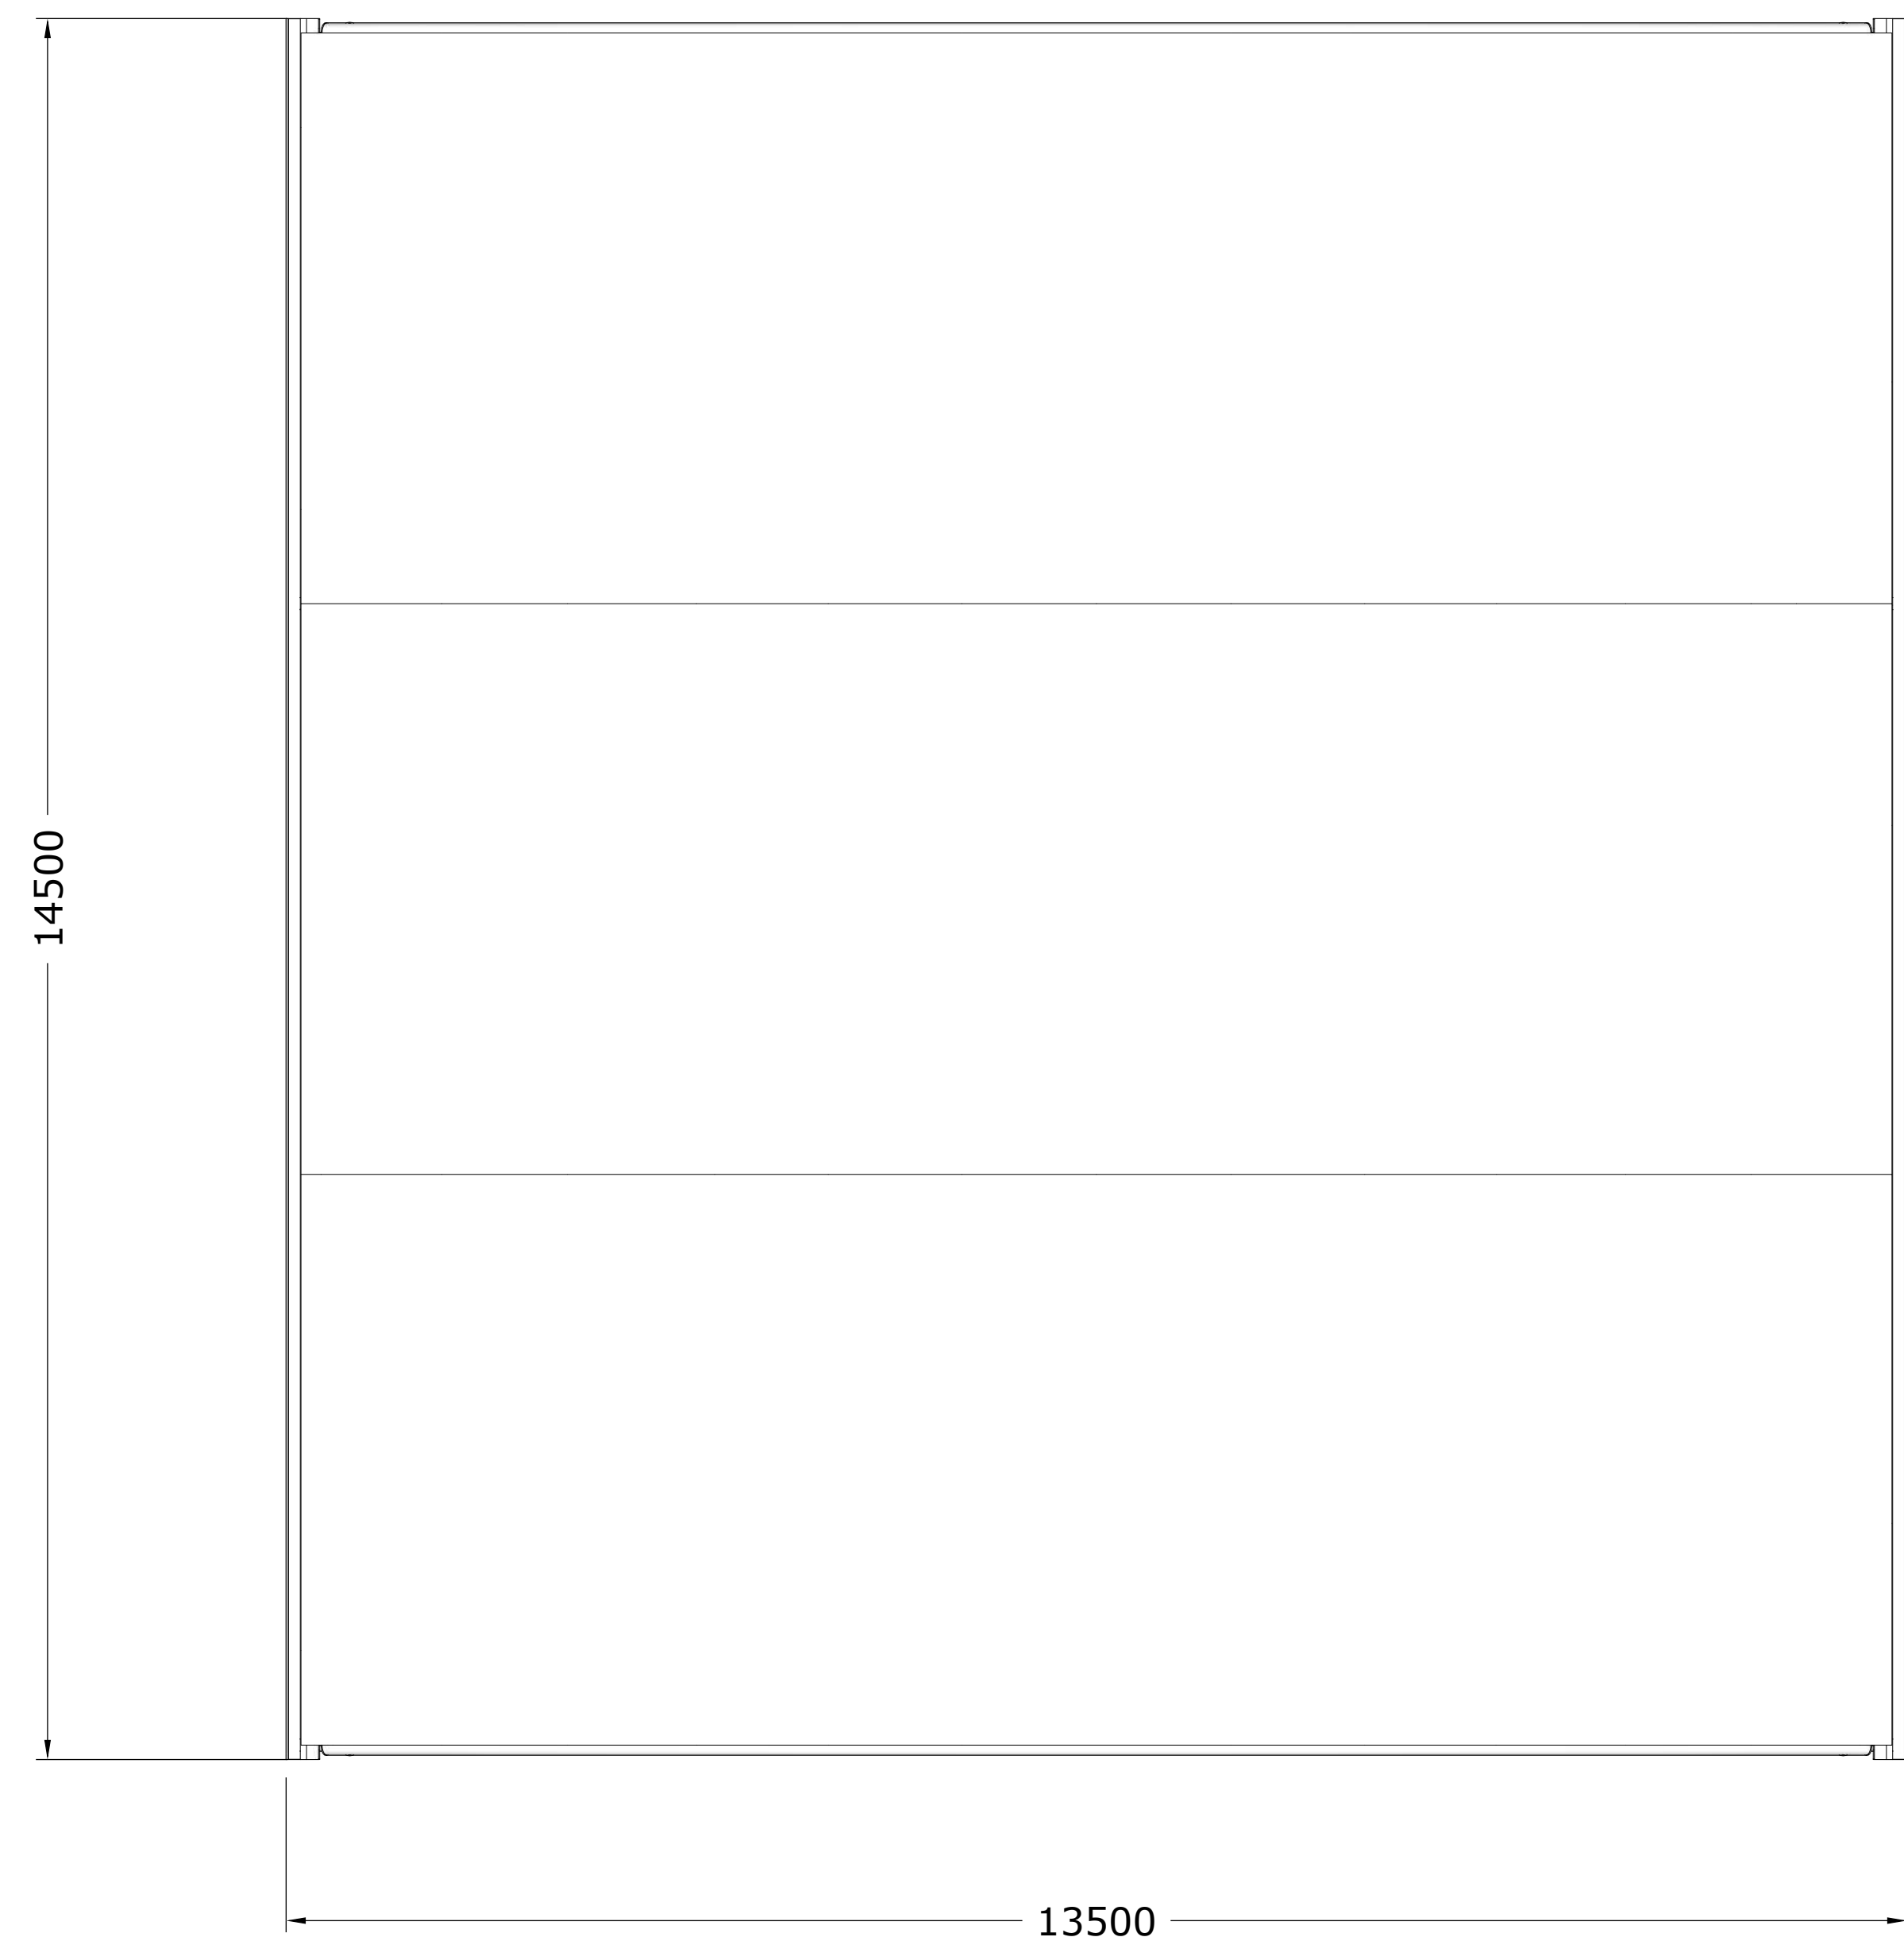

TITLE: The Cowplain School-Planning-Area 2-Roof Plan-Proposed

DWG NO.
18539-TCS-P-A2-RP-P

REVISION